SUBMITTAL TO THE BOARD OF SUPERVISORS
COUNTY OF RIVERSIDE, STATE OF CALIFORNIA

ITEM: 3.67
(ID # 28422)
MEETING DATE:
Tuesday, August 26, 2025

FROM : TLMA-TRANSPORTATION

SUBJECT: TRANSPORTATION AND LAND MANAGEMENT AGENCY/TRANSPORTATION: Approve Addenda to the Plans and Specifications, Accept the Low Bid and Award the Contract for the Construction of the Bridge Channel Revegetation for Replacement of Hamner Avenue Bridge Over Santa Ana River Project in the City of Norco. District 2. [$1,569,893 Total Cost – Federal Funds 88.5%, Local Funds 11.5%]

RECOMMENDED MOTION: That the Board of Supervisors:

1. Approve six addenda to the plans and specifications issued prior to the June 4, 2025, bid opening;

2. Waive any and all immaterial irregularities and accept the low bid of HELIX Environmental Planning, Inc. (HELIX) of La Mesa, California in the amount of $1,569,893.14;

3. Award the contract to HELIX and authorize the Chair of the Board to execute the contract documents;

4. Direct the Purchasing Agent to issue Purchase Orders to HELIX for the total amount of $1,569,893.14; and

5. Approve the project's proposed budget as shown in Attachment "A".

ACTION:Policy

Dennis Acuna, Director of Transportation 8/6/2025

MINUTES OF THE BOARD OF SUPERVISORS

On motion of Supervisor Gutierrez, seconded by Supervisor Medina and duly carried by unanimous vote, IT WAS ORDERED that the above matter is approved as recommended.

Ayes:	Medina, Spiegel, Washington, Perez and Gutierrez
Nays:	None
Absent:	None
Date:	August 26, 2025
xc:	Transp.

Kimberly A. Rector
Clerk of the Board
By: _____ Deputy

FINANCIAL DATA	Current Fiscal Year:	Next Fiscal Year:	Total Cost:	Ongoing Cost
COST	$ 569,893	$ 200,000	$ 1,569,893	$ 0
NET COUNTY COST	$ 0	$ 0	$ 0	$ 0

SOURCE OF FUNDS:	
Federal - Highway Infrastructure Program (HIP) (88.5%), and DIF AP5 Maj. Imp. Fund - Eastvale Area (11.5%) There are no General Funds used in this project.	**Budget Adjustment:** No **For Fiscal Year:** 25/26 - 30/31

C.E.O. RECOMMENDATION: Approve

BACKGROUND:

Summary

By Minute Order dated March 18, 2025 (Agenda Item 3.32), the County of Riverside Board of Supervisors authorized the Clerk of the Board to advertise for the construction of the Bridge Channel Revegetation for Replacement of Hamner Avenue Bridge Over Santa Ana River Project, in the City of Norco.

The Riverside County Transportation Department (Transportation Department) is proceeding to implement onsite landscape restoration from project environmental impacts in accordance with the permit requirements for Hamner Avenue Bridge Over Santa Ana River. The restoration will be implemented in accordance with permit approvals associated with the project issued by the California Department of Fish and Wildlife (CDFW), Regional Water Quality Control Board (RWQCB), and U.S. Army Corps of Engineers (USACE).

The restoration project includes various sites located adjacent to the new Hamner Avenue Bridge over Santa Ana River. The combined restoration sites consist of approximately 5.8 acres. Mainly, the restoration project consists of the removal of non-native plant species, trash, and debris; soil preparation, installation of temporary irrigation system, installation of native plant species by planting and seeding followed by hydroseeding that will provide the basis for ecosystem restoration, and a five-year monitoring and maintenance period.

During the advertisement period, six addenda were issued to all registered plan holders as a supplement to the plans and specifications. Bidders were required to acknowledge and take into account the issued addenda on their contractor's Bid in order to be considered for award.

The addenda were issued to clarify and make modifications to the approved contract documents. The addenda did not increase the engineer's cost estimate. The addenda are attached and designated as Addendum No. 1, 2, 3, 4, 5 and 6.

The Contract includes the following schedule of work:

Base Bid Schedule: Bridge Channel Revegetation for Replacement of Hamner Avenue Bridge Over Santa Ana River

The contractor, HELIX, was prequalified to perform the work as outlined in the Bid, has executed the Contract, and has provided bonds and insurance documents which meet the requirements of the contract documents.

Project No. D2-0108
Federal Aid No. BRLS 5956 (284)

Impact on Residents and Businesses

The ultimate goal of the project is to restore native plant communities that provide ecosystem benefits and wildlife habitat.

The project will restore and enhance various areas adjacent to the new Hamner Avenue Bridge over Santa Ana River by:

1. Restoring the Santa Ana floodplain to pre-existing elevations and contours,
2. Enhancing the floodplain through non-native/invasive plant removal and control, and
3. Restoring existing riparian and wetland habitat with revegetated areas using a variety of planting techniques including seeding, select container planting, and large tree planting.

The work is scheduled to begin in the summer of 2025 and will take approximately five months to complete and will be followed by a 5-year monitoring and plant establishment maintenance period.

SUPPLEMENTAL:

Additional Fiscal Information

The Bridge Channel Revegetation for Replacement of Hamner Avenue Bridge Over Santa Ana River project will be funded with Federal - Highway Infrastructure Program (HIP) and DIF AP5 Maj. Imp. Fund - Eastvale Area funds.

Due to higher than originally anticipated Bid's, the Transportation Department has requested additional Federal funds. The request is currently being reviewed by Caltrans, and should the additional amount be approved, Federal funds will cover 88.5% of this Contract.

The proposed budget as shown on Attachment "A" includes Contract award amount and other associated costs.

There are no General Funds used in this project.

Contract History and Price Reasonableness

On December 17, 2024 (Agenda Item 3.27), the Board of Supervisors approved the advertisement to solicit prequalification packages from Landscaping Contractors.

On March 18, 2025 (Agenda Item 3.32), the Board approved the four (4) pre-qualified contractors who applied and were determined to be qualified for this Project:

1. HELIX Environmental Planning, Inc.,
2. Pacific Restoration Group, Inc.,
3. Dudek, and
4. Natures Image, Inc.

A total of four Bids were received on Wednesday June 4, 2025, ranging from $1,569,893 to $1,815,768. The basis for the selection of a contractor is the lowest responsive and responsible bid. The low bidder, HELIX, submitted the lowest responsive and responsible bid in the amount of $1,569,893 which is $73,811.65 (4.5%) below the average submitted bid prices.

HELIX and other bidders submitted costs significantly higher than the engineer's cost estimate for two contract items: Develop Water Supply and Plant Establishment Work. The engineer's cost estimate was re-evaluated for these items of work, and it has been determined that the costs for these two items were underestimated and that submitted Bid costs from HELIX for these items of work are reasonable for the anticipated duration of this project.

Develop Water Supply item includes the costs required to develop the water supply including procurement of temporary water meters, water costs from the Cities of Norco and Eastvale, labor, and equipment (water truck) to apply the water for the entire duration of the project including the 5-year maintenance period. No permanent irrigation system will be installed at the site; accordingly, all watering will be performed manually from a water truck.

Plant Establishment Work item includes the costs to provide maintenance during the initial 120-working days Plant Establishment Period (PEP) as well as the secondary 5-year plant establishment and maintenance period. The total duration for this contract item will be 1,320 working days (WD) as the 5-year maintenance period does not start until the 120 working days PEP is complete.

The Transportation Department recommends the award of the contract to HELIX in the amount of $1,569,893.

ATTACHMENTS:
Vicinity Map
Attachment "A"
Summary of Bids
Addendum No. 1
Addendum No. 2
Addendum No. 3
Addendum No. 4
Addendum No. 5
Addendum No. 6

SUBMITTAL TO THE BOARD OF SUPERVISORS COUNTY OF RIVERSIDE, STATE OF CALIFORNIA

Contract/Bonds/Insurance
Contractor's Bid Proposal

Melissa Curtis
Melissa Curtis, Deputy Director of Purchasing and Fleet 8/12/2025

Jason Farin, Principal Policy Analyst 8/20/2025

Aaron Gettis
Aaron Gettis, Chief of Deputy County Counsel 8/13/2025

County of Riverside Contract No. **25-06-001**

Contract

Bridge Channel Revegetation for
Replacement of Hamner Avenue Bridge Over Santa Ana River
In the City of Norco
Project No. D2-0108
Federal Project No. BRLS 5956 (284)

THIS CONTRACT, made and concluded, in duplicate as of the date set forth below, between the County of Riverside, party of the first part, and **HELIX Environmental Planning, Inc.** Contractor, party of the second part.

ARTICLE I:
WITNESSETH, that for and in consideration of the payments and agreements hereinafter mentioned, to be made and performed by the said party of the first part, and under the conditions expressed in the two bonds, bearing even date with these presents, and hereunto annexed, the said party of the second part agrees with the said party of the first part, at his own proper cost and expense, to do all the work and furnish all the materials, except such as are mentioned in the specifications to be furnished by said party of the first part, necessary to construct and complete in a good, workmanlike and substantial manner and to the satisfaction of the County of Riverside, the work described in the Special Provisions and the Project Plans described below, including any addenda (Addenda Nos. 1, 2, 3, 4, 5, and 6) issued thereto, and also in conformance with the California Department of Transportation Standard Plans dated **2023,** as identified on the Plans or in the Special Provisions, as modified in other portions of the Contract Documents and as amended by the State of California Department of Transportation, the Standard Specifications dated **2023,** as modified in other portions of the Contract Documents and as amended by the State of California Department of Transportation, and the Labor Surcharge and Equipment Rental Rates in effect on the date the work is accomplished, which said Special Provisions, Project Plans, Standard Plans, Standard Specifications, and Labor Surcharge and Equipment Rental Rates are hereby specially referred to and by such reference made a part hereof.

The work to be done is shown on Plans entitled **Bridge Channel Revegetation for Replacement of Hamner Avenue Bridge Over Santa Ana River, In the City of Norco, Project No. D2-0108, Federal Project No. BRLS 5956 (284)**, Sheets **1** through **12**, Plan number **974-SS**, approved **March 18, 2025**, on file with the County Surveyor, which said project plans are hereby made a part of this Contract.

ARTICLE II:
The said party of the first part hereby promises and agrees with the said Contractor to employ, and does hereby employ, the said Contractor to provide the materials and to do the work according to the terms and conditions herein contained and referred to, for the prices hereinafter set forth, and hereby contracts to pay the same at the time, in the manner and upon the conditions herein set forth; and the said parties for themselves, their heirs, executors, administrators, successors and assigns, do hereby agree to the full performance of the covenants herein contained.

AUG 2 6 2025 3.67

ARTICLE III:
The State general prevailing wage rates determined by the Director of Industrial Relations are hereby made a part of this contract. It is further expressly agreed by and between the parties hereto that should there be any conflict between the terms of this instrument and the bid or proposal of said Contractor, then this instrument shall control and nothing herein shall be considered as an acceptance of the said terms of said proposal conflicting herewith.

ARTICLE IV:
By my signature hereunder, as Contractor, I certify that I am aware of the provisions of Section 3700 of the Labor Code which require every employer to be insured against liability for worker's compensation or to undertake self insurance in conformance with the provisions of that code, and I will comply with such provisions before commencing the performance of the work of this contract.

ARTICLE V:
The entire Contract consists of the following documents: (a) The Construction Contract, (b) The Notice to Bidders, (c) The Instruction to Bidders, (d) The Bid, (e) The Bid Bond, (f) The Payment Bond, (g) The Performance Bond, (h) The General Conditions, (i) the documents detailed in ARTICLE I: The Special Provisions, The Plans, The Standard Specifications, The Standard Plans, All issued Addenda, and the Labor Surcharge and Equipment Rental Rates, (j) The Determination of Prevailing Wage Rates for Public Works, (k) The Federal Wage Prevailing Wage Decision, (l) Bid Book Appendices, including but not limited to AQMD Recommendations, Reference Drawings, and Exhibits, (m) The additional Federal Requirements and forms included within the Special Provisions, including but not limited to Form FHWA-1273, (n) Any Change Orders issued, and (o) Any additional or supplemental specifications, notice, instructions and drawings issued in accordance with the provisions of the Contract Documents. All of said Documents presently in existence are by this reference incorporated herein with like effect as if here set forth in full and upon the proper issuance of other documents they shall likewise be deemed incorporated. The Bid Bond is exonerated upon execution of this Contract and the Payment Bond and Performance Bond.

ARTICLE VI:
And the said Contractor agrees to receive and accept the following prices as full compensation for furnishing all materials and for doing all the work contemplated and embraced in this Contract; also for all loss or damage, arising out of the nature of the work aforesaid, or from the action of the elements, or from any unforeseen difficulties or obstructions which may arise or be encountered in the prosecution of the work until its acceptance by the County of Riverside, and for all risks of every description connected with the work; also for all expenses incurred by or in consequence of the suspension or discontinuance of work and for well and faithfully completing the work, and the whole thereof, in the manner and according to the plans and specifications, and the requirements of the Engineer under them, to wit:

Bridge Channel Revegetation for
Replacement of Hamner Avenue Bridge Over Santa Ana River
In the City of Norco
Project No. D2-0108
Federal Project No. BRLS 5956 (284)

Contract

ITEM No.	ITEM CODE	ITEM	UNIT	ESTIMATED QUANTITY	ITEM PRICE (IN FIGURES)	TOTAL (IN FIGURES)
BASE BID SCHEDULE - Bridge Channel Revegetation for Replacement of Hamner Avenue Bridge Over Santa Ana River						
1	066102	DUST ABATEMENT	LS	1	6,045.41	6,045.41
2	100100	DEVELOP WATER SUPPLY	LS	1	323,888.42	323,888.42
3	120100	TRAFFIC CONTROL SYSTEM [IF NECESSARY]	LS	1	4,335.71	4,335.71
4	160110	TEMPORARY HIGH-VISIBILITY FENCE [TYPE ESA]	LF	5,400	7.49	40,446.00
5	170103	CLEARING AND GRUBBING	LS	1	46,331.87	46,331.87
6	000001	ITEM DELETED PER ADDENDUM No. 6	---	-----	----------	----------
7	032001	PLANTS PROCUREMENT AND INSTALLATION [1-GALLON]	EA	741	100.77	74,670.57
8	032002	PLANTS PROCUREMENT AND INSTALLATION [TREEPOT 4 PLANTING]	EA	118	64.51	7,612.18
9	032003	PLANTS PROCUREMENT AND INSTALLATION [TREEBAND PLANTING]	EA	480	99.10	47,568.00
10	032004	PLANTS PROCUREMENT AND INSTALLATION [STANDARD SIZE CUTTING]	EA	272	63.91	17,383.52
11	032005	PLANTS PROCUREMENT AND INSTALLATION [LARGE SIZE CUTTING]	EA	284	70.58	20,044.72
12	204099	PLANT ESTABLISHMENT WORK [5 YEAR MAINTENANCE /ESTABLISHMENT]	LS	1	745,383.49	745,383.49
13	210430	HYDROSEEDING	ACRE	6	14,826.21	88,957.26
14	038201	RESTORATION SIGNAGE	EA	4	1,404.12	5,616.48
15	999990	MOBILIZATION [INCLUDES DEMOBILIZATION AND FINAL CLEANUP]	LS	1	38,728.16	38,728.16
16	037001	DRAINAGE FACILITY CONSTRUCTION	LS	1	102,881.35	102,881.35

PROJECT TOTAL:
ITEMS 1 – 16

One million, five hundred sixty-nine thousand, eight hundred ninety-three dollars and fourteen cents
"WORDS"

$1,569,893.14

Bridge Channel Revegetation for
Replacement of Hamner Avenue Bridge Over Santa Ana River
In the City of Norco
Project No. D2-0108
Federal Project No. BRLS 5956 (284)

IN WITNESS WHEREOF the parties hereto have executed this Contract as of the date set forth below.

COUNTY OF RIVERSIDE

BY: _____
V. MANUEL PEREZ
Chair, Board of Supervisors

DATED: AUG 2 6 2025

ATTEST:

Kimberley A. Rector, Clerk of the Board

BY: _____
Deputy

FORM APPROVED COUNTY COUNSEL
BY: _____
DANIELLE D. MALAND

HELIX ENVIRONMENTAL PLANNING, INC.

BY: _____

TITLE: COO
(If Corporation, affix Seal)

ATTEST: _____
Shelby Howard

TITLE: President / CEO

Licensed in accordance with an act providing for the registration of Contractors,

License No.: 796474

Federal Employer Identification Number:

33-0493636

Department of Industrial Relations Registration Number:

1000015953

BY _____
"County"

_____
"Corporation"
(Seal)

AUG 2 6 2025 3.67

REQUIRED CONTRACT PROVISIONS
FEDERAL-AID CONSTRUCTION CONTRACTS

I. General
II. Nondiscrimination
III. Non segregated Facilities
IV. Davis-Bacon and Related Act Provisions
V. Contract Work Hours and Safety Standards Act Provisions
VI. Subletting or Assigning the Contract
VII. Safety: Accident Prevention
VIII. False Statements Concerning Highway Projects
IX. Implementation of Clean Air Act and Federal Water Pollution Control Act
X. Certification Regarding Debarment, Suspension, Ineligibility and Voluntary Exclusion
XI. Certification Regarding Use of Contract Funds for Lobbying
XII. Use of United States-Flag Vessels:

ATTACHMENTS

A. Employment and Materials Preference for Appalachian Development Highway System or Appalachian Local Access Road Contracts (included in Appalachian contracts only)

I. GENERAL

1. Form FHWA-1273 must be physically incorporated in each construction contract funded under Title 23, United States Code, as required in 23 CFR 633.102(b) (excluding emergency contracts solely intended for debris removal). The contractor (or subcontractor) must insert this form in each subcontract and further require its inclusion in all lower tier subcontracts (excluding purchase orders, rental agreements and other agreements for supplies or services). 23 CFR 633.102(e).

The applicable requirements of Form FHWA-1273 are incorporated by reference for work done under any purchase order, rental agreement or agreement for other services. The prime contractor shall be responsible for compliance by any subcontractor, lower-tier subcontractor or service provider. 23 CFR633.102(e).

Form FHWA-1273 must be included in all Federal-aid design-build contracts, in all subcontracts and in lower tier subcontracts (excluding subcontracts for design services, purchase orders, rental agreements and other agreements for supplies or services) in accordance with 23 CFR 633.102. The design-builder shall be responsible for compliance by any subcontractor, lower-tier subcontractor or service provider.

Contracting agencies may reference Form FHWA-1273 in solicitation-for-bids or request for proposal documents, however, the Form FHWA-1273 must be physically incorporated (not referenced) in all contracts, subcontracts and lower-tier subcontracts (excluding purchase orders, rental agreements and other agreements for supplies or services related to a construction contract). 23 CFR 633.102(b).

2. Subject to the applicability criteria noted in the following sections, these contract provisions shall apply to all work performed on the contract by the contractor's own organization and with the assistance of workers under the contractor's immediate superintendence and to all work performed on the contract by piecework, station work, or by subcontract. 23 CFR 633.102(d).

3. A breach of any of the stipulations contained in these Required Contract Provisions may be sufficient grounds for withholding of progress payments, withholding of final payment, termination of the contract, suspension / debarment or any other action determined to be appropriate by the contracting agency and FHWA.

4. Selection of Labor: During the performance of this contract, the contractor shall not use convict labor for any purpose within the limits of a construction project on a Federal-aid highway unless it is labor performed by convicts who are on parole, supervised release, or probation. 23 U.S.C. 114(b).The term Federal-aid highway does not include roadways functionally classified as local roads or rural minor collectors. 23 U.S.C. 101(a).

II. NONDISCRIMINATION (23 CFR 230.107(a); 23 CFR Part 230, Subpart A, Appendix A; EO 11246)

The provisions of this section related to 23 CFR Part 230, Subpart A, Appendix A are applicable to all Federal-aid construction contracts and to all related construction subcontracts of $10,000 or more. The provisions of 23 CFR Part 230 are not applicable to material supply, engineering, or architectural service contracts.

In addition, the contractor and all subcontractors must comply with the following policies: Executive Order 11246, 41 CFR Part 60, 29 CFR Parts 1625-1627, 23 U.S.C. 140, Section 504 of the Rehabilitation Act of 1973, as amended (29 U.S.C. 794), Title VI of the Civil Rights Act of 1964, as amended (42 U.S.C. 2000d et seq.), and related regulations including 49 CFR Parts 21, 26, and 27; and 23 CFR Parts 200, 230, and 633.

The contractor and all subcontractors must comply with: the requirements of the Equal Opportunity Clause in 41 CFR 60-1.4(b) and, for all construction contracts exceeding $10,000, the Standard Federal Equal Employment Opportunity Construction Contract Specifications in 41 CFR 60-4.3.

Note: The U.S. Department of Labor has exclusive authority to determine compliance with Executive Order 11246 and the policies of the Secretary of Labor including 41 CFR Part 60, and 29 CFR Parts 1625-1627. The contracting agency and the FHWA have the authority and the responsibility to ensure compliance with 23 U.S.C. 140, Section 504 of the Rehabilitation Act of 1973, as amended (29 U.S.C. 794), and Title VI of the Civil Rights Act of 1964, as amended (42 U.S.C. 2000d et seq.), and related regulations including 49 CFR Parts 21, 26, and 27; and 23 CFR Parts 200, 230, and 633.

The following provision is adopted from 23 CFR Part 230, Subpart A, Appendix A, with appropriate revisions to conform to the U.S. Department of Labor (US DOL) and FHWA requirements.

1. Equal Employment Opportunity: Equal Employment Opportunity (EEO) requirements not to discriminate and to take affirmative action to assure equal opportunity as set forth under laws, executive orders, rules, regulations (see 28 CFR Part 35, 29 CFR Part 1630, 29 CFR Parts 1625-1627, 41 CFR Part 60 and 49 CFR Part 27) and orders of the Secretary of Labor as modified by the provisions prescribed herein, and imposed pursuant to 23 U.S.C. 140, shall constitute the EEO and specific affirmative action standards for the contractor's project activities under this contract. The provisions of the Americans with Disabilities Act of 1990 (42 U.S.C. 12101 et seq.) set forth under 28 CFR Part 35 and 29 CFR Part 1630 are incorporated by reference in this contract. In the execution of this contract, the contractor agrees to comply with the following minimum specific requirement activities of EEO:

a. The contractor will work with the contracting agency and the Federal Government to ensure that it has made every good faith effort to provide equal opportunity with respect to all of its terms and conditions of employment and in their review of activities under the contract. 23 CFR 230.409 (g)(4) & (5).

b. The contractor will accept as its operating policy the following statement:

"It is the policy of this Company to assure that applicants are employed, and that employees are treated during employment, without regard to their race, religion, sex, sexual orientation, gender identity, color, national origin, age or disability. Such action shall include: employment, upgrading, demotion, or transfer; recruitment or recruitment advertising; layoff or termination; rates of pay or other forms of compensation; and selection for training, including apprenticeship, pre- apprenticeship, and/or on-the-job training."

2. EEO Officer: The contractor will designate and make known to the contracting officers an EEO Officer who will have the responsibility for and must be capable of effectively administering and promoting an active EEO program and who must be assigned adequate authority and responsibility to do so.

3. Dissemination of Policy: All members of the contractor's staff who are authorized to hire, supervise, promote, and discharge employees, or who recommend such action or are substantially involved in such action, will be made fully cognizant of and will implement the contractor's EEO policy and contractual responsibilities to provide EEO in each grade and classification of employment. To ensure that the above agreement will be met, the following actions will be taken as a minimum:

a. Periodic meetings of supervisory and personnel office employees will be conducted before the start of work and then not less often than once every six months, at which time the contractor's EEO policy and its implementation will be reviewed and explained. The meetings will be conducted by the EEO Officer or other knowledgeable company official.

b. All new supervisory or personnel office employees will be given a thorough indoctrination by the EEO Officer, covering all major aspects of the contractor's EEO obligations within thirty days following their reporting for duty with the contractor.

c. All personnel who are engaged in direct recruitment for the project will be instructed by the EEO Officer in the contractor's procedures for locating and hiring minorities and women.

d. Notices and posters setting forth the contractor's EEO policy will be placed in areas readily accessible to employees, applicants for employment and potential employees.

e. The contractor's EEO policy and the procedures to implement such policy will be brought to the attention of employees by means of meetings, employee handbooks, or other appropriate means.

4. Recruitment: When advertising for employees, the contractor will include in all advertisements for employees the notation: "An Equal Opportunity Employer." All such advertisements will be placed in publications having a large circulation among minorities and women in the area from which the project work force would normally be derived.

a. The contractor will, unless precluded by a valid bargaining agreement, conduct systematic and direct recruitment through public and private employee referral sources likely to yield qualified minorities and women. To meet this requirement, the contractor will identify sources of potential minority group employees and establish with such identified sources procedures whereby minority and women applicants may be referred to the contractor for employment consideration.

b. In the event the contractor has a valid bargaining agreement providing for exclusive hiring hall referrals, the contractor is expected to observe the provisions of that agreement to the extent that the system meets the contractor's compliance with EEO contract provisions. Where implementation of such an agreement has the effect of discriminating against minorities or women, or obligates the contractor to do the same, such implementation violates Federal nondiscrimination provisions.

c. The contractor will encourage its present employees to refer minorities and women as applicants for employment. Information and procedures with regard to referring such applicants will be discussed with employees.

5. Personnel Actions: Wages, working conditions, and employee benefits shall be established and administered, and personnel actions of every type, including hiring, upgrading, promotion, transfer, demotion, layoff, and termination, shall be taken without regard to race, color, religion, sex, sexual orientation, gender identity, national origin, age or disability. The following procedures shall be followed:

a. The contractor will conduct periodic inspections of project sites to ensure that working conditions and employee facilities do not indicate discriminatory treatment of project site personnel.

b. The contractor will periodically evaluate the spread of wages paid within each classification to determine any evidence of discriminatory wage practices.

c. The contractor will periodically review selected personnel actions in depth to determine whether there is evidence of discrimination. Where evidence is found, the contractor will promptly take corrective action. If the review indicates that the discrimination may extend beyond the actions reviewed, such corrective action shall include all affected persons.

d. The contractor will promptly investigate all complaints of alleged discrimination made to the contractor in connection with its obligations under this contract, will attempt to resolve such complaints, and will take appropriate corrective action within a reasonable time. If the investigation indicates that the discrimination may affect persons other than the complainant, such corrective action shall include such other persons. Upon completion of each investigation, the contractor will inform every complainant of all of their avenues of appeal.

6. Training and Promotion:

a. The contractor will assist in locating, qualifying, and increasing the skills of minorities and women who are applicants for employment or current employees. Such efforts should be aimed at developing full journey level status employees in the type of trade or job classification involved.

b. Consistent with the contractor's work force requirements and as permissible under Federal and State regulations, the contractor shall make full use of training programs (i.e., apprenticeship and on-the- job training programs for the geographical area of contract performance). In the event a special provision for training is provided under this contract, this subparagraph will be superseded as indicated in the special provision. The contracting agency may reserve training positions for persons who receive welfare assistance in accordance with 23 U.S.C. 140(a).

c. The contractor will advise employees and applicants for employment of available training programs and entrance requirements for each.

d. The contractor will periodically review the training and promotion potential of employees who are minorities and women and will encourage eligible employees to apply for such training and promotion.

7. Unions: If the contractor relies in whole or in part upon unions as a source of employees, the contractor will use good faith efforts to obtain the cooperation of such unions to increase opportunities for minorities and women. 23 CFR 230.409. Actions by the contractor, either directly or through a contractor's association acting as agent, will include the procedures set forth below:

a. The contractor will use good faith efforts to develop, in cooperation with the unions, joint training programs aimed toward qualifying more minorities and women for membership in the unions and increasing the skills of minorities and women so that they may qualify for higher paying employment.

b. The contractor will use good faith efforts to incorporate an EEO clause into each union agreement to the end that such union will be contractually bound to refer applicants without regard to their race, color, religion, sex, sexual orientation, gender identity, national origin, age, or disability.

c. The contractor is to obtain information as to the referral practices and policies of the labor union except that to the extent such information is within the exclusive possession of the labor union and such labor union refuses to furnish such information to the contractor, the contractor shall so certify to the contracting agency and shall set forth what efforts have been made to obtain such information.

d. In the event the union is unable to provide the contractor with a reasonable flow of referrals within the time limit set forth in the collective bargaining agreement, the contractor will, through independent recruitment efforts, fill the employment vacancies without regard to race, color, religion, sex, sexual orientation, gender identity, national origin, age, or disability; making full efforts to obtain qualified and/or qualifiable minorities and women. The failure of a union to provide sufficient referrals (even though it is obligated to provide exclusive referrals under the terms of a collective bargaining

agreement) does not relieve the contractor from the requirements of this paragraph. In the event the union referral practice prevents the contractor from meeting the obligations pursuant to Executive Order 11246, as amended, and these special provisions, such contractor shall immediately notify the contracting agency.

8. Reasonable Accommodation for Applicants / Employees with Disabilities: The contractor must be familiar with the requirements for and comply with the Americans with Disabilities Act and all rules and regulations established thereunder. Employers must provide reasonable accommodation in all employment activities unless to do so would cause an undue hardship.

9. Selection of Subcontractors, Procurement of Materials and Leasing of Equipment: The contractor shall not discriminate on the grounds of race, color, religion, sex, sexual orientation, gender identity, national origin, age, or disability in the selection and retention of subcontractors, including procurement of materials and leases of equipment. The contractor shall take all necessary and reasonable steps to ensure nondiscrimination in the administration of this contract.

a. The contractor shall notify all potential subcontractors, suppliers, and lessors of their EEO obligations under this contract.

b. The contractor will use good faith efforts to ensure subcontractor compliance with their EEO obligations.

10. Assurance Required:

a. The requirements of 49 CFR Part 26 and the State DOT's FHWA-approved Disadvantaged Business Enterprise (DBE) program are incorporated by reference.

b. The contractor, subrecipient or subcontractor shall not discriminate on the basis of race, color, national origin, or sex in the performance of this contract. The contractor shall carry out applicable requirements of 49 CFR part 26 in the award and administration of DOT-assisted contracts. Failure by the contractor to carry out these requirements is a material breach of this contract, which may result in the termination of this contract or such other remedy as the recipient deems appropriate, which may include, but is not limited to:

(1) Withholding monthly progress payments;

(2) Assessing sanctions;

(3) Liquidated damages; and/or

(4) Disqualifying the contractor from future bidding as non-responsible.

c. The Title VI and nondiscrimination provisions of U.S. DOT Order 1050.2A at Appendixes A and E are incorporated by reference. 49 CFR Part 21.

11. Records and Reports: The contractor shall keep such records as necessary to document compliance with the EEO requirements. Such records shall be retained for a period of three years following the date of the final payment to the contractor for all contract work and shall be available at reasonable times and places for inspection by authorized representatives of the contracting agency and the FHWA.

a. The records kept by the contractor shall document the following:

(1) The number and work hours of minority and non-minority group members and women employed in each work classification on the project;

(2) The progress and efforts being made in cooperation with unions, when applicable, to increase employment opportunities for minorities and women; and

(3) The progress and efforts being made in locating, hiring, training, qualifying, and upgrading minorities and women.

b. The contractors and subcontractors will submit an annual report to the contracting agency each July for the duration of the project indicating the number of minority, women, and non-minority group employees currently engaged in each work classification required by the contract work. This information is to be reported on Form FHWA-1391. The staffing data should represent the project work force on board in all or any part of the last payroll period preceding the end of July. If on-the-job training is being required by special provision, the contractor will be required to collect and report training data. The employment data should reflect the work force on board during all or any part of the last payroll period preceding the end of July.

III. NONSEGREGATED FACILITIES

This provision is applicable to all Federal-aid construction contracts and to all related construction subcontracts of more than $10,000.
41 CFR 60-1.5.

As prescribed by 41 CFR 60-1.8, the contractor must ensure that facilities provided for employees are provided in such a manner that segregation on the basis of race, color, religion, sex, sexual orientation, gender identity, or national origin cannot result. The contractor may neither require such segregated use by written or oral policies nor tolerate such use by employee custom. The contractor's obligation extends further to ensure that its employees are not assigned to perform their services at any location under the contractor's control where the facilities are segregated. The term "facilities" includes waiting rooms, work areas, restaurants and other eating areas, time clocks, restrooms, washrooms, locker rooms and other storage or dressing areas, parking lots, drinking fountains, recreation or entertainment areas, transportation, and housing provided for employees. The contractor shall provide separate or single-user restrooms and necessary dressing or sleeping areas to assure privacy between sexes.

IV. DAVIS-BACON AND RELATED ACT PROVISIONS

This section is applicable to all Federal-aid construction projects exceeding $2,000 and to all related subcontracts and lower-tier subcontracts (regardless of subcontract size), in accordance with 29 CFR 5.5. The requirements apply to all projects located within the right-of-way of a roadway that is functionally classified as Federal- aid highway. 23 U.S.C. 113. This excludes roadways functionally classified as local roads or rural minor collectors, which are exempt.
23 U.S.C. 101. Where applicable law requires that projects be treated as a project on a Federal-aid highway, the provisions of this subpart will apply regardless of the location of the project.
Examples include: Surface Transportation Block Grant Program projects funded under 23 U.S.C. 133 [excluding recreational trails projects], the Nationally Significant Freight and Highway Projects funded under 23 U.S.C. 117, and National Highway Freight Program projects funded under 23 U.S.C. 167.

The following provisions are from the U.S. Department of Labor regulations in 29 CFR 5.5 "Contract provisions and related matters" with minor revisions to conform to the FHWA-1273 format and FHWA program requirements.

1. Minimum wages (29 CFR 5.5)

a. *Wage rates and fringe benefits.* All laborers and mechanics employed or working upon the site of the work, will be paid unconditionally and not less often than once a week, and without subsequent deduction or rebate on any account (except such payroll deductions as are permitted by regulations issued by the Secretary of Labor under the Copeland Act (29 CFR part 3)), the full amount of wages and bona fide fringe benefits (or cash equivalents thereof) due at time of payment computed at rates not less than those contained in the wage determination of the Secretary of Labor which is attached hereto and made a part hereof, regardless of any contractual relationship which may be alleged to exist between the contractor and such laborers and mechanics.

As provided in paragraphs (d) and (e) of 29 CFR 5.5, the appropriate wage determinations are effective by operation of law even if they have not been attached to the contract. Contributions made or costs reasonably anticipated for bona fide fringe benefits under the Davis-Bacon Act (40 U.S.C. 3141(2)(B)) on behalf of laborers or mechanics are considered wages paid to such laborers or mechanics, subject to the provisions of paragraph 1.e. of this section; also, regular contributions made or costs incurred for more than a weekly period (but not less often than quarterly) under plans, funds, or programs which cover the particular weekly period, are deemed to be constructively made or incurred during such weekly period. Such laborers and mechanics shall be paid the appropriate wage rate and fringe benefits on the wage determination for the classification(s) of work actually performed, without regard to skill, except as provided in paragraph 4. of this section. Laborers or mechanics performing work in more than one classification may be compensated at the rate specified for each classification for the time actually worked therein: Provided, That the employer's payroll records accurately set forth the time spent in each classification in which work is performed. The wage determination (including any additional classification and wage rates conformed under paragraph 1.c. of this section) and the Davis-Bacon poster (WH–1321) must be posted at all times by the contractor and its subcontractors at the site of the work in a prominent and accessible place where it can be easily seen by the workers.

b. *Frequently recurring classifications.*

(1) In addition to wage and fringe benefit rates that have been determined to be prevailing under the procedures set forth in 29 CFR part 1, a wage determination may contain, pursuant to § 1.3(f), wage and fringe benefit rates for classifications of laborers and mechanics for which conformance requests are regularly submitted pursuant to paragraph 1.c. of this section, provided that:

(i) The work performed by the classification is not performed by a classification in the wage determination for which a prevailing wage rate has been determined;

(ii) The classification is used in the area by the construction industry; and

(iii) The wage rate for the classification bears a reasonable relationship to the prevailing wage rates contained in the wage determination.

(2) The Administrator will establish wage rates for such classifications in accordance with paragraph 1.c.(1)(iii) of this section. Work performed in such a classification must be paid at no less than the wage and fringe benefit rate listed on the wage determination for such classification.

c. *Conformance.*

(1) The contracting officer must require that any class of laborers or mechanics, including helpers, which is not listed in the wage determination and which is to be employed under the contract be classified in conformance with the wage determination. Conformance of an additional classification and wage rate and fringe benefits is appropriate only when the following criteria have been met:

(i) The work to be performed by the classification requested is not performed by a classification in the wage determination; and

(ii) The classification is used in the area by the construction industry; and

(iii) The proposed wage rate, including any bona fide fringe benefits, bears a reasonable relationship to the wage rates contained in the wage determination.

(2) The conformance process may not be used to split, subdivide, or otherwise avoid application of classifications listed in the wage determination.

(3) If the contractor and the laborers and mechanics to be employed in the classification (if known), or their representatives, and the contracting officer agree on the classification and wage rate (including the amount designated for fringe benefits where appropriate), a report of the action taken will be sent by the contracting officer by email to DBAconformance@dol.gov. The Administrator, or an authorized representative, will approve, modify, or disapprove every additional classification action within 30 days of receipt and so advise the contracting officer or will notify the contracting officer within the 30–day period that additional time is necessary.

(4) In the event the contractor, the laborers or mechanics to be employed in the classification or their representatives, and the contracting officer do not agree on the proposed classification and wage rate (including the amount designated for fringe benefits, where appropriate), the contracting officer will, by email to DBAconformance@dol.gov, refer the questions, including the views of all interested parties and the recommendation of the contracting officer, to the Administrator for determination. The Administrator, or an authorized representative, will issue a determination within 30 days of receipt and so advise the contracting officer or will notify the contracting officer within the 30–day period that additional time is necessary.

(5) The contracting officer must promptly notify the contractor of the action taken by the Wage and Hour Division under paragraphs 1.c.(3) and (4) of this section. The contractor must furnish a written copy of such determination to each affected worker or it must be posted as a part of the wage determination. The wage rate (including fringe benefits where appropriate) determined pursuant to paragraph 1.c.(3) or (4) of this section must be paid to all workers performing work in the classification under this contract from the first day on which work is performed in the classification.

d. *Fringe benefits not expressed as an hourly rate.* Whenever the minimum wage rate prescribed in the contract for a class of laborers or mechanics includes a fringe benefit which is not expressed as an hourly rate, the contractor may either pay the benefit as stated in the wage determination or may pay another bona fide fringe benefit or an hourly cash equivalent thereof..

e. *Unfunded plans.* If the contractor does not make payments to a trustee or other third person, the contractor may consider as part of the wages of any laborer or mechanic the amount of any costs reasonably anticipated in providing bona fide fringe benefits under a plan or program, Provided, That the Secretary of Labor has found, upon the written request of the contractor, in accordance with the criteria set forth in § 5.28, that the applicable standards of the Davis-Bacon Act have been met. The Secretary of Labor may require the contractor to set aside in a separate account assets for the meeting of obligations under the plan or program.

f. *Interest.* In the event of a failure to pay all or part of the wages required by the contract, the contractor will be required to pay interest on any underpayment of wages.

2. Withholding (29 CFR 5.5)

a. *Withholding requirements.* The contracting agency may upon its own action, or must, upon written request of an authorized representative of the Department of Labor, withhold or cause to be withheld from the contractor so much of the accrued payments or advances as may be considered necessary to satisfy the liabilities of the prime contractor or any subcontractor for the full amount of wages and monetary relief, including interest, required by the clauses set forth in this section for violations of this contract, or to satisfy any such liabilities required by any other Federal contract, or federally assisted contract subject to Davis-Bacon labor standards, that is held by the same prime contractor (as defined in § 5.2). The necessary funds may be withheld from the contractor under this contract, any other Federal contract with the same prime contractor, or any other federally assisted contract that is subject to Davis-Bacon labor standards requirements and is held by the same prime contractor, regardless of whether the other contract was awarded or assisted by the same agency, and such funds may be used to satisfy the contractor liability for which the funds were withheld. In the event of a contractor's failure to pay any laborer or mechanic, including any apprentice or helper working on the site of the work all or part of the wages required by the contract, or upon the contractor's failure to submit the required records as discussed in paragraph 3.d. of this section, the contracting agency may on its own initiative and after written notice to the contractor, take such action as may be necessary to cause the suspension of any further payment, advance, or guarantee of funds until such violations have ceased.

b. *Priority to withheld funds.* The Department has priority to funds withheld or to be withheld in accordance with paragraph 2.a. of this section or Section V, paragraph 3.a., or both, over claims to those funds by:

(1) A contractor's surety(ies), including without limitation performance bond sureties and payment bond sureties;

(2) A contracting agency for its reprocurement costs;

(3) A trustee(s) (either a court-appointed trustee or a U.S. trustee, or both) in bankruptcy of a contractor, or a contractor's bankruptcy estate;

(4) A contractor's assignee(s);

(5) A contractor's successor(s); or

(6) A claim asserted under the Prompt Payment Act, 31 U.S.C. 3901–3907.

3. Records and certified payrolls (29 CFR 5.5)

a. *Basic record requirements*

(b) *Length of record retention.* All regular payrolls and other basic records must be maintained by the contractor and any subcontractor during the course of the work and preserved for all laborers and mechanics working at the site of the work (or otherwise working in construction or development of the project under a development statute) for a period of at least 3 years after all the work on the prime contract is completed.

(2) *Information required.* Such records must contain the name, address, Social Security number, last known address, telephone number, and email address of each such worker; each worker's correct classification(s) of work actually performed; hourly rates of wages paid (including rates of contributions or costs anticipated for bona fide fringe benefits or cash equivalents thereof of the types described in 40 U.S.C. 3141(2)(B) of the Davis-Bacon Act), daily and weekly number of hours worked in total and on each covered contract, deductions made and actual wages paid.

(3) *Additional records relating to fringe benefits.* Whenever the Secretary of Labor has found under paragraph 1.e. of this section that the wages of any laborer or mechanic include the amount of any costs reasonably anticipated in providing benefits under a plan or program described in 40 U.S.C. 3141(2)(B) of the Davis-Bacon Act, the contractor must maintain records which show that the commitment to provide such benefits is enforceable, that the plan or program is financially responsible, and that the plan or program has been communicated in writing to the laborers or mechanics affected, and records which show the costs anticipated or the actual cost incurred in providing such benefits.

(4) *Additional records relating to apprenticeship.* Contractors with apprentices working under approved programs must maintain written evidence of the registration of apprenticeship programs, the registration of the apprentices, and the ratios and wage rates prescribed in the applicable programs.

b. *Certified payroll requirements*

(1) *Frequency and method of submission.* The contractor and subcontractor must submit weekly, for each week in which any DBA- or Related Acts- covered work is performed, certified payrolls to the contracting agency. The prime contractor is responsible for the submission of all certified payrolls by all subcontractors. A contracting agency or prime contractor may permit or require contractors to submit certified payrolls through an electronic system, as long as the electronic system requires a legally valid electronic signature; the system allows the contractor, the contracting agency, and the Department of Labor to access the certified payrolls upon request for at least 3 years after the work on the prime contract has been completed; and the contracting agency or prime contractor permits other methods of submission in situations where the contractor is unable or limited in its ability to use or access the electronic system.

(2) *Information required.* The certified payrolls submitted must set out accurately and completely all of the information required to be maintained under paragraph 3.a.(2) of this section, except that full Social Security numbers and last known addresses, telephone numbers, and email addresses must not be included on weekly transmittals. Instead, the certified payrolls need only need include an individually identifying number for each worker (e.g., the last four digits of the worker's Social Security number). The required weekly certified payroll information may be submitted using Optional Form WH–347 or any other format desired. Optional Form WH–347 is available for this purpose from the Wage and Hour Division website at *https://www.dol.gov/sites/dolgov/files/WHD/ legacy/files/wh347/.pdf* or its successor website. It is not a violation of this section for a prime contractor to require a subcontractor to provide full Social Security numbers and last known addresses, telephone numbers, and email addresses to the prime contractor for its own records, without weekly submission by the subcontractor to the contracting agency.

(3) *Statement of Compliance.* Each certified payroll submitted must be accompanied by a "Statement of Compliance," signed by the contractor or subcontractor, or the contractor's or subcontractor's agent who pays or supervises the payment of the persons working on the contract, and must certify the following:

(i) That the certified payroll for the payroll period contains the information required to be provided under paragraph 3.b. of this section, the appropriate information and basic records are being maintained under paragraph 3.a. of this section, and such information and records are correct and complete;

(ii) That each laborer or mechanic (including each helper and apprentice) working on the contract during the payroll period has been paid the full weekly wages earned, without rebate, either directly or indirectly, and that no deductions have been made either directly or indirectly from the full wages earned, other than permissible deductions as set forth in 29 CFR part 3; and

(iii) That each laborer or mechanic has been paid not less than the applicable wage rates and fringe benefits or cash equivalents for the classification(s) of work actually performed, as specified in the applicable wage determination incorporated into the contract.

(4) *Use of Optional Form WH–347.* The weekly submission of a properly executed certification set forth on the reverse side of Optional Form WH–347 will satisfy the requirement for submission of the "Statement of Compliance" required by paragraph 3.b.(3) of this section.

(5) *Signature.* The signature by the contractor, subcontractor, or the contractor's or subcontractor's agent must be an original handwritten signature or a legally valid electronic signature.

(6) *Falsification.* The falsification of any of the above certifications may subject the contractor or subcontractor to civil or criminal prosecution under 18 U.S.C. 1001 and 31 U.S.C. 3729.

(7) *Length of certified payroll retention.* The contractor or subcontractor must preserve all certified payrolls during the course of the work and for a period of 3 years after all the work on the prime contract is completed.

c. *Contracts, subcontracts, and related documents.* The contractor or subcontractor must maintain this contract or subcontract and related documents including, without limitation, bids, proposals, amendments, modifications, and extensions. The contractor or subcontractor must preserve these contracts, subcontracts, and related documents during the course of the work and for a period of 3 years after all the work on the prime contract is completed.

d. *Required disclosures and access*

(1) *Required record disclosures and access to workers.* The contractor or subcontractor must make the records required under paragraph 3.a. through 3.c. of this section, and any other documents that the contracting agency, the State DOT, the FHWA, or the Department of Labor deems necessary to determine compliance with the labor standards provisions of any of the applicable statutes referenced by § 5.1, available for inspection, copying, or transcription by authorized representatives of the contracting agency, the State DOT, the FHWA, or the Department of Labor, and must

permit such representatives to interview workers during working hours on the job.

(2) *Sanctions for non-compliance with records and worker access requirements.* If the contractor or subcontractor fails to submit the required records or to make them available, or refuses to permit worker interviews during working hours on the job, the Federal agency may, after written notice to the contractor, sponsor, applicant, owner, or other entity, as the case may be, that maintains such records or that employs such workers, take such action as may be necessary to cause the suspension of any further payment, advance, or guarantee of funds. Furthermore, failure to submit the required records upon request or to make such records available, or to permit worker interviews during working hours on the job, may be grounds for debarment action pursuant to § 5.12. In addition, any contractor or other person that fails to submit the required records or make those records available to WHD within the time WHD requests that the records be produced will be precluded from introducing as evidence in an administrative proceeding under 29 CFR part 6 any of the required records that were not provided or made available to WHD. WHD will take into consideration a reasonable request from the contractor or person for an extension of the time for submission of records. WHD will determine the reasonableness of the request and may consider, among other things, the location of the records and the volume of production.

(3) *Required information disclosures.* Contractors and subcontractors must maintain the full Social Security number and last known address, telephone number, and email address of each covered worker, and must provide them upon request to the contracting agency, the State DOT, the FHWA, the contractor, or the Wage and Hour Division of the Department of Labor for purposes of an investigation or other compliance action.

4. Apprentices and equal employment opportunity (29 CFR 5.5)

a. *Apprentices*

(1) *Rate of pay.* Apprentices will be permitted to work at less than the predetermined rate for the work they performed when they are employed pursuant to and individually registered in a bona fide apprenticeship program registered with the U.S. Department of Labor, Employment and Training Administration, Office of Apprenticeship (OA), or with a State Apprenticeship Agency recognized by the OA, A person who is not individually registered in the program, but who has been certified by the OA or a State Apprenticeship Agency (where appropriate) to be eligible for probationary employment as an apprentice, will be permitted to work at less than the predetermined rate for the work they perform in the first 90 days of probationary employment as an apprentice in such a program. In the event the OA or a State Apprenticeship Agency recognized by the OA withdraws approval of an apprenticeship program, the contractor will no longer be permitted to use apprentices at less than the applicable predetermined rate for the work performed until an acceptable program is approved.

(2) *Fringe benefits.*. Apprentices must be paid fringe benefits in accordance with the provisions of the apprenticeship program. If the apprenticeship program does not specify fringe benefits, apprentices must be paid the full amount of fringe benefits listed on the wage determination for the applicable classification. If the Administrator determines that a different practice prevails for the applicable apprentice classification, fringes shall be paid in accordance with that determination.

(3) *Apprenticeship ratio.* The allowable ratio of apprentices to journeyworkers on the job site in any craft classification must not be greater than the ratio permitted to the contractor as to the entire work force under the registered program or the ratio applicable to the locality of the project pursuant to paragraph 4.a.(4) of this section. Any worker listed on a payroll at an apprentice wage rate, who is not registered or otherwise employed as stated in paragraph 4.a.(1) of this section, must be paid not less than the applicable wage rate on the wage determination for the classification of work actually performed. In addition, any apprentice performing work on the job site in excess of the ratio permitted under this section must be paid not less than the applicable wage rate on the wage determination for the work actually performed.

(4) *Reciprocity of ratios and wage rates.* Where a contractor is performing construction on a project in a locality other than the locality in which its program is registered, the ratios and wage rates (expressed in percentages of the journeyworker's hourly rate) applicable within the locality in which the construction is being performed must be observed. If there is no applicable ratio or wage rate for the locality of the project, the ratio and wage rate specified in the contractor's registered program must be observed.

b. *Equal employment opportunity.* The use of apprentices and journeyworkersen under this part shall be in conformity with the equal employment opportunity requirements of Executive Order 11246, as amended, and 29 CFR part 30.

c. Apprentices and Trainees (programs of the U.S. DOT).

Apprentices and trainees working under apprenticeship and skill training programs which have been certified by the Secretary of Transportation as promoting EEO in connection with Federal-aid highway construction programs are not subject to the requirements of paragraph 4 of this Section IV. 23 CFR 230.111(e)(2). The straight time hourly wage rates for apprentices and trainees under such programs will be established by the particular programs. The ratio of apprentices and trainees to journeyworkers shall not be greater than permitted by the terms of the particular program.

5. Compliance with Copeland Act requirements. The contractor shall comply with the requirements of 29 CFR part 3, which are incorporated by reference in this contract as provided in 29 CFR 5.5.

6. Subcontracts. The contractor or subcontractor must insert FHWA-1273 in any subcontracts, along with the applicable wage determination(s) and such other clauses or contract modifications as the contracting agency may by appropriate instructions require, and a clause requiring the subcontractors to include these clauses and wage determination(s) in any lower tier subcontracts. The prime contractor shall be responsible for the compliance by any subcontractor or lower tier subcontractor with all the contract clauses in this section. In the event of any violations of these clauses, the prime contractor and any subcontractor(s) responsible will be liable for any unpaid wages and monetary relief, including interest from the date of the underpayment or loss, due to any workers of lower-tier subcontractors, and may be subject to debarment, as appropriate.
29 CFR 5.5.

7. Contract termination: debarment. A breach of the contract clauses in 29 CFR 5.5 may be grounds for termination of the contract, and for debarment as a contractor and a subcontractor as provided in 29 CFR 5.12.

8. Compliance with Davis-Bacon and Related Act requirements. All rulings and interpretations of the Davis-Bacon and Related Acts contained in 29 CFR parts 1, 3, and 5 are herein incorporated by reference in this contract as provided in 29 CFR 5.5.

9. Disputes concerning labor standards. As provided in 29 CFR 5.5, disputes arising out of the labor standards provisions of this contract shall not be subject to the general disputes clause of this contract. Such disputes shall be resolved in accordance with the procedures of the Department of Labor set forth in 29 CFR parts 5, 6, and 7. Disputes within the meaning of this clause include disputes between the contractor (or any of its subcontractors) and the contracting agency, the U.S. Department of Labor, or the employees or their representatives.

10. Certification of eligibility (29 CFR 5.5)

a. By entering into this contract, the contractor certifies that neither it nor any person or firm who has an interest in the contractor's firm is a person or firm ineligible to be awarded Government contracts by virtue of 40 U.S.C. 3144(b) or § 5.12(a).

b. No part of this contract shall be subcontracted to any person or firm ineligible for award of a Government contract by virtue of 40 U.S.C. 3144(b) or § 5.12(a).

c. The penalty for making false statements is prescribed in the U.S. Code, Title 18 Crimes and Criminal Procedure, 18 U.S.C. 1001.

11. Anti-retaliation. It is unlawful for any person to discharge, demote, intimidate, threaten, restrain, coerce, blacklist, harass, or in any other manner discriminate against, or to cause any person to discharge, demote, intimidate, threaten, restrain, coerce, blacklist, harass, or in any other manner discriminate against, any worker or job applicant for:

a. Notifying any contractor of any conduct which the worker reasonably believes constitutes a violation of the DBA, Related Acts, this part, or 29 CFR part 1 or 3;

b. Filing any complaint, initiating or causing to be initiated any proceeding, or otherwise asserting or seeking to assert on behalf of themselves or others any right or protection under the DBA, Related Acts, this part, or 29 CFR part 1 or 3;

c. Cooperating in any investigation or other compliance action, or testifying in any proceeding under the DBA, Related Acts, this part, or 29 CFR part 1 or 3; or

d. Informing any other person about their rights under the DBA, Related Acts, this part, or 29 CFR part 1 or 3.

V. CONTRACT WORK HOURS AND SAFETY STANDARDS ACT

Pursuant to 29 CFR 5.5(b), the following clauses apply to any Federal-aid construction contract in an amount in excess of $100,000 and subject to the overtime provisions of the Contract Work Hours and Safety Standards Act. These clauses shall be inserted in addition to the clauses required by 29 CFR 5.5(a) or 29 CFR 4.6. As used in this paragraph, the terms laborers and mechanics include watchmen and guards.

1. Overtime requirements. No contractor or subcontractor contracting for any part of the contract work which may require or involve the employment of laborers or mechanics shall require or permit any such laborer or mechanic in any workweek in which he or she is employed on such work to work in excess of forty hours in such workweek unless such laborer or mechanic receives compensation at a rate not less than one and one-half times the basic rate of pay for all hours worked in excess of forty hours in such workweek. 29 CFR 5.5.

2. Violation; liability for unpaid wages; liquidated damages. In the event of any violation of the clause set forth in paragraph 1. of this section, the contractor and any subcontractor responsible therefor shall be liable for the unpaid wages and interest from the date of the underpayment. In addition, such contractor and subcontractor shall be liable to the United States (in the case of work done under contract for the District of Columbia or a territory, to such District or to such territory), for liquidated damages. Such liquidated damages shall be computed with respect to each individual laborer or mechanic, including watchpersons and guards, employed in violation of the clause set forth in paragraph 1. of this section, in the sum currently provided in 29 CFR 5.5(b)(2)* for each calendar day on which such individual was required or permitted to work in excess of the standard workweek of forty hours without payment of the overtime wages required by the clause set forth in paragraph 1. of this section.

* $31 as of January 15, 2023 (See 88 FR 88 FR 2210) as may be adjusted annually by the Department of Labor; pursuant to the Federal Civil Penalties Inflation Adjustment Act of 1990.

3. Withholding for unpaid wages and liquidated damages.

a. *Withholding process.* The FHWA or the contacting agency may, upon its own action, or must, upon written request of an authorized representative of the Department of Labor, withhold or cause to be withheld from the contractor so much of the accrued payments or advances as may be considered necessary to satisfy the liabilities of the prime contractor or any subcontractor for any unpaid wages; monetary relief, including interest; and liquidated damages required by the clauses set forth in this section on this contract, any other Federal contract with the same prime contractor, or any other federally assisted contract subject to the Contract Work Hours and Safety Standards Act that is held by the same prime contractor (as defined in § 5.2). The necessary funds may be withheld from the contractor under this contract, any other Federal contract with the same prime contractor, or any other federally assisted contract that is subject to the Contract Work Hours and Safety Standards Act and is held by the same prime contractor, regardless of whether the other contract was awarded or assisted by the same agency, and such funds may be used to satisfy the contractor liability for which the funds were withheld.

b. *Priority to withheld funds.* The Department has priority to funds withheld or to be withheld in accordance with Section IV paragraph 2.a. or paragraph 3.a. of this section, or both, over claims to those funds by:

(1) A contractor's surety(ies), including without limitation performance bond sureties and payment bond sureties;

(2) A contracting agency for its reprocurement costs;

(3) A trustee(s) (either a court-appointed trustee or a U.S. trustee, or both) in bankruptcy of a contractor, or a contractor's bankruptcy estate;

(4) A contractor's assignee(s);

(5) A contractor's successor(s); or

(6) A claim asserted under the Prompt Payment Act, 31 U.S.C. 3901–3907.

4. Subcontracts. The contractor or subcontractor must insert in any subcontracts the clauses set forth in paragraphs 1. through 5. of this section and a clause requiring the subcontractors to include these clauses in any lower tier subcontracts. The prime contractor shall be responsible for compliance by any subcontractor or lower tier subcontractor with the clauses set forth in paragraphs 1. through 5. In the event of any violations of these clauses, the prime contractor and any subcontractor(s) responsible will be liable for any unpaid wages and monetary relief, including interest from the date of the underpayment or loss, due to any workers of lower- tier subcontractors, and associated liquidated damages and may be subject to debarment, as appropriate.

5. Anti-retaliation. It is unlawful for any person to discharge, demote, intimidate, threaten, restrain, coerce, blacklist, harass, or in any other manner discriminate against, or to cause any person to discharge, demote, intimidate, threaten, restrain, coerce, blacklist, harass, or in any other manner discriminate against, any worker or job applicant for:

a. Notifying any contractor of any conduct which the worker reasonably believes constitutes a violation of the Contract Work Hours and Safety Standards Act (CWHSSA) or its implementing regulations in this part;

b. Filing any complaint, initiating or causing to be initiated any proceeding, or otherwise asserting or seeking to assert on behalf of themselves or others any right or protection under CWHSSA or this part;

c. Cooperating in any investigation or other compliance action, or testifying in any proceeding under CWHSSA or this part; or

d. Informing any other person about their rights under CWHSSA or this part.

VI. SUBLETTING OR ASSIGNING THE CONTRACT

This provision is applicable to all Federal-aid construction contracts on the National Highway System pursuant to 23 CFR 635.116.

1. The contractor shall perform with its own organization contract work amounting to not less than 30 percent (or a greater percentage if specified elsewhere in the contract) of the total original contract price, excluding any specialty items designated by the contracting agency. Specialty items may be performed by subcontract and the amount of any such specialty items performed may be deducted from the total original contract price before computing the amount of work required to be performed by the contractor's own organization (23 CFR 635.116).

a. The term "perform work with its own organization" in paragraph 1 of Section VI refers to workers employed or leased by the prime contractor, and equipment owned or rented by the prime contractor, with or without operators. Such term does not include employees or equipment of a subcontractor or lower tier subcontractor, agents of the prime contractor, or any other assignees. The term may include payments for the costs of hiring leased employees from an employee leasing firm meeting all relevant Federal and State regulatory requirements. Leased employees may only be included in this term if the prime contractor meets all of the following conditions: (based on longstanding interpretation)

(1) the prime contractor maintains control over the supervision of the day-to-day activities of the leased employees;

(2) the prime contractor remains responsible for the quality of the work of the leased employees;

(3) the prime contractor retains all power to accept or exclude individual employees from work on the project; and

(4) the prime contractor remains ultimately responsible for the payment of predetermined minimum wages, the submission of payrolls, statements of compliance and all other Federal regulatory requirements.

b. "Specialty Items" shall be construed to be limited to work that requires highly specialized knowledge, abilities, or equipment not ordinarily available in the type of contracting organizations qualified and expected to bid or propose on the contract as a whole and in general are to be limited to minor components of the overall contract. 23 CFR 635.102.

2. Pursuant to 23 CFR 635.116(a), the contract amount upon which the requirements set forth in paragraph (1) of Section VI is computed includes the cost of material and manufactured products which are to be purchased or produced by the contractor under the contract provisions.

3. Pursuant to 23 CFR 635.116(c), the contractor shall furnish (a) a competent superintendent or supervisor who is employed by the firm, has full authority to direct performance of the work in accordance with the contract requirements, and is in charge of all construction operations (regardless of who performs the work) and (b) such other of its own organizational resources (supervision, management, and engineering services) as the contracting officer determines is necessary to assure the performance of the contract.

4. No portion of the contract shall be sublet, assigned or otherwise disposed of except with the written consent of the contracting officer, or authorized representative, and such consent when given shall not be construed to relieve the contractor of any responsibility for the fulfillment of the contract. Written consent will be given only after the contracting agency has assured that each subcontract is evidenced in writing and that it contains all pertinent provisions and requirements of the prime contract. (based on long-standing interpretation of 23 CFR 635.116).

5. The 30-percent self-performance requirement of paragraph (1) is not applicable to design-build contracts; however, contracting agencies may establish their own self-performance requirements. 23 CFR 635.116(d).

VII. SAFETY: ACCIDENT PREVENTION

This provision is applicable to all Federal-aid construction contracts and to all related subcontracts.

1. In the performance of this contract the contractor shall comply with all applicable Federal, State, and local laws governing safety, health, and sanitation (23 CFR Part 635). The contractor shall provide all safeguards, safety devices and protective equipment and take any other needed actions as it determines, or as the contracting officer may determine, to be reasonably necessary to protect the life and health of employees on the job and the safety of the public and to protect property in connection with the performance of the work covered by the contract. 23 CFR 635.108.

2. It is a condition of this contract, and shall be made a condition of each subcontract, which the contractor enters into pursuant to this contract, that the contractor and any subcontractor shall not permit any employee, in performance of the contract, to work in surroundings or under conditions which are unsanitary, hazardous or dangerous to his/her health or safety, as determined under construction safety and health standards (29 CFR Part 1926) promulgated by the Secretary of Labor, in accordance with Section 107 of the Contract Work Hours and Safety Standards Act (40 U.S.C. 3704). 29 CFR 1926.10.

3. Pursuant to 29 CFR 1926.3, it is a condition of this contract that the Secretary of Labor or authorized representative thereof, shall have right of entry to any site of contract performance to inspect or investigate the matter of compliance with the construction safety and health standards and to carry out the duties of the Secretary under Section 107 of the Contract Work Hours and Safety Standards Act (40 U.S.C. 3704).

VIII. FALSE STATEMENTS CONCERNING HIGHWAY PROJECTS

This provision is applicable to all Federal-aid construction contracts and to all related subcontracts.

In order to assure high quality and durable construction in conformity with approved plans and specifications and a high degree of reliability on statements and representations made by engineers, contractors, suppliers, and workers on Federal-aid highway projects, it is essential that all persons concerned with the project perform their functions as carefully, thoroughly, and honestly as possible. Willful falsification, distortion, or misrepresentation with respect to any facts related to the project is a violation of Federal law. To prevent any misunderstanding regarding the seriousness of these and similar acts, Form FHWA-1022 shall be posted on each Federal-aid highway project (23 CFR Part 635) in one or more places where it is readily available to all persons concerned with the project:

18 U.S.C. 1020 reads as follows:

"Whoever, being an officer, agent, or employee of the United States, or of any State or Territory, or whoever, whether a person, association, firm, or corporation, knowingly makes any false statement, false representation, or false report as to the character, quality, quantity, or cost of the material used or to be used, or the quantity or quality of the work performed or to be performed, or the cost thereof in connection with the submission of plans, maps, specifications, contracts, or costs of construction on any highway or related project submitted for approval to the Secretary of Transportation; or

Whoever knowingly makes any false statement, false representation, false report or false claim with respect to the character, quality, quantity, or cost of any work performed or to be performed, or materials furnished or to be furnished, in connection with the construction of any highway or related project approved by the Secretary of Transportation; or

Whoever knowingly makes any false statement or false representation as to material fact in any statement, certificate, or report submitted pursuant to provisions of the Federal-aid Roads Act approved July 11, 1916, (39 Stat. 355), as amended and supplemented;

Shall be fined under this title or imprisoned not more than 5 years or both."

IX. IMPLEMENTATION OF CLEAN AIR ACT AND FEDERAL WATER POLLUTION CONTROL ACT (42 U.S.C. 7606; 2 CFR 200.88; EO 11738)

This provision is applicable to all Federal-aid construction contracts in excess of $150,000 and to all related subcontracts. 48 CFR 2.101; 2 CFR 200.327.

By submission of this bid/proposal or the execution of this contract or subcontract, as appropriate, the bidder, proposer, Federal-aid construction contractor, subcontractor, supplier, or vendor agrees to comply with all applicable standards, orders or regulations issued pursuant to the Clean Air Act (42 U.S.C. 7401-7671q) and the Federal Water Pollution Control Act, as amended (33 U.S.C. 1251-1387). Violations must be reported to the Federal Highway Administration and the Regional Office of the Environmental Protection Agency. 2 CFR Part 200, Appendix II.

The contractor agrees to include or cause to be included the requirements of this Section in every subcontract, and further agrees to take such action as the contracting agency may direct as a means of enforcing such requirements. 2 CFR 200.327.

X. CERTIFICATION REGARDING DEBARMENT, SUSPENSION, INELIGIBILITY AND VOLUNTARY EXCLUSION

This provision is applicable to all Federal-aid construction contracts, design-build contracts, subcontracts, lower-tier subcontracts, purchase orders, lease agreements, consultant contracts or any other covered transaction requiring FHWA approval or that is estimated to cost $25,000 or more – as defined in 2 CFR Parts 180 and 1200. 2 CFR 180.220 and 1200.220.

1. Instructions for Certification – First Tier Participants:

a. By signing and submitting this proposal, the prospective first tier participant is providing the certification set out below.

b. The inability of a person to provide the certification set out below will not necessarily result in denial of participation in this covered transaction. The prospective first tier participant shall submit an explanation of why it cannot provide the certification set out below. The certification or explanation will be considered in connection with the department or agency's determination whether to enter into this transaction. However, failure of the prospective first tier participant to furnish a certification or an explanation shall disqualify such a person from participation in this transaction. 2 CFR 180.320.

c. The certification in this clause is a material representation of fact upon which reliance was placed when the contracting agency determined to enter into this transaction. If it is later determined that the prospective participant knowingly rendered an erroneous certification, in addition to other remedies available to the Federal Government, the contracting agency may terminate this transaction for cause of default. 2 CFR 180.325.

d. The prospective first tier participant shall provide immediate written notice to the contracting agency to whom this proposal is submitted if any time the prospective first tier participant learns that its certification was erroneous when submitted or has become erroneous by reason of changed circumstances. 2 CFR 180.345 and 180.350.

e. The terms "covered transaction," "debarred," "suspended," "ineligible," "participant," "person," "principal," and "voluntarily excluded," as used in this clause, are defined in 2 CFR Parts 180, Subpart I, 180.900-180.1020, and 1200. "First Tier Covered Transactions" refers to any covered transaction between a recipient or subrecipient of Federal funds and a participant (such as the prime or general contract). "Lower Tier Covered Transactions" refers to any covered transaction under a First Tier Covered Transaction (such as subcontracts). "First Tier Participant" refers to the participant who has entered into a covered transaction with a recipient or subrecipient of Federal funds (such as the prime or general contractor). "Lower Tier Participant" refers any participant who has entered into a covered transaction with a First Tier Participant or other Lower Tier Participants (such as subcontractors and suppliers).

f. The prospective first tier participant agrees by submitting this proposal that, should the proposed covered transaction be entered into, it shall not knowingly enter into any lower tier covered transaction with a person who is debarred, suspended, declared ineligible, or voluntarily excluded from participation in this covered transaction, unless authorized by the department or agency entering into this transaction. 2 CFR 180.330.

g. The prospective first tier participant further agrees by submitting this proposal that it will include the clause titled "Certification Regarding Debarment, Suspension, Ineligibility and Voluntary Exclusion-Lower Tier Covered Transactions," provided by the department or contracting agency, entering into this covered transaction, without modification, in all lower tier covered transactions and in all solicitations for lower tier covered transactions exceeding the $25,000 threshold. 2 CFR 180.220 and 180.300.

h. A participant in a covered transaction may rely upon a certification of a prospective participant in a lower tier covered transaction that is not debarred, suspended, ineligible, or voluntarily excluded from the covered transaction, unless it knows that the certification is erroneous. 2 CFR 180.300; 180.320, and 180.325. A participant is responsible for ensuring that its principals are not suspended, debarred, or otherwise ineligible to participate in covered transactions. 2 CFR 180.335. To verify the eligibility of its principals, as well as the eligibility of any lower tier prospective participants, each participant may, but is not required to, check the System for Award Management website (https://www.sam.gov/). 2 CFR 180.300, 180.320, and 180.325.

i. Nothing contained in the foregoing shall be construed to require the establishment of a system of records in order to render in good faith the certification required by this clause. The knowledge and information of the prospective participant is not required to exceed that which is normally possessed by a prudent person in the ordinary course of business dealings.

j. Except for transactions authorized under paragraph (f) of these instructions, if a participant in a covered transaction knowingly enters into a lower tier covered transaction with a person who is suspended, debarred, ineligible, or voluntarily excluded from participation in this transaction, in addition to other remedies available to the Federal Government, the department or agency may terminate this transaction for cause or default. 2 CFR 180.325.

* * * * *

2. Certification Regarding Debarment, Suspension, Ineligibility and Voluntary Exclusion – First Tier Participants:

a. The prospective first tier participant certifies to the best of its knowledge and belief, that it and its principals:

(1) Are not presently debarred, suspended, proposed for debarment, declared ineligible, or voluntarily excluded from participating in covered transactions by any Federal department or agency, 2 CFR 180.335;.

(2) Have not within a three-year period preceding this proposal been convicted of or had a civil judgment rendered against them for commission of fraud or a criminal offense in connection with obtaining, attempting to obtain, or performing a public (Federal, State, or local) transaction or contract under a public transaction; violation of Federal or State antitrust statutes or commission of embezzlement, theft, forgery, bribery, falsification or destruction of records, making false statements, or receiving stolen property, 2 CFR 180.800;

(3) Are not presently indicted for or otherwise criminally or civilly charged by a governmental entity (Federal, State or local) with commission of any of the offenses enumerated in paragraph (a)(2) of this certification, 2 CFR 180.700 and 180.800; and

(4) Have not within a three-year period preceding this application/proposal had one or more public transactions (Federal, State or local) terminated for cause or default. 2 CFR 180.335(d).

(5) Are not a corporation that has been convicted of a felony violation under any Federal law within the two-year period preceding this proposal (USDOT Order 4200.6 implementing appropriations act requirements); and

(6) Are not a corporation with any unpaid Federal tax liability that has been assessed, for which all judicial and administrative remedies have been exhausted, or have lapsed, and that is not being paid in a timely manner pursuant to an agreement with the authority responsible for collecting the tax liability (USDOT Order 4200.6 implementing appropriations act requirements).

b. Where the prospective participant is unable to certify to any of the statements in this certification, such prospective participant should attach an explanation to this proposal. 2 CFR 180.335 and 180.340.

* * * * *

3. Instructions for Certification - Lower Tier Participants:

(Applicable to all subcontracts, purchase orders, and other lower tier transactions requiring prior FHWA approval or estimated to cost $25,000 or more - 2 CFR Parts 180 and 1200). 2 CFR 180.220 and 1200.220.

a. By signing and submitting this proposal, the prospective lower tier participant is providing the certification set out below.

b. The certification in this clause is a material representation of fact upon which reliance was placed when this transaction was entered into. If it is later determined that the prospective lower tier participant knowingly rendered an erroneous certification, in addition to other remedies available to the Federal Government, the department, or agency with which this transaction originated may pursue available remedies, including suspension and/or debarment.

c. The prospective lower tier participant shall provide immediate written notice to the person to which this proposal is submitted if at any time the prospective lower tier participant learns that its certification was erroneous by reason of changed circumstances. 2 CFR 180.365.

d. The terms "covered transaction," "debarred," "suspended," "ineligible," "participant," "person," "principal," and "voluntarily excluded," as used in this clause, are defined in 2 CFR Parts 180, Subpart I, 180.900 – 180.1020, and 1200. You may contact the person to which this proposal is submitted for assistance in obtaining a copy of those regulations. "First Tier Covered Transactions" refers to any covered transaction between a recipient or subrecipient of Federal funds and a participant (such as the prime or general contract). "Lower Tier Covered Transactions" refers to any covered transaction under a First Tier Covered Transaction (such as subcontracts). "First Tier Participant" refers to the participant who has entered into a covered transaction with a recipient or subrecipient of Federal funds (such as the prime or general contractor). "Lower Tier Participant" refers any participant who has entered into a covered transaction with a First Tier Participant or other Lower Tier Participants (such as subcontractors and suppliers).

e. The prospective lower tier participant agrees by submitting this proposal that, should the proposed covered transaction be entered into, it shall not knowingly enter into any lower tier covered transaction with a person who is debarred, suspended, declared ineligible, or voluntarily excluded from participation in this covered transaction, unless authorized by the department or agency with which this transaction originated. 2 CFR 1200.220 and 1200.332.

f. The prospective lower tier participant further agrees by submitting this proposal that it will include this clause titled "Certification Regarding Debarment, Suspension, Ineligibility and Voluntary Exclusion-Lower Tier Covered Transaction," without modification, in all lower tier covered transactions and in all solicitations for lower tier covered transactions exceeding the $25,000 threshold. 2 CFR 180.220 and 1200.220.

g. A participant in a covered transaction may rely upon a certification of a prospective participant in a lower tier covered transaction that is not debarred, suspended, ineligible, or voluntarily excluded from the covered transaction, unless it knows that the certification is erroneous. A participant is responsible for ensuring that its principals are not suspended, debarred, or otherwise ineligible to participate in covered transactions. To verify the eligibility of its principals, as well as the eligibility of any lower tier prospective participants, each participant may, but is not required to, check the System for Award Management website (https://www.sam.gov/), which is compiled by the General Services Administration. 2 CFR 180.300, 180.320, 180.330, and 180.335.

h. Nothing contained in the foregoing shall be construed to require establishment of a system of records in order to render in good faith the certification required by this clause. The knowledge and information of participant is not required to exceed that which is normally possessed by a prudent person in the ordinary course of business dealings.

i. Except for transactions authorized under paragraph e of these instructions, if a participant in a covered transaction knowingly enters into a lower tier covered transaction with a person who is suspended, debarred, ineligible, or voluntarily excluded from participation in this transaction, in addition to other remedies available to the Federal Government, the department or agency with which this transaction originated may pursue available remedies, including suspension and/or debarment. 2 CFR 180.325.

* * * * *

4. Certification Regarding Debarment, Suspension, Ineligibility and Voluntary Exclusion--Lower Tier Participants:

a. The prospective lower tier participant certifies, by submission of this proposal, that neither it nor its principals:

(1) is presently debarred, suspended, proposed for debarment, declared ineligible, or voluntarily excluded from participating in covered transactions by any Federal department or agency, 2 CFR 180.355;

(2) is a corporation that has been convicted of a felony violation under any Federal law within the two-year period preceding this proposal (USDOT Order 4200.6 implementing appropriations act requirements); and

(3) is a corporation with any unpaid Federal tax liability that has been assessed, for which all judicial and administrative remedies have been exhausted, or have lapsed, and that is not being paid in a timely manner pursuant to an agreement with the authority responsible for collecting the tax liability. (USDOT Order 4200.6 implementing appropriations act requirements)

b. Where the prospective lower tier participant is unable to certify to any of the statements in this certification, such prospective participant should attach an explanation to this proposal.

* * * * *

XI. CERTIFICATION REGARDING USE OF CONTRACT FUNDS FOR LOBBYING

This provision is applicable to all Federal-aid construction contracts and to all related subcontracts which exceed $100,000. 49 CFR Part 20, App. A.

1. The prospective participant certifies, by signing and submitting this bid or proposal, to the best of his or her knowledge and belief, that:

a. No Federal appropriated funds have been paid or will be paid, by or on behalf of the undersigned, to any person for influencing or attempting to influence an officer or employee of any Federal agency, a Member of Congress, an officer or employee of Congress, or an employee of a Member of Congress in connection with the awarding of any Federal contract, the making of any Federal grant, the making of any Federal loan, the entering into of any cooperative agreement, and the extension, continuation, renewal, amendment, or modification of any Federal contract, grant, loan, or cooperative agreement.

b. If any funds other than Federal appropriated funds have been paid or will be paid to any person for influencing or attempting to influence an officer or employee of any Federal agency, a Member of Congress, an officer or employee of Congress, or an employee of a Member of Congress in connection with this Federal contract, grant, loan, or cooperative agreement, the undersigned shall complete and submit Standard Form-LLL, "Disclosure Form to Report Lobbying," in accordance with its instructions.

2. This certification is a material representation of fact upon which reliance was placed when this transaction was made or entered into. Submission of this certification is a prerequisite for making or entering into this transaction imposed by 31 U.S.C. 1352. Any person who fails to file the required certification shall be subject to a civil penalty of not less than $10,000 and not more than $100,000 for each such failure.

3. The prospective participant also agrees by submitting its bid or proposal that the participant shall require that the language of this certification be included in all lower tier subcontracts, which exceed $100,000 and that all such recipients shall certify and disclose accordingly.

XII. USE OF UNITED STATES-FLAG VESSELS:

This provision is applicable to all Federal-aid construction contracts, design-build contracts, subcontracts, lower-tier subcontracts, purchase orders, lease agreements, or any other covered transaction. 46 CFR Part 381.

This requirement applies to material or equipment that is acquired for a specific Federal-aid highway project. 46 CFR 381.7. It is not applicable to goods or materials that come into inventories independent of an FHWA funded-contract.

When oceanic shipments (or shipments across the Great Lakes) are necessary for materials or equipment acquired for a specific Federal-aid construction project, the bidder, proposer, contractor, subcontractor, or vendor agrees:

1. To utilize privately owned United States-flag commercial vessels to ship at least 50 percent of the gross tonnage (computed separately for dry bulk carriers, dry cargo liners, and tankers) involved, whenever shipping any equipment, material, or commodities pursuant to this contract, to the extent such vessels are available at fair and reasonable rates for United States-flag commercial vessels. 46 CFR 381.7.

2. To furnish within 20 days following the date of loading for shipments originating within the United States or within 30 working days following the date of loading for shipments originating outside the United States, a legible copy of a rated, 'on-board' commercial ocean bill-of-lading in English for each shipment of cargo described in paragraph (b)(1) of this section to both the Contracting Officer (through the prime contractor in the case of subcontractor bills-of-lading) and to the Office of Cargo and Commercial Sealift (MAR-620), Maritime Administration, Washington, DC 20590. (MARAD requires copies of the ocean carrier's (master) bills of lading, certified onboard, dated, with rates and charges. These bills of lading may contain business sensitive information and therefore may be submitted directly to MARAD by the Ocean Transportation Intermediary on behalf of the contractor). 46 CFR 381.7.

Attachments to Form FHWA 1273

- Attachment A, for **Appalachian contracts**, referenced in this form FHWA 1273 is **excluded**,
- Female and Minority utilization goals to comply with Section II, "Nondiscrimination", subsection 4.a, "Recruitment",
- Title VI Assurances, Appendix A
- Title VI Assurances, Appendix E
- Prohibition of Certain Telecommunications and Video Surveillance Equipment and Services

FEMALE AND MINORITY GOALS

To comply with Section II, "Nondiscrimination," of "Required Contract Provisions Federal-Aid Construction Contracts," the following are for female and minority utilization goals for Federal-aid construction contracts and subcontracts that exceed $10,000:

The nationwide goal for female utilization is 6.9 percent.

The goals for minority utilization [45 Fed Reg 65984 (10/3/1980)] are as follows:

MINORITY UTILIZATION GOALS

Economic Area		Goal (Percent)
174	Redding CA: Non-SMSA (Standard Metropolitan Statistical Area) Counties: CA Lassen; CA Modoc; CA Plumas; CA Shasta; CA Siskiyou; CA Tehama	6.8
175	Eureka, CA Non-SMSA Counties: CA Del Norte; CA Humboldt; CA Trinity	6.6
176	San Francisco-Oakland-San Jose, CA: SMSA Counties: 7120 Salinas-Seaside-Monterey, CA CA Monterey 7360 San Francisco-Oakland CA Alameda; CA Contra Costa; CA Marin; CA San Francisco; CA San Mateo 7400 San Jose, CA CA Santa Clara, CA 7485 Santa Cruz, CA CA Santa Cruz 7500 Santa Rosa CA Sonoma 8720 Vallejo-Fairfield-Napa, CA CA Napa; CA Solano Non-SMSA Counties: CA Lake; CA Mendocino; CA San Benito	 28.9 25.6 19.6 14.9 9.1 17.1 23.2
177	Sacramento, CA: SMSA Counties: 6920 Sacramento, CA CA Placer; CA Sacramento; CA Yolo Non-SMSA Counties CA Butte; CA Colusa; CA El Dorado; CA Glenn; CA Nevada; CA Sierra; CA Sutter; CA Yuba	 16.1 14.3
178	Stockton-Modesto, CA: SMSA Counties: 5170 Modesto, CA CA Stanislaus 8120 Stockton, CA CA San Joaquin Non-SMSA Counties CA Alpine; CA Amador; CA Calaveras; CA Mariposa; CA Merced; CA Tuolumne	 12.3 24.3 19.8
179	Fresno-Bakersfield, CA SMSA Counties: 0680 Bakersfield, CA CA Kern	 19.1

	2840 Fresno, CA CA Fresno Non-SMSA Counties: CA Kings; CA Madera; CA Tulare	26.1 23.6
180	Los Angeles, CA: SMSA Counties: 0360 Anaheim-Santa Ana-Garden Grove, CA CA Orange 4480 Los Angeles-Long Beach, CA CA Los Angeles 6000 Oxnard-Simi Valley-Ventura, CA CA Ventura 6780 Riverside-San Bernardino-Ontario, CA CA Riverside; CA San Bernardino 7480 Santa Barbara-Santa Maria-Lompoc, CA CA Santa Barbara Non-SMSA Counties CA Inyo; CA Mono; CA San Luis Obispo	 11.9 28.3 21.5 19.0 19.7 24.6
181	San Diego, CA: SMSA Counties 7320 San Diego, CA CA San Diego Non-SMSA Counties CA Imperial	 16.9 18.2

For the last full week July during which work is performed under the contract, you and each non material-supplier subcontractor with a subcontract of $10,000 or more must complete Form FHWA PR-1391 (Appendix C to 23 CFR 230). Submit the forms by August 15.

TITLE VI ASSURANCES

The U.S. Department of Transportation Order No.1050.2A requires all federal-aid Department of Transportation contracts between an agency and a contractor to contain Appendix A and E. Appendix B only requires inclusion if the contract impacts deeds effecting or recording the transfer of real property, structures, or improvements thereon, or granting interest therein. Appendices C and D only require inclusion if the contract impacts deeds, licenses, leases, permits, or similar instruments entered into by the recipient.

APPENDIX A

During the performance of this Agreement, the contractor, for itself, its assignees and successors in interest (hereinafter collectively referred to as CONTRACTOR) agrees as follows:

(1) Compliance with Regulations: CONTRACTOR shall comply with the regulations relative to nondiscrimination in federally assisted programs of the Department of Transportation, Title 49, Code of Federal Regulations, Part 21, as they may be amended from time to time, (hereinafter referred to as the REGULATIONS), which are herein incorporated by reference and made a part of this agreement.

(2) Nondiscrimination: CONTRACTOR, with regard to the work performed by it during the AGREEMENT, shall not discriminate on the grounds of race, color, sex, national origin, religion, age, or disability in the selection and retention of sub-applicants, including procurements of materials and leases of equipment. CONTRACTOR shall not participate either directly or indirectly in the discrimination prohibited by Section 21.5 of the Regulations, including employment practices when the agreement covers a program set forth in Appendix B of the Regulations.

(3) Solicitations for Sub-agreements, Including Procurements of Materials and Equipment: In all solicitations either by competitive bidding or negotiation made by CONTRACTOR for work to be performed under a Sub-agreement, including procurements of materials or leases of equipment, each potential sub-applicant or supplier shall be notified by CONTRACTOR of the CONTRACTOR'S obligations under this Agreement and the Regulations relative to nondiscrimination on the grounds of race, color, or national origin.

(4) Information and Reports: CONTRACTOR shall provide all information and reports required by the Regulations, or directives issued pursuant thereto, and shall permit access to its books, records, accounts, other sources of information, and its facilities as may be determined by the recipient or FHWA to be pertinent to ascertain compliance with such Regulations or directives. Where any information required of CONTRACTOR is in the exclusive possession of another who fails or refuses to furnish this information, CONTRACTOR shall so certify to the recipient or the FHWA as appropriate, and shall set forth what efforts CONTRACTOR has made to obtain the information.

(5) Sanctions for Noncompliance: In the event of CONTRACTOR's noncompliance with the nondiscrimination provisions of this agreement, the recipient shall impose such agreement sanctions as it or the FHWA may determine to be appropriate, including, but not limited to:

(a) withholding of payments to CONTRACTOR under the Agreement within a reasonable period of time, not to exceed 90 days; and/or

(b) cancellation, termination or suspension of the Agreement, in whole or in part.

(6) Incorporation of Provisions: CONTRACTOR shall include the provisions of paragraphs (1) through (6) in every sub-agreement, including procurements of materials and leases of equipment, unless exempt by the Regulations, or directives issued pursuant thereto.

CONTRACTOR shall take such action with respect to any sub-agreement or procurement as the recipient or FHWA may direct as a means of enforcing such provisions including sanctions for noncompliance, provided, however, that, in the event CONTRACTOR becomes involved in, or is threatened with, litigation with a sub-applicant or supplier as a result of such direction, CONTRACTOR may request the recipient enter into such litigation to protect the interests of the State, and, in addition, CONTRACTOR may request the United States to enter into such litigation to protect the interests of the United States.

TITLE VI ASSURANCES

APPENDIX E

During the performance of this contract, the contractor, for itself, its assignees, and successors in interest (hereinafter referred to as the "contractor") agrees to comply with the following non-discrimination statutes and authorities, including, but not limited to:

Pertinent Non-Discrimination Authorities:

- Title VI of the Civil Rights Act of 1964 (42 U.S.C. § 2000d et seq., 78 stat. 252), prohibits discrimination on the basis of race, color, national origin); and 49 CFR Part 21.
- The Uniform Relocation Assistance and Real Property Acquisition Policies Act of 1970, (42 U.S.C. § 4601), (prohibits unfair treatment of persons displaced or whose property has been acquired because of Federal or Federal-aid programs and projects);
- Federal-Aid Highway Act of 1973, (23 U.S.C. § 324 et seq.), prohibits discrimination on the basis of sex;
- Section 504 of the Rehabilitation Act of 1973, (29 U.S.C. § 794 et seq.), as amended, (prohibits discrimination on the basis of disability); and 49 CR Part 27;
- The Age Discrimination Act of 1975, as amended, (42 U.S.C. § 6101 et seq.), prohibits discrimination on the basis of age);
- Airport and Airway Improvement Act of 1982, (49 U.S.C. § 471, Section 47123), as amended, (prohibits discrimination based on race, creed, color, national origin, or sex);
- The Civil Rights Restoration Act of 1987, (PL 100-209), (Broadened the scope, coverage and applicability of Title VI of the Civil Rights Act of 1964, The Age Discrimination Act of 1975 and Section 504 of the Rehabilitation Act of 1973, by expanding the definition of the terms "programs or activities" to include all of the programs or activities of the Federal-aid recipients, sub-recipients and contractors, whether such programs or activities are Federally funded or not);
- Titles II and III of the Americans with Disabilities Act, which prohibit discrimination of the basis of disability in the operation of public entities, public and private transportation systems, places of public accommodation, and certain testing entities (42 U.S.C. §§ 12131 – 12189) as implemented by Department of Transportation regulations 49 C.F.R. parts 37 and 38;
- The Federal Aviation Administration's Non-discrimination statute (49 U.S.C. § 47123) (prohibits discrimination on the basis of race, color, national origin, and sex);
- Executive Order 12898, Federal Actions to Address Environmental Justice in Minority Populations and Low-Income Populations, which ensures discrimination against minority populations by discouraging programs, policies, and activities with disproportionately high and adverse human health or environmental effects on minority and low-income populations;
- Executive Order 13166, Improving Access to Services for Persons with Limited English Proficiency, and resulting agency guidance, national origin discrimination includes discrimination because of limited English proficiency (LEP). To ensure compliance with Title VI, you must take reasonable steps to ensure that LEP persons have meaningful access to your programs (70 Fed. Reg. at 74087 to 74100);
- Title IX of the Education Amendments of 1972, as amended, which prohibits you from discriminating because of sex in education programs or activities (20 U.S.C. 1681 et seq).

PROHIBITION OF CERTAIN TELECOMMUNICATIONS AND VIDEO SURVEILLANCE EQUIPMENT AND SERVICES

In response to significant national security concerns, the agency shall check the prohibited vendor list before making any telecommunications and video surveillance purchase because recipients and subrecipients of federal funds are prohibited from obligating or expending loan or grant funds to:

- Procure or obtain;
- Extend or renew a contract to procure or obtain; or
- Enter into a contract (or extend or renew a contract) to procure or obtain equipment, services, or systems that uses covered telecommunications equipment or services as a substantial or essential component of any system, or as critical technology as part of any system.

The prohibited vendors (and their subsidiaries or affiliates) are:

- Huawei Technologies Company;
- ZTE Corporation;
- Hytera Communications Corporation;
- Hangzhou Hikvision Digital Technology Company;
- Dahua Technology Company; and
- Subsidiaries or affiliates of the above-mentioned companies.

In implementing the prohibition, the agency administering loan, grant, or subsidy programs shall prioritize available funding and technical support to assist affected businesses, institutions and organizations as is reasonably necessary for those affected entities to transition from covered communications equipment and services, to procure replacement equipment and services, and to ensure that communications service to users and customers is sustained.

Federal Prevailing Wage Decision

"General Decision Number: CA20250025 03/28/2025

Superseded General Decision Number: CA20240025

State: California

Construction Types: Building, Heavy (Heavy and Dredging) and Highway

County: Riverside County in California.

UILDING CONSTRUCTION PROJECTS; DREDGING PROJECTS (does notinclude hopper dredge work); HEAVY CONSTRUCTION PROJECTS (does not include water well drilling); HIGHWAY CONSTRUCTION PROJECTS

Note: Contracts subject to the Davis-Bacon Act are generally required to pay at least the applicable minimum wage rate required under Executive Order 14026 or Executive Order 13658. Please note that these Executive Orders apply to covered contracts entered into by the federal government that are subject to the Davis-Bacon Act itself, but do not apply to contracts subject only to the Davis-Bacon Related Acts, including those set forth at 29 CFR 5.1(a)(1).

If the contract is entered into on or after January 30, 2022, or the contract is renewed or extended (e.g., an option is exercised) on or after January 30, 2022:	. Executive Order 14026 generally applies to the contract. . The contractor must pay all covered workers at least $17.75 per hour (or the applicable wage rate listed on this wage determination, if it is higher) for all hours spent performing on the contract in 2025.
If the contract was awarded on or between January 1, 2015 and January 29, 2022, and the contract is not renewed or extended on or after January 30, 2022:	. Executive Order 13658 generally applies to the contract. . The contractor must pay all covered workers at least $13.30 per hour (or the applicable wage rate listed on this wage determination, if it is higher) for all hours spent performing on that contract in 2025.

The applicable Executive Order minimum wage rate will be adjusted annually. If this contract is covered by one of the Executive Orders and a classification considered necessary for performance of work on the contract does not appear on this wage determination, the contractor must still submit a conformance request.

Additional information on contractor requirements and worker protections under the Executive Orders is available at http://www.dol.gov/whd/govcontracts.

Modification Number	Publication Date
0	01/03/2025
1	01/10/2025
2	01/24/2025
3	02/07/2025
4	02/21/2025
5	02/28/2025
6	03/28/2025

ASBE0005-002 09/01/2023

	Rates	Fringes
Asbestos Workers/Insulator (Includes the application of all insulating materials, protective coverings, coatings, and finishes to all types of mechanical systems)	$ 49.58	25.27
Fire Stop Technician (Application of Firestopping Materials for wall openings and penetrations in walls, floors, ceilings and curtain walls)	$ 36.97	20.36

ASBE0005-004 07/04/2022

	Rates	Fringes
Asbestos Removal worker/hazardous material handler (Includes preparation, wetting, stripping, removal, scrapping, vacuuming, bagging and disposing of all insulation materials from mechanical systems, whether they contain asbestos or not)	$ 23.52	13.37

BOIL0092-003 01/01/2024

	Rates	Fringes
BOILERMAKER	$ 51.98	42.11

* BRCA0004-011 05/01/2024

	Rates	Fringes
BRICKLAYER; MARBLE SETTER	$ 45.53	20.29

*The wage scale for prevailing wage projects performed in Blythe, China lake, Death Valley, Fort Irwin, Twenty-Nine Palms, Needles and 1-15 corridor (Barstow to the Nevada State Line) will be Three Dollars ($3.00) above the standard San Bernardino/Riverside County hourly wage rate

BRCA0018-004 06/01/2024

	Rates	Fringes
MARBLE FINISHER	$ 43.38	15.36
TILE FINISHER	$ 37.96	13.77
TILE LAYER	$ 51.82	19.32

* BRCA0018-010 09/01/2024

	Rates	Fringes
TERRAZZO FINISHER	$ 42.11	14.67
TERRAZZO WORKER/SETTER	$ 49.62	15.26

CARP0213-001 01/01/2024

	Rates	Fringes
CARPENTER		
(1) Carpenter, Cabinet Installer, Insulation Installer, Hardwood Floor Worker and acoustical installer	$ 48.86	22.88
(2) Millwright	$ 49.36	22.88
(3) Piledrivermen/Derrick Bargeman, Bridge or Dock Carpenter, Heavy Framer, Rock Bargeman or Scowman, Rockslinger, Shingler (Commercial)	$ 48.99	22.88
(4) Pneumatic Nailer, Power Stapler	$ 51.85	16.28
(5) Sawfiler	$ 51.69	16.28
(6) Scaffold Builder	$ 40.77	22.38
(7) Table Power Saw Operator	$ 51.70	16.28

FOOTNOTE: Work of forming in the construction of open cut sewers or storm drains, on operations in which horizontal lagging is used in conjunction with steel H-Beams driven or placed in pre- drilled holes, for that portion of a lagged trench against which concrete is poured, namely, as a substitute for back forms (which work is performed by piledrivers): $0.13 per hour additional.

CARP0213-002 07/01/2021

	Rates	Fringes
Diver		
(1) Wet	$ 834.40	16.28
(2) Standby	$ 445.84	16.28
(3) Tender	$ 437.84	16.28
(4) Assistant Tender	$ 413.84	16.28

Amounts in ""Rates' column are per day

CARP0213-004 01/01/2024

	Rates	Fringes
Drywall		
DRYWALL INSTALLER/LATHER	$ 48.86	22.88
STOCKER/SCRAPPER	$ 20.80	9.97

CARP0721-001 07/01/2021

	Rates	Fringes
Modular Furniture Installer	$ 21.85	7.15

ISSUED BY ADDENDUM No. 1, ATTACHMENT "A"

ELEC0440-001 12/30/2024

	Rates	Fringes
ELECTRICIAN		
INSIDE ELECTRICIAN	$ 56.26	3%+28.48
INTELLIGENT TRANSPORTATION SYSTEMS		
Electrician	$ 36.99	3%+23.18
Technician	$ 27.75	3%+23.18

ZONE PAY: Zone A: Free travel zone for all contractors performing work in Zone A.

Zone B:Any work performed in Zone (B) shall add $12.00 per hour to the current wage scale. Zone (B) shall be the area from the eastern perimeter of Zone (A) to a line which runs north and south begininng at Little Morongo Canyon (San Bernardino/Riverside County Line), Southeast along the Coachella Tunnels, Colorado River Aqueduct and Mecca Tunnels to Pinkham Wash then South to Box Canyon Road, then southwest along Box Canyon Road to Highway 195 west onto 195 south to Highway 86 to Riverside/Imperial County Line.

ELEC1245-001 01/01/2025

	Rates	Fringes
LINE CONSTRUCTION		
(1) Lineman; Cable splicer	$ 70.16	24.71
(2) Equipment specialist (operates crawler tractors, commercial motor vehicles, backhoes, trenchers, cranes (50 tons and below), overhead & underground distribution line equipment)	$ 53.30	22.26
(3) Groundman	$ 40.76	21.76
(4) Powderman	$ 51.87	18.79

HOLIDAYS: New Year's Day, M.L. King Day, Memorial Day, Independence Day, Labor Day, Veterans Day, Thanksgiving Day and day after Thanksgiving, Christmas Day

---

ELEV0018-001 01/01/2025

	Rates	Fringes
ELEVATOR MECHANIC	$ 69.43	38.435+a+b

FOOTNOTE:

a. PAID VACATION: Employer contributes 8% of regular hourly rate as vacation pay credit for employees with more than 5 years of service, and 6% for 6 months to 5 years of service.

b. PAID HOLIDAYS: New Year's Day, Memorial Day, Independence Day, Labor Day, Veterans' Day, Thanksgiving Day, Friday after Thanksgiving, and Christmas Day.

ENGI0012-004 08/01/2024

	Rates	Fringes
OPERATOR: Power Equipment (DREDGING)		
(1) Leverman	$ 64.10	38.75
(2) Dredge dozer	$ 58.13	38.75
(3) Deckmate	$ 58.02	38.75
(4) Winch operator (stern winch on dredge)	$ 57.47	38.75
(5) Fireman-Oiler, Deckhand, Bargeman, Leveehand	$ 56.93	38.75
(6) Barge Mate	$ 57.54	38.75

ENGI0012-024 07/01/2023

	Rates	Fringes
OPERATOR: Power Equipment (All Other Work)		
GROUP 1	$ 53.90	32.80
GROUP 2	$ 54.68	32.80
GROUP 3	$ 54.97	32.80
GROUP 4	$ 56.46	32.80
GROUP 6	$ 56.68	32.80
GROUP 8	$ 56.79	32.80
GROUP 10	$ 56.91	32.80
GROUP 12	$ 57.08	32.80
GROUP 13	$ 57.18	32.80
GROUP 14	$ 57.21	32.80
GROUP 15	$ 57.29	32.80
GROUP 16	$ 57.41	32.80
GROUP 17	$ 57.58	32.80
GROUP 18	$ 57.68	32.80
GROUP 19	$ 57.79	32.80
GROUP 20	$ 57.91	32.80
GROUP 21	$ 58.08	32.80
GROUP 22	$ 58.18	32.80
GROUP 23	$ 58.29	32.80
GROUP 24	$ 58.41	32.80
GROUP 25	$ 58.58	32.80
OPERATOR: Power Equipment (Cranes, Piledriving & Hoisting)		
GROUP 1	$ 55.25	32.80
GROUP 2	$ 56.03	32.80
GROUP 3	$ 56.32	32.80
GROUP 4	$ 56.46	32.80
GROUP 5	$ 56.68	32.80
GROUP 6	$ 56.79	32.80
GROUP 7	$ 56.91	32.80
GROUP 8	$ 57.08	32.80
GROUP 9	$ 57.25	32.80
GROUP 10	$ 58.25	32.80
GROUP 11	$ 59.25	32.80
GROUP 12	$ 60.25	32.80
GROUP 13	$ 61.25	32.80
OPERATOR: Power Equipment (Tunnel Work)		
GROUP 1	$ 55.75	32.80
GROUP 2	$ 56.53	32.80
GROUP 3	$ 56.82	32.80
GROUP 4	$ 56.96	32.80
GROUP 5	$ 57.18	32.80
GROUP 6	$ 57.29	32.80
GROUP 7	$ 57.41	32.80

PREMIUM PAY:

$10.00 per hour shall be paid on all Power Equipment Operator work on the followng Military Bases: China Lake Naval Reserve, Vandenberg AFB, Point Arguello, Seely Naval Base, Fort Irwin, Nebo Annex Marine Base, Marine Corp Logistics Base Yermo, Edwards AFB, 29 Palms Marine Base and Camp Pendleton

Workers required to suit up and work in a hazardous material environment: $2.00 per hour additional. Combination mixer and compressor operator on gunite work shall be classified as a concrete mobile mixer operator.

SEE ZONE DEFINITIONS AFTER CLASSIFICATIONS

POWER EQUIPMENT OPERATORS CLASSIFICATIONS

GROUP 1: Bargeman; Brakeman; Compressor operator; Ditch Witch, with seat or similar type equipment; Elevator operator-inside; Engineer Oiler; Forklift operator (includes loed, lull or similar types under 5 tons; Generator operator; Generator, pump or compressor plant operator; Pump operator; Signalman; Switchman

GROUP 2: Asphalt-rubber plant operator (nurse tank operator);Coil Tubing Rig Operator, Concrete mixer operator-skip type; Conveyor operator; Fireman; Forklift operator (includes loed, lull or similar types over 5 tons; Hydrostatic pump operator; oiler crusher (asphalt or concrete plant); Petromat laydown machine; PJU side dum jack; Screening and conveyor machine operator (or similar types); Skiploader (wheel type up to 3/4 yd. without attachment); Tar pot fireman; Temporary heating plant operator; Trenching machine oiler

GROUP 3: Asphalt-rubber blend operator; Bobcat or similar type (Skid steer); Equipment greaser (rack); Ford Ferguson (with dragtype attachments); Helicopter radioman (ground); Stationary pipe wrapping and cleaning machine operator

GROUP 4: Asphalt plant fireman; Backhoe operator (mini-max or similar type); Boring machine operator; Boxman or mixerman (asphalt or concrete); Chip spreading machine operator; Concrete cleaning decontamination machine operator; Concrete Pump Operator (small portable);Direct Push Operator (Geoprobe or similar types) Drilling machine operator, small auger types (Texoma super economatic or similar types - Hughes 100 or 200 or similar types - drilling depth of 30' maximum); Equipment greaser (grease truck); Guard rail post driver operator; Highline cableway signalman; Hydra-hammer-aero stomper; Micro Tunneling (above ground tunnel); Power concrete curing machine operator; Power concrete saw operator; Power-driven jumbo form setter operator; Power sweeper operator; Rock Wheel Saw/Trencher; Roller operator (compacting); Screed operator (asphalt or concrete); Trenching machine operator (up to 6 ft.); Vacuum or much truck

ISSUED BY ADDENDUM No. 1, ATTACHMENT "A"

GROUP 6: Articulating material hauler; Asphalt plant engineer; Batch plant operator; Bit sharpener; Concrete joint machine operator (canal and similar type); Concrete planer operator; Dandy digger; Deck engine operator; Derrickman (oilfield type); Drilling machine operator, bucket or auger types (Calweld 100 bucket or similar types - Watson 1000 auger or similar types - Texoma 330, 500 or 600 auger or similar types - drilling depth of 45' maximum); Drilling machine operator; Hydrographic seeder machine operator (straw, pulp or seed), Jackson track maintainer, or similar type; Kalamazoo Switch tamper, or similar type; Machine tool operator; Maginnis internal full slab vibrator, Mechanical berm, curb or gutter(concrete or asphalt); Mechanical finisher operator (concrete, Clary-Johnson-Bidwell or similar); Micro tunnel system (below ground); Pavement breaker operator (truck mounted); Road oil mixing machine operator; Roller operator (asphalt or finish), rubber-tired earth moving equipment (single engine, up to and including 25 yds. struck); Self-propelled tar pipelining machine operator; Skiploader operator (crawler and wheel type, over 3/4 yd. and up to and including 1-1/2 yds.); Slip form pump operator (power driven hydraulic lifting device for concrete forms); Tractor operator-bulldozer, tamper-scraper (single engine, up to 100 h.p. flywheel and similar types, up to and including D-5 and similar types); Tugger hoist operator (1 drum); Ultra high pressure waterjet cutting tool system operator; Vacuum blasting machine operator

GROUP 8: Asphalt or concrete spreading operator (tamping or finishing); Asphalt paving machine operator (Barber Greene or similar type); Asphalt-rubber distribution operator; Backhoe operator (up to and including 3/4 yd.), small ford, Case or similar types; Cable Bundling Machine Operator (excluding handheld); Cable Trenching Machine Operator (Spider Plow or similar types) Cast-in-place pipe laying machine operator; Combination mixer and compressor operator (gunite work); Compactor operator (self-propelled); Concrete mixer operator (paving); Crushing plant operator; Drill Doctor; Drilling machine operator, Bucket or auger types (Calweld 150 bucket or similar types - Watson 1500, 2000 2500 auger or similar types - Texoma 700, 800 auger or similar types - drilling depth of 60' maximum); Elevating grader operator; Grade checker; Gradall operator; Grouting machine operator; Heavy-duty repairman; Heavy equipment robotics operator; Kalamazoo balliste regulator or similar type; Kolman belt loader and similar type; Le Tourneau blob compactor or similar type; Loader operator (Athey, Euclid, Sierra and similar types); Mobark Chipper or similar; Ozzie padder or similar types; P.C. slot saw; Pneumatic concrete placing machine operator (Hackley-Presswell or similar type); Pumpcrete gun operator; RCM Cementing Unit Operator, Rail/Switch Grinder Operator (Harsco or similar types) Rock Drill or similar types; Rotary drill operator (excluding caisson type); Rubber-tired earth-moving equipment operator (single engine, caterpillar, Euclid, Athey Wagon and similar types with any and all attachments over 25 yds. up to and including 50 cu. yds. struck); Rubber-tired earth-moving equipment operator (multiple engine up to and including 25 yds. struck); Rubber-tired scraper operator (self-loading paddle wheel type-John Deere, 1040 and similar single unit); Self- propelled curb and gutter machine operator; Shuttle buggy; Skiploader operator (crawler and wheel type over 1-1/2 yds. up to and including 6-1/2 yds.); Soil remediation plant operator; Surface heaters and planer operator; Tractor compressor drill combination operator; Tractor operator (any type larger than D-5 - 100 flywheel h.p. and over, or similar-bulldozer, tamper, scraper and push tractor single engine); Tractor operator (boom attachments), Traveling pipe wrapping, cleaning and bendng machine operator; Trenching machine operator (over 6 ft. depth capacity, manufacturer's rating); trenching Machine with Road Miner attachment (over 6 ft depth capacity): Ultra high pressure waterjet cutting tool system mechanic; Water pull (compaction) operator

GROUP 10: Drilling machine operator, Bucket or auger types (Calweld 200 B bucket or similar types-Watson 3000 or 5000 auger or similar types-Texoma 900 auger or similar types-drilling depth of 105' maximum); Dual drum mixer, dynamic compactor LDC350 (or similar types); Monorail locomotive operator (diesel, gas or electric); Motor patrol-blade operator (single engine); Multiple engine tractor operator (Euclid and similar type-except Quad 9 cat.); Rubber-tired earth-moving equipment operator (single engine, over 50 yds. struck); Pneumatic pipe ramming tool and similar types; Prestressed wrapping machine operator; Rubber-tired earth-moving equipment operator (single engine, over 50 yds. struck); Rubber tired earth moving equipment operator (multiple engine, Euclid, caterpillar and similar over 25 yds. and up to 50 yds. struck), Tower crane repairman; Tractor loader operator (crawler and wheel type over 6-1/2 yds.); Woods mixer operator (and similar Pugmill equipment)

GROUP 12: Auto grader operator; Automatic slip form operator; Drilling machine operator, bucket or auger types (Calweld, auger 200 CA or similar types - Watson, auger 6000 or similar types - Hughes Super Duty, auger 200 or similar types - drilling depth of 175' maximum); Hoe ram or similar with compressor; Mass excavator operator less tha 750 cu. yards; Mechanical finishing machine operator; Mobile form traveler operator; Motor patrol operator (multi-engine); Pipe mobile machine operator; Rubber-tired earth-moving equipment operator (multiple engine, Euclid, Caterpillar and similar type, over 50 cu. yds. struck); Rubber-tired self- loading scraper operator (paddle-wheel-auger type self-loading - two (2) or more units)

GROUP 13: Rubber-tired earth-moving equipment operator operating equipment with push-pull system (single engine, up to and including 25 yds. struck)

GROUP 14: Canal liner operator; Canal trimmer operator; Remote-control earth-moving equipment operator (operating a second piece of equipment: $1.00 per hour additional); Wheel excavator operator (over 750 cu. yds.)

GROUP 15: Rubber-tired earth-moving equipment operator, operating equipment with push-pull system (single engine, Caterpillar, Euclid, Athey Wagon and similar types with any and all attachments over 25 yds. and up to and including 50 yds. struck); Rubber-tired earth-moving equipment operator, operating equipment with push-pull system (multiple engine-up to and including 25 yds. struck)

GROUP 16: Rubber-tired earth-moving equipment operator, operating equipment with push-pull system (single engine, over 50 yds. struck); Rubber-tired earth-moving equipment operator, operating equipment with push-pull system (multiple engine, Euclid, Caterpillar and similar, over 25 yds. and up to 50 yds. struck)

GROUP 17: Rubber-tired earth-moving equipment operator, operating equipment with push-pull system (multiple engine, Euclid, Caterpillar and similar, over 50 cu. yds. struck); Tandem tractor operator (operating crawler type tractors in tandem - Quad 9 and similar type)

GROUP 18: Rubber-tired earth-moving equipment operator, operating in tandem (scrapers, belly dumps and similar types in any combination, excluding compaction units - single engine, up to and including 25 yds. struck)

GROUP 19: Rotex concrete belt operator (or similar types); Rubber-tired earth-moving equipment operator, operating in tandem (scrapers, belly dumps and similar types in any combination, excluding compaction units - single engine, Caterpillar, Euclid, Athey Wagon and similar types with any and all attachments over 25 yds.and up to and including 50 cu. yds. struck); Rubber-tired earth-moving equipment operator, operating in tandem (scrapers, belly dumps and similar types in any combination, excluding compaction units - multiple engine, up to and including 25 yds. struck)

GROUP 20: Rubber-tired earth-moving equipment operator, operating in tandem (scrapers, belly dumps and similar types in any combination, excluding compaction units - single engine, over 50 yds. struck); Rubber-tired earth-moving equipment operator, operating in tandem (scrapers, belly dumps, and similar types in any combination, excluding compaction units - multiple engine, Euclid, Caterpillar and similar, over 25 yds. and up to 50 yds. struck)

GROUP 21: Rubber-tired earth-moving equipment operator, operating in tandem (scrapers, belly dumps and similar types in any combination, excluding compaction units - multiple engine, Euclid, Caterpillar and similar type, over 50 cu. yds. struck)

GROUP 22: Rubber-tired earth-moving equipment operator, operating equipment with the tandem push-pull system (single engine, up to and including 25 yds. struck)

GROUP 23: Rubber-tired earth-moving equipment operator, operating equipment with the tandem push-pull system (single engine, Caterpillar, Euclid, Athey Wagon and similar types with any and all attachments over 25 yds. and up to and including 50 yds. struck); Rubber-tired earth-moving equipment operator, operating with the tandem push-pull system (multiple engine, up to and including 25 yds. struck)

GROUP 24: Rubber-tired earth-moving equipment operator, operating equipment with the tandem push-pull system (single engine, over 50 yds. struck); Rubber-tired earth-moving equipment operator, operating equipment with the tandem push-pull system (multiple engine, Euclid, Caterpillar and similar, over 25 yds. and up to 50 yds. struck)

GROUP 25: Concrete pump operator-truck mounted; Rubber-tired earth-moving equipment operator, operating equipment with the tandem push-pull system (multiple engine, Euclid, Caterpillar and similar type, over 50 cu. yds. struck); Spyder Excavator Operator, with all attachments

CRANES, PILEDRIVING AND HOISTING EQUIPMENT CLASSIFICATIONS

GROUP 1: Engineer oiler; Fork lift operator (includes loed, lull or similar types)

GROUP 2: Truck crane oiler

ISSUED BY ADDENDUM No. 1, ATTACHMENT "A"

GROUP 3: A-frame or winch truck operator; Ross carrier operator (jobsite)

GROUP 4: Bridge-type unloader and turntable operator; Helicopter hoist operator

GROUP 5: Hydraulic boom truck; Stinger crane (Austin-Western or similar type); Tugger hoist operator (1 drum)

GROUP 6: Bridge crane operator; Cretor crane operator; Hoist operator (Chicago boom and similar type); Lift mobile operator; Lift slab machine operator (Vagtborg and similar types); Material hoist and/or manlift operator; Polar gantry crane operator; Self Climbing scaffold (or similar type); Shovel, backhoe, dragline, clamshell operator (over 3/4 yd. and up to 5 cu. yds. mrc); Tugger hoist operator

GROUP 7: Pedestal crane operator; Shovel, backhoe, dragline, clamshell operator (over 5 cu. yds. mrc); Tower crane repair; Tugger hoist operator (3 drum)

GROUP 8: Crane operator (up to and including 25 ton capacity); Crawler transporter operator; Derrick barge operator (up to and including 25 ton capacity); Hoist operator, stiff legs, Guy derrick or similar type (up to and including 25 ton capacity); Shovel, backhoe, dragline, clamshell operator (over 7 cu. yds., M.R.C.)

GROUP 9: Crane operator (over 25 tons and up to and including 50 tons mrc); Derrick barge operator (over 25 tons up to and including 50 tons mrc); Highline cableway operator; Hoist operator, stiff legs, Guy derrick or similar type (over 25 tons up to and including 50 tons mrc); K-crane operator; Polar crane operator; Self erecting tower crane operator maximum lifting capacity ten tons

GROUP 10: Crane operator (over 50 tons and up to and including 100 tons mrc); Derrick barge operator (over 50 tons up to and including 100 tons mrc); Hoist operator, stiff legs, Guy derrick or similar type (over 50 tons up to and including 100 tons mrc), Mobile tower crane operator (over 50 tons, up to and including 100 tons M.R.C.);

GROUP 11: Crane operator (over 100 tons and up to and including 200 tons mrc); Derrick barge operator (over 100 tons up to and including 200 tons mrc); Hoist operator, stiff legs, Guy derrick or similar type (over 100 tons up to and including 200 tons mrc); Mobile tower crane operator (over 100 tons up to and including 200 tons mrc) ; Tower crane operator and tower gantry

GROUP 12: Crane operator (over 200 tons up to and including 300 tons mrc); Derrick barge operator (over 200 tons up to and including 300 tons mrc); Hoist operator, stiff legs, Guy derrick or similar type (over 200 tons, up to and including 300 tons mrc); Mobile tower crane operator (over 200 tons, up to and including 300 tons mrc)

GROUP 13: Crane operator (over 300 tons); Derrick barge operator (over 300 tons); Helicopter pilot; Hoist operator, stiff legs, Guy derrick or similar type (over 300 tons); Mobile tower crane operator (over 300 tons)

TUNNEL CLASSIFICATIONS

GROUP 1: Skiploader (wheel type up to 3/4 yd. without attachment)

GROUP 2: Power-driven jumbo form setter operator

GROUP 3: Dinkey locomotive or motorperson (up to and including 10 tons)

GROUP 4: Bit sharpener; Equipment greaser (grease truck); Slip form pump operator (power-driven hydraulic lifting device for concrete forms); Tugger hoist operator (1 drum); Tunnel locomotive operator (over 10 and up to and including 30 tons)

GROUP 5: Backhoe operator (up to and including 3/4 yd.); Small Ford, Case or similar; Drill doctor; Grouting machine operator; Heading shield operator; Heavy-duty repairperson; Loader operator (Athey, Euclid, Sierra and similar types); Mucking machine operator (1/4 yd., rubber-tired, rail or track type); Pneumatic concrete placing machine operator (Hackley-Presswell or similar type); Pneumatic heading shield (tunnel); Pumpcrete gun operator; Tractor compressor drill combination operator; Tugger hoist operator (2 drum); Tunnel locomotive operator (over 30 tons)

GROUP 6: Heavy Duty Repairman

GROUP 7: Tunnel mole boring machine operator

ENGINEERS ZONES

$1.00 additional per hour for all of IMPERIAL County and the portions of KERN, RIVERSIDE & SAN BERNARDINO Counties as defined below:

That area within the following Boundary: Begin in San Bernardino County, approximately 3 miles NE of the intersection of I-15 and the California State line at that point which is the NW corner of Section 1, T17N,m R14E, San Bernardino Meridian. Continue W in a straight line to that point which is the SW corner of the northwest quarter of Section 6, T27S, R42E, Mt. Diablo Meridian. Continue North to the intersection with the Inyo County Boundary at that point which is the NE corner of the western half of the northern quarter of Section 6, T25S, R42E, MDM. Continue W along the Inyo and San Bernardino County boundary until the intersection with Kern County, as that point which is the SE corner of Section 34, T24S, R40E, MDM. Continue W along the Inyo and Kern County boundary until the intersection with Tulare County, at that point which is the SW corner of the SE quarter of Section 32, T24S, R37E, MDM. Continue W along the Kern and Tulare County boundary, until that point which is the NW corner of T25S, R32E, MDM. Continue S following R32E lines to the NW corner of T31S, R32E, MDM. Continue W to the NW corner of T31S, R31E, MDM. Continue S to the SW corner of T32S, R31E, MDM. Continue W to SW corner of SE quarter of Section 34, T32S, R30E, MDM. Continue S to SW corner of T11N, R17W, SBM. Continue E along south boundary of T11N, SBM to SW corner of T11N, R7W, SBM. Continue S to SW corner of T9N, R7W, SBM. Continue E along south boundary of T9N, SBM to SW corner of T9N, R1E, SBM. Continue S along west boundary of R1E, SMB to Riverside County line at the SW corner of T1S, R1E, SBM. Continue E along south boundary of T1s, SBM (Riverside County Line) to SW corner of T1S, R10E, SBM. Continue S along west boundary of R10E, SBM to Imperial County line at the SW corner of T8S, R10E, SBM. Continue W along Imperial and Riverside county line to NW corner of T9S, R9E, SBM. Continue S along the boundary between Imperial and San Diego Counties, along the west edge of R9E, SBM to the south boundary of Imperial County/California state line. Follow the California state line west to Arizona state line, then north to Nevada state line, then continuing NW back to start at the point which is the NW corner of Section 1, T17N, R14E, SBM

$1.00 additional per hour for portions of SAN LUIS OBISPO, KERN, SANTA BARBARA & VENTURA as defined below:

That area within the following Boundary: Begin approximately 5 miles north of the community of Cholame, on the Monterey County and San Luis Obispo County boundary at the NW corner of T25S, R16E, Mt. Diablo Meridian. Continue south along the west side of R16E to the SW corner of T30S, R16E, MDM. Continue E to SW corner of T30S, R17E, MDM. Continue S to SW corner of T31S, R17E, MDM. Continue E to SW corner of T31S, R18E, MDM. Continue S along West side of R18E, MDM as it crosses into San Bernardino Meridian numbering area and becomes R30W. Follow the west side of R30W, SBM to the SW corner of T9N, R30W, SBM. Continue E along the south edge of T9N, SBM to the Santa Barbara County and Ventura County boundary at that point whch is the SW corner of Section 34.T9N, R24W, SBM, continue S along the Ventura County line to that point which is the SW corner of the SE quarter of Section 32, T7N, R24W, SBM. Continue E along the south edge of T7N, SBM to the SE corner to T7N, R21W, SBM. Continue N along East side of R21W, SBM to Ventura County and Kern County boundary at the NE corner of T8N, R21W. Continue W along the Ventura County and Kern County boundary to the SE corner of T9N, R21W. Continue North along the East edge of R21W, SBM to the NE corner of T12N, R21W, SBM. Continue West along the north edge of T12N, SBM to the SE corner of T32S, R21E, MDM. [T12N SBM is a think strip between T11N SBM and T32S MDM]. Continue North along the East side of R21E, MDM to the Kings County and Kern County border at the NE corner of T25S, R21E, MDM, continue West along the Kings County and Kern County Boundary until the intersection of San Luis Obispo County. Continue west along the Kings County and San Luis Obispo County boundary until the intersection with Monterey County. Continue West along the Monterey County and San Luis Obispo County boundary to the beginning point at the NW corner of T25S, R16E, MDM.

$2.00 additional per hour for INYO and MONO Counties and the Northern portion of SAN BERNARDINO County as defined below:

That area within the following Boundary: Begin at the intersection of the northern boundary of Mono County and the California state line at the point which is the center of Section 17, T10N, R22E, Mt. Diablo Meridian. Continue S then SE along the entire western boundary of Mono County, until it reaches Inyo County at the point which is the NE corner of the Western half of the NW quarter of Section 2, T8S, R29E, MDM. Continue SSE along the entire western boundary of Inyo County, until the intersection with Kern County at the point which is the SW corner of the SE 1/4 of Section 32, T24S, R37E, MDM. Continue E along the Inyo and Kern County boundary until the intersection with San Bernardino County at that point which is the SE corner of section 34, T24S, R40E, MDM. Continue E along the Inyo and San Bernardino County boundary until the point which is the NE corner of the Western half of the NW quarter of Section 6, T25S, R42E, MDM. Continue S to that point which is the SW corner of the NW quarter of Section 6, T27S, R42E, MDM. Continue E in a straight line to the California and Nevada state border at the point which is the NW corner of Section 1, T17N, R14E, San Bernardino Meridian. Then continue NW along the state line to the starting point, which is the center of Section 18, T10N, R22E, MDM.

ISSUED BY ADDENDUM No. 1, ATTACHMENT "A"

REMAINING AREA NOT DEFINED ABOVE RECIEVES BASE RATE

IRON0433-006 01/01/2025

	Rates	Fringes
IRONWORKER		
Fence Erector	$ 45.78	26.51
Ornamental, Reinforcing and Structural	$ 50.70	35.15

PREMIUM PAY:

$9.00 additional per hour at the following locations:

China Lake Naval Test Station, Chocolate Mountains Naval Reserve-Niland, Edwards AFB, Fort Irwin Military Station, Fort Irwin Training Center-Goldstone, San Clemente Island, San Nicholas Island, Susanville Federal Prison, 29 Palms - Marine Corps, U.S. Marine Base - Barstow, U.S. Naval Air Facility - Sealey, Vandenberg AFB Army Defense Language Institute - Monterey, Fallon Air Base, Naval Post Graduate School - Monterey, Yermo Marine Corps Logistics Center Port Hueneme, Port Mugu, U.S. Coast Guard Station - Two Rock

---

LABO0300-005 07/01/2024

	Rates	Fringes
Asbestos Removal Laborer	$ 43.88	25.13

SCOPE OF WORK: Includes site mobilization, initial site cleanup, site preparation, removal of asbestos-containing material and toxic waste, encapsulation, enclosure and disposal of asbestos- containing materials and toxic waste by hand or with equipment or machinery; scaffolding, fabrication of temporary wooden barriers and assembly of decontamination stations.

LABO0345-001 07/01/2024

	Rates	Fringes
LABORER (GUNITE)		
GROUP 1	$ 53.48	22.77
GROUP 2	$ 52.53	22.77
GROUP 3	$ 48.99	22.77

FOOTNOTE: GUNITE PREMIUM PAY: Workers working from a Bosn'n's Chair or suspended from a rope or cable shall receive 40 cents per hour above the foregoing applicable classification rates. Workers doing gunite and/or shotcrete work in a tunnel shall receive 35 cents per hour above the foregoing applicable classification rates, paid on a portal-to-portal basis. Any work performed on, in or above any smoke stack, silo, storage elevator or similar type of structure, when such structure is in excess of 75'-0"" above base level and which work must be performed in whole or in part more than 75'-0"" above base level, that work performed above the 75'-0"" level shall be compensated for at 35 cents per hour above the applicable classification wage rate.

GUNITE LABORER CLASSIFICATIONS

GROUP 1: Rodmen, Nozzlemen

GROUP 2: Gunmen

GROUP 3: Reboundmen

LABO1184-001 07/01/2024

	Rates	Fringes
Laborers: (HORIZONTAL DIRECTIONAL DRILLING)		
(1) Drilling Crew Laborer	$ 45.34	20.06
(2) Vehicle Operator/Hauler	$ 45.51	20.06
(3) Horizontal Directional Drill Operator	$ 47.36	20.06
(4) Electronic Tracking Locator	$ 49.36	20.06
Laborers: (STRIPING/SLURRY SEAL)		
GROUP 1	$ 46.65	23.17
GROUP 2	$ 47.95	23.17
GROUP 3	$ 49.96	23.17
GROUP 4	$ 51.70	23.17

LABORERS - STRIPING CLASSIFICATIONS

GROUP 1: Protective coating, pavement sealing, including repair and filling of cracks by any method on any surface in parking lots, game courts and playgrounds; carstops; operation of all related machinery and equipment; equipment repair technician

GROUP 2: Traffic surface abrasive blaster; pot tender - removal of all traffic lines and markings by any method (sandblasting, waterblasting, grinding, etc.) and preparation of surface for coatings. Traffic control person: controlling and directing traffic through both conventional and moving lane closures; operation of all related machinery and equipment

GROUP 3: Traffic delineating device applicator: Layout and application of pavement markers, delineating signs, rumble and traffic bars, adhesives, guide markers, other traffic delineating devices including traffic control. This category includes all traffic related surface preparation (sandblasting, waterblasting, grinding) as part of the application process. Traffic protective delineating system installer: removes, relocates, installs, permanently affixed roadside and parking delineation barricades, fencing, cable anchor, guard rail, reference signs, monument markers; operation of all related machinery and equipment; power broom sweeper

GROUP 4: Striper: layout and application of traffic stripes and markings; hot thermo plastic; tape traffic stripes and markings, including traffic control; operation of all related machinery and equipment

---

LABO1184-002 07/01/2022

	Rates	Fringes
LABORER (TUNNEL)		
GROUP 1	$ 45.68	23.30
GROUP 2	$ 46.00	23.30
GROUP 3	$ 46.46	23.30
GROUP 4	$ 47.15	23.30
LABORER		
GROUP 1	$ 36.39	21.04
GROUP 2	$ 36.94	21.04
GROUP 3	$ 37.49	21.04
GROUP 4	$ 39.04	21.04
GROUP 5	$ 39.39	21.04

LABORER CLASSIFICATIONS

GROUP 1: Cleaning and handling of panel forms; Concrete screeding for rough strike-off; Concrete, water curing; Demolition laborer, the cleaning of brick if performed by a worker performing any other phase of demolition work, and the cleaning of lumber; Fire watcher, limber, brush loader, piler and debris handler; Flag person; Gas, oil and/or water pipeline laborer; Laborer, asphalt-rubber material loader; Laborer, general or construction; Laborer, general clean-up; Laborer, landscaping; Laborer, jetting; Laborer, temporary water and air lines; Material hose operator (walls, slabs, floors and decks); Plugging, filling of shee bolt holes; Dry packing of concrete; Railroad maintenance, repair track person and road beds; Streetcar and railroad construction track laborers; Rigging and signaling; Scaler; Slip form raiser; Tar and mortar; Tool crib or tool house laborer; Traffic control by any method; Window cleaner; Wire mesh pulling - all concrete pouring operations

GROUP 2: Asphalt shoveler; Cement dumper (on 1 yd. or larger mixer and handling bulk cement); Cesspool digger and installer; Chucktender; Chute handler, pouring concrete, the handling of the chute from readymix trucks, such as walls, slabs, decks, floors, foundation, footings, curbs, gutters and sidewalks; Concrete curer, impervious membrane and form oiler; Cutting torch operator (demolition); Fine grader, highways and street paving, airport, runways and similar type heavy construction; Gas, oil and/or water pipeline wrapper - pot tender and form person; Guinea chaser; Headerboard person - asphalt; Laborer, packing rod steel and pans; Membrane vapor barrier installer; Power broom sweeper (small); Riprap stonepaver, placing stone or wet sacked concrete; Roto scraper and tiller; Sandblaster (pot tender); Septic tank digger and installer(lead); Tank scaler and cleaner; Tree climber, faller, chain saw operator, Pittsburgh chipper and similar type brush shredder; Underground laborer, including caisson bellower

GROUP 3: Buggymobile person; Concrete cutting torch; Concrete pile cutter; Driller, jackhammer, 2-1/2 ft. drill steel or longer; Dri-pak-it machine; Gas, oil and/or water pipeline wrapper, 6-in. pipe and over, by any method, inside and out; High scaler (including drilling of same); Hydro seeder and similar type; Impact wrench multi-plate; Kettle person, pot person and workers applying asphalt, lay-kold, creosote, lime caustic and similar type materials (""applying"" means applying, dipping, brushing or handling of such materials for pipe wrapping and waterproofing); Operator of pneumatic, gas, electric tools, vibrating machine, pavement breaker, air blasting, come-alongs, and similar mechanical tools not

ISSUED BY ADDENDUM No. 1, ATTACHMENT "A"

separately classified herein; Pipelayer's backup person, coating, grouting, making of joints, sealing, caulking, diapering and including rubber gasket joints, pointing and any and all other services; Rock slinger; Rotary scarifier or multiple head concrete chipping scarifier; Steel headerboard and guideline setter; Tamper, Barko, Wacker and similar type; Trenching machine, hand-propelled

GROUP 4: Asphalt raker, lute person, ironer, asphalt dump person, and asphalt spreader boxes (all types); Concrete core cutter (walls, floors or ceilings), grinder or sander; Concrete saw person, cutting walls or flat work, scoring old or new concrete; Cribber, shorer, lagging, sheeting and trench bracing, hand-guided lagging hammer; Head rock slinger; Laborer, asphalt- rubber distributor boot person; Laser beam in connection with laborers' work; Oversize concrete vibrator operator, 70 lbs. and over; Pipelayer performing all services in the laying and installation of pipe from the point of receiving pipe in the ditch until completion of operation, including any and all forms of tubular material, whether pipe, metallic or non-metallic, conduit and any other stationary type of tubular device used for the conveying of any substance or element, whether water, sewage, solid gas, air, or other product whatsoever and without regard to the nature of material from which the tubular material is fabricated; No-joint pipe and stripping of same; Prefabricated manhole installer; Sandblaster (nozzle person), water blasting, Porta Shot-Blast

GROUP 5: Blaster powder, all work of loading holes, placing and blasting of all powder and explosives of whatever type, regardless of method used for such loading and placing; Driller: All power drills, excluding jackhammer, whether core, diamond, wagon, track, multiple unit, and any and all other types of mechanical drills without regard to the form of motive power; Toxic waste removal

TUNNEL LABORER CLASSIFICATIONS

GROUP 1: Batch plant laborer; Changehouse person; Dump person; Dump person (outside); Swamper (brake person and switch person on tunnel work); Tunnel materials handling person; Nipper; Pot tender, using mastic or other materials (for example, but not by way of limitation, shotcrete, etc.)

GROUP 2: Chucktender, cabletender; Loading and unloading agitator cars; Vibrator person, jack hammer, pneumatic tools (except driller); Bull gang mucker, track person; Concrete crew, including rodder and spreader

GROUP 3: Blaster, driller, powder person; Chemical grout jet person; Cherry picker person; Grout gun person; Grout mixer person; Grout pump person; Jackleg miner; Jumbo person; Kemper and other pneumatic concrete placer operator; Miner, tunnel (hand or machine); Nozzle person; Operating of troweling and/or grouting machines; Powder person (primer house); Primer person; Sandblaster; Shotcrete person; Steel form raiser and setter; Timber person, retimber person, wood or steel; Tunnel Concrete finisher

GROUP 4: Diamond driller; Sandblaster; Shaft and raise work

LABO1184-004 07/01/2024

	Rates	Fringes
Brick Tender	$ 41.53	22.54

LABO1414-001 08/03/2022

	Rates	Fringes
LABORER		
PLASTER CLEAN-UP LABORER	$ 38.92	23.32
PLASTER TENDER	$ 41.47	23.32

Work on a swing stage scaffold: $1.00 per hour additional.

PAIN0036-001 07/01/2023

	Rates	Fringes
Painters: (Including Lead Abatement)		
(1) Repaint (excludes San Diego County)	$ 29.59	17.12
(2) All Other Work	$ 38.52	18.64

REPAINT of any previously painted structure. Exceptions: work involving the aerospace industry, breweries, commercial recreational facilities, hotels which operate commercial establishments as part of hotel service, and sports facilities.

PAIN0036-008 09/01/2024

	Rates	Fringes
DRYWALL FINISHER/TAPER	$ 49.33	26.82

---

* PAIN0036-015 01/01/2025

	Rates	Fringes
GLAZIER	$ 53.05	30.64

FOOTNOTE: Additional $1.25 per hour for work in a condor, from the third (3rd) floor and up Additional $1.25 per hour for work on the outside of the building from a swing stage or any suspended contrivance, from the ground up

---

PLAS0200-009 08/03/2022

	Rates	Fringes
PLASTERER	$ 47.37	19.64

PLAS0500-002 07/01/2023

	Rates	Fringes
CEMENT MASON/CONCRETE FINISHER	$ 44.00	27.11

PLUM0016-001 09/01/2024

	Rates	Fringes
PLUMBER/PIPEFITTER		
Work ONLY on new additions and remodeling of bars, restaurant, stores and commercial buildings not to exceed 5,000 sq. ft. of floor space	$ 57.67	25.63
Work ONLY on strip malls, light commercial, tenant improvement and remodel work	$ 44.24	23.96
All other work except work on new additions and remodeling of bars, restaurant, stores and commercial buildings not to exceed 5,000 sq. ft. of floor space and work on strip malls, light commercial, tenant improvement and remodel work	$ 59.48	26.61

PLUM0345-001 09/01/2023

	Rates	Fringes
PLUMBER		
Landscape/Irrigation Fitter	$ 40.20	25.90
Sewer & Storm Drain Work	$ 44.29	23.28

ROOF0036-002 08/01/2024

	Rates	Fringes
ROOFER	$ 49.43	20.58

FOOTNOTE: Pitch premium: Work on which employees are exposed to pitch fumes or required to handle pitch, pitch base or pitch impregnated products, or any material containing coal tar pitch, the entire roofing crew shall receive $1.75 per hour ""pitch premium"" pay.

SFCA0669-002 01/01/2025

	Rates	Fringes
SPRINKLER FITTER	$ 47.45	28.50

SHEE0105-003 01/01/2025

LOS ANGELES (South of a straight line drawn between Gorman and Big Pines)and Catalina Island, INYO, KERN (Northeast part, East of Hwy 395), MONO ORANGE, RIVERSIDE, AND SAN BERNARDINO COUNTIES

	Rates	Fringes
SHEET METAL WORKER		
(1) Commercial - New		

ISSUED BY ADDENDUM No. 1, ATTACHMENT "A"

Construction and Remodel work	$ 59.31	30.43
(2) Industrial work including air pollution control systems, noise abatement, hand rails, guard rails, excluding aritechtural sheet metal work, excluding A-C, heating, ventilating systems for human comfort	$ 56.95	30.04

TEAM0011-002 07/01/2024

	Rates	Fringes
TRUCK DRIVER		
GROUP 1	$ 39.59	34.34
GROUP 2	$ 39.74	34.34
GROUP 3	$ 39.87	34.34
GROUP 4	$ 40.06	34.34
GROUP 5	$ 40.09	34.34
GROUP 6	$ 40.12	34.34
GROUP 7	$ 40.37	34.34
GROUP 8	$ 40.62	34.34
GROUP 9	$ 40.82	34.34
GROUP 10	$ 41.12	34.34
GROUP 11	$ 41.62	34.34
GROUP 12	$ 42.05	34.34

WORK ON ALL MILITARY BASES:
PREMIUM PAY: $3.00 per hour additional.
[29 palms Marine Base, Camp Roberts, China Lake, Edwards AFB, El Centro Naval Facility, Fort Irwin, Marine Corps Logistics Base at Nebo & Yermo, Mountain Warfare Training Center, Bridgeport, Point Arguello, Point Conception, Vandenberg AFB]

TRUCK DRIVERS CLASSIFICATIONS

GROUP 1: Truck driver

GROUP 2: Driver of vehicle or combination of vehicles - 2 axles; Traffic control pilot car excluding moving heavy equipment permit load; Truck mounted broom

GROUP 3: Driver of vehicle or combination of vehicles - 3 axles; Boot person; Cement mason distribution truck; Fuel truck driver; Water truck - 2 axle; Dump truck, less than 16 yds. water level; Erosion control driver

GROUP 4: Driver of transit mix truck, under 3 yds.; Dumpcrete truck, less than 6-1/2 yds. water level

GROUP 5: Water truck, 3 or more axles; Truck greaser and tire person ($0.50 additional for tire person); Pipeline and utility working truck driver, including winch truck and plastic fusion, limited to pipeline and utility work; Slurry truck driver

GROUP 6: Transit mix truck, 3 yds. or more; Dumpcrete truck, 6-1/2 yds. water level and over; Vehicle or combination of vehicles - 4 or more axles; Oil spreader truck; Dump truck, 16 yds. to 25 yds. water level

GROUP 7: A Frame, Swedish crane or similar; Forklift driver; Ross carrier driver

GROUP 8: Dump truck, 25 yds. to 49 yds. water level; Truck repair person; Water pull - single engine; Welder

GROUP 9: Truck repair person/welder; Low bed driver, 9 axles or over

GROUP 10: Dump truck - 50 yds. or more water level; Water pull - single engine with attachment

GROUP 11: Water pull - twin engine; Water pull - twin engine with attachments; Winch truck driver - $1.25 additional when operating winch or similar special attachments

GROUP 12: Boom Truck 17K and above

WELDERS - Receive rate prescribed for craft performing operation to which welding is incidental.

==========

Note: Executive Order (EO) 13706, Establishing Paid Sick Leave for Federal Contractors applies to all contracts subject to the Davis-Bacon Act for which the contract is awarded (and any solicitation was issued) on or after January 1, 2017. If this contract is covered by the EO, the contractor must provide employees with 1 hour of paid sick leave for every 30 hours they work, up to 56 hours of paid sick leave each year. Employees must be permitted to use paid sick leave for their own illness, injury or other health-related needs, including preventive care; to assist a family member (or person who is like family to the employee) who is ill, injured, or has other health-related needs, including preventive care; or for reasons resulting from, or to assist a family member (or person who is like family to the employee) who is a victim of, domestic violence, sexual assault, or stalking. Additional information on contractor requirements and worker protections under the EO is available at https://www.dol.gov/agencies/whd/government-contracts.

Unlisted classifications needed for work not included within the scope of the classifications listed may be added after award only as provided in the labor standards contract clauses (29CFR 5.5 (a) (1) (iii)).

The body of each wage determination lists the classifications and wage rates that have been found to be prevailing for the type(s) of construction and geographic area covered by the wage determination. The classifications are listed in alphabetical order under rate identifiers indicating whether the particular rate is a union rate (current union negotiated rate), a survey rate, a weighted union average rate, a state adopted rate, or a supplemental classification rate.

Union Rate Identifiers

A four-letter identifier beginning with characters other than ""SU"", ""UAVG"", ?SA?, or ?SC? denotes that a union rate was prevailing for that classification in the survey. Example: PLUM0198-005 07/01/2024. PLUM is an identifier of the union whose collectively bargained rate prevailed in the survey for this classification, which in this example would be Plumbers. 0198 indicates the local union number or district council number where applicable, i.e., Plumbers Local 0198. The next number, 005 in the example, is an internal number used in processing the wage determination. The date, 07/01/2024 in the example, is the effective date of the most current negotiated rate.

Union prevailing wage rates are updated to reflect all changes over time that are reported to WHD in the rates in the collective bargaining agreement (CBA) governing the classification.

Union Average Rate Identifiers

The UAVG identifier indicates that no single rate prevailed for those classifications, but that 100% of the data reported for the classifications reflected union rates. EXAMPLE: UAVG-OH-0010 01/01/2024. UAVG indicates that the rate is a weighted union average rate. OH indicates the State of Ohio. The next number, 0010 in the example, is an internal number used in producing the wage determination. The date, 01/01/2024 in the example, indicates the date the wage determination was updated to reflect the most current union average rate.

A UAVG rate will be updated once a year, usually in January, to reflect a weighted average of the current rates in the collective bargaining agreements on which the rate is based.

Survey Rate Identifiers

The ""SU"" identifier indicates that either a single non-union rate prevailed (as defined in 29 CFR 1.2) for this classification in the survey or that the rate was derived by computing a weighted average rate based on all the rates reported in the survey for that classification. As a weighted average rate includes all rates reported in the survey, it may include both union and non-union rates.

Example: SUFL2022-007
6/27/2024. SU indicates the rate is a single non-union prevailing rate or a weighted average of survey data for that classification. FL indicates the State of Florida. 2022 is the year of the survey on which these classifications and rates are based. The next number, 007 in the example, is an internal number used in producing the wage determination. The date, 6/27/2024 in the example, indicates the survey completion date for the classifications and rates under that identifier.

?SU? wage rates typically remain in effect until a new survey is conducted. However, the Wage and Hour Division (WHD) has the discretion to update such rates under 29 CFR 1.6(c)(1).

State Adopted Rate Identifiers

The ""SA"" identifier indicates that the classifications and prevailing wage rates set by a state (or local) government were adopted under 29 C.F.R 1.3(g)-(h). Example: SAME2023-007

ISSUED BY ADDENDUM No. 1, ATTACHMENT "A"

01/03/2024. SA reflects that the rates are state adopted. ME refers to the State of Maine. 2023 is the year during which the state completed the survey on which the listed classifications and rates are based. The next number, 007 in the example, is an internal number used in producing the wage determination. The date, 01/03/2024 in the example, reflects the date on which the classifications and rates under the ?SA? identifier took effect under state law in the state from which the rates were adopted.

WAGE DETERMINATION APPEALS PROCESS

1) Has there been an initial decision in the matter? This can be:

a) a survey underlying a wage determination
b) an existing published wage determination
c) an initial WHD letter setting forth a position on a wage determination matter
d) an initial conformance (additional classification and rate) determination

On survey related matters, initial contact, including requests for summaries of surveys, should be directed to the WHD Branch of Wage Surveys. Requests can be submitted via email to davisbaconinfo@dol.gov or by mail to:

Branch of Wage Surveys
Wage and Hour Division
U.S. Department of Labor
200 Constitution Avenue, N.W.
Washington, DC 20210

Regarding any other wage determination matter such as conformance decisions, requests for initial decisions should be directed to the WHD Branch of Construction Wage Determinations. Requests can be submitted via email to BCWD-Office@dol.gov or by mail to:

Branch of Construction Wage Determinations
Wage and Hour Division
U.S. Department of Labor
200 Constitution Avenue, N.W.
Washington, DC 20210

2) If an initial decision has been issued, then any interested party (those affected by the action) that disagrees with the decision can request review and reconsideration from the Wage and Hour Administrator (See 29 CFR Part 1.8 and 29 CFR Part 7). Requests for review and reconsideration can be submitted via email to dba.reconsideration@dol.gov or by mail to:

Wage and Hour Administrator
U.S. Department of Labor
200 Constitution Avenue, N.W.
Washington, DC 20210

The request should be accompanied by a full statement of the interested party's position and any information (wage payment data, project description, area practice material, etc.) that the requestor considers relevant to the issue.

3) If the decision of the Administrator is not favorable, an interested party may appeal directly to the Administrative Review Board (formerly the Wage Appeals Board). Write to:

Administrative Review Board
U.S. Department of Labor
200 Constitution Avenue, N.W.
Washington, DC 20210.

==========

END OF GENERAL DECISION"

ISSUED BY ADDENDUM No. 1, ATTACHMENT "A"

WRITTEN RESOLUTION ADOPTED BY THE BOARDS OF DIRECTORS OF
HELIX ENVIRONMENTAL PLANNING, INC. AND
HELIX ENVIRONMENTAL CONSTRUCTION, GROUP, INC.

CALIFORNIA CORPORATIONS

The Board of Directors ("Board") of HELIX Environmental Planning, Inc., and the Board of HELIX Environmental Construction Group, Inc.—with each Board consisting of Michael Schwerin, Kristin Olszak, Justin Fischbeck, Shelby Howard, and William Siegel—approve on July 9, 2024, this written resolution regarding the authority of HELIX employees to sign documents on behalf of the parent company and/or its subsidiary, subject to the limitations presented below. As used in this written resolution, "HELIX" refers to both the parent company HELIX Environmental Planning, Inc. and its subsidiary, HELIX Environmental Construction Group, Inc.

Signing Authority

WHEREAS, there has been presented to the HELIX Environmental Planning, Inc. and HELIX Environmental Construction Group, Inc. Boards of Directors a new schedule for signing authority by certain individuals and the monetary limits for check signing, the terms and provisions of which are incorporated herein by this reference as if set forth at length.

IT IS THEREFORE RESOLVED, that the new signing authority is as follows:

- **Shelby Howard**, Chief Executive Officer, has authority to enter into binding negotiations and sign any document or check on behalf of HELIX, with check limits in excess of $200,000 requiring a second signature by Justin Fischbeck or Kristin Olszak. If a lease's value exceeds 4% of gross revenue, then the lease will need Board approval before being signed.
- **Michael Schwerin,** Board Chairperson, has the authority to enter into binding negotiations and sign any project-related proposals, teaming agreements, contracts, contract augment requests, or contract augments regardless of value until December 31, 2024.
- **Kristin Olszak**, CFO, Secretary, and Treasurer, has authority to enter into binding negotiations and sign all checks, leases and financial documents for HELIX, with check limits in excess of $200,000 requiring a second signature by either Justin Fischbeck or Shelby Howard. Ms. Olszak also has the authority to sign contracts where the client requests/requires the signature of the HELIX CFO, Secretary, and/or Treasurer. When any lease exceeds 4% of gross revenue in value, then the lease will need Board approval before being signed.
- **Justin Fischbeck**, Chief Operations Officer, has authority to enter into binding negotiations and sign any document or check on behalf of HELIX, with check limits in excess of $200,000 requiring a second signature by either Shelby Howard or Kristin Olszak. If a lease's value exceeds 4% of gross revenue, then the lease will need Board approval before being signed.
- **Karl Osmundson**, Biology Division Manager, has authority to enter into binding negotiations and sign any project-related proposals, teaming agreements, contracts, contract augment requests, or contract augments regardless of value and also any project- or proposal-related teaming or confidentiality/non-disclosure agreements.
- **Andrea Bitterling**, Planning Division Manager and Assistant Secretary, has the authority to enter binding negotiations and sign any project-related proposals, teaming agreements, contracts, contract augment requests, or contract augments regardless of value and also any project- or proposal-related teaming or confidentiality/non-disclosure agreements.
- **Patrick Britton**, Northern California Regional Manager, has the authority to enter binding negotiations and sign any project-related proposals, teaming agreements, contracts, contract augment requests, or contract augments for the Northern California Office regardless of value and also any project- or proposal-related teaming or confidentiality/non-disclosure agreements.

Signing Authorities for HELIX Environmental Planning, Inc. and HELIX Environmental Construction Group, Inc. (continued)
As approved by the Board of Directors on July 9, 2024

- **The following employees** have authority to enter into binding negotiations and sign any project-related proposals, teaming agreements, contracts, contract augment requests, or contract augments for HELIX in the following amounts:

Joanne Dramko, Environmental Planning Discipline Leader	$500,000 or less
Peter Tomsovic, Habitat Restoration Discipline Leader	$500,000 or less
Amir Morales, Biology Group Manager	$250,000 or less
Beth Martinez, Sr. Biology Group Manager	$250,000 or less
Erik McCracken, Construction Group Manager	$250,000 or less
Mary Robbins-Wade, Cultural Resources Group Manager	$150,000 or less
Michael Maryniewski, Director of Operations	$150,000 or less
Kelsey Anderson, Construction Group Manager	$150,000 or less
Lesley Owning, Environmental Planning Group Manager	$150,000 or less
Stacie Wilson, Cultural Resources Group Manager	$150,000 or less
Vanessa Toscano, Environmental Planning Group Manager	$150,000 or less
Robert Edgerton, Principal Planner	$100,000 or less
Beth Ehsan, Biology Group Manager	$50,000 or less

Approved on July 9, 2024

Respectfully submitted:

Kristin L. Olszak, Secretary

Michael Schwerin, Director

Kristin L. Olszak, Director

Justin Fischbeck, Director

Shelby Howard, Director

William Siegel, Director

Executed in Duplicate

Bond no. 0859869
Premium: $23,487.00

Performance Bond

Recitals:

1. **HELIX Environmental Planning, Inc.** (Contractor) has entered into a Contract with COUNTY OF RIVERSIDE (County) for construction of public work known as **Bridge Channel Revegetation for Replacement of Hamner Avenue Bridge Over Santa Ana River, In the City of Norco, Project No. D2-0108, Federal Project No. BRLS 5956 (284)**.

2. Harco National Insurance Company, a Illinois corporation (Surety), is the Surety under this Bond.

Agreement:

We, Contractor as Principal and Surety as Surety, jointly and severally agree, state, and are bound unto County, as obligee, as follows:

1. The amount of the obligation of this Bond is 100% of the estimated contract price for the Project of **$1,569,893.14 (One million, five hundred sixty-nine thousand, eight hundred ninety-three dollars and fourteen cents)** and inures to the benefit of County.

2. This Bond is exonerated by Contractor doing all things to be kept and performed by it in strict conformance with the Contract Documents for this project, otherwise it remains in full force and effect for the recovery of loss, damage and expense of County resulting from failure of Contractor to so act. All of said Contract Documents are incorporated herein.

3. This obligation is binding on our successors and assigns.

4. For value received, Surety stipulates and agrees that no change, time extension, prepayment to Contractor, alteration or addition to the terms and requirements of the Contract Documents or the work to be performed thereunder shall affect its obligations hereunder and waives notice as to such matters, except the total contract price cannot be increased by more than 10% without approval of Surety.

THIS BOND is executed as of July 8, 2025.

Helix Environmental Planning, Inc.

By _____

By Justin Fischbeck

Title COO

"Contractor"

(Corporate Seal)

Harco National Insurance Company

By _____

Type Name Tara Bacon

Its Attorney in Fact
"Surety"

(Corporate Seal)

NOTE: This Bond must be executed by both parties with corporate seal affixed. All signatures must be acknowledged. (Attach acknowledgements).

V.060719

ACKNOWLEDGMENT

A notary public or other officer completing this certificate verifies only the identity of the individual who signed the document to which this certificate is attached, and not the truthfulness, accuracy, or validity of that document.

State of California
County of San Diego)

On July 9, 2025 before me, Minna Huovila, Notary Public
(insert name and title of the officer)

personally appeared Tara Bacon,
who proved to me on the basis of satisfactory evidence to be the person(s) whose name(s) is/are subscribed to the within instrument and acknowledged to me that he/she/they executed the same in his/her/their authorized capacity(ies), and that by his/her/their signature(s) on the instrument the person(s), or the entity upon behalf of which the person(s) acted, executed the instrument.

I certify under PENALTY OF PERJURY under the laws of the State of California that the foregoing paragraph is true and correct.

WITNESS my hand and official seal.

Signature _____ **(Seal)**

CSC1 MINNA HUOVILA
COMM. #2473536
NOTARY PUBLIC-CALIFORNIA
SAN DIEGO COUNTY
My Commission Expires
DECEMBER 6, 2027 CSC1

ACKNOWLEDGMENT

A notary public or other officer completing this certificate verifies only the identity of the individual who signed the document to which this certificate is attached, and not the truthfulness, accuracy, or validity of that document.

State of California
County of San Diego)

On 7/11/25 before me, Karla Liggins, Notary Public
(insert name and title of the officer)

personally appeared Justin Fischbeck,
who proved to me on the basis of satisfactory evidence to be the person(s) whose name(s) is/are subscribed to the within instrument and acknowledged to me that he/she/they executed the same in his/her/their authorized capacity(ies), and that by his/her/their signature(s) on the instrument the person(s), or the entity upon behalf of which the person(s) acted, executed the instrument.

I certify under PENALTY OF PERJURY under the laws of the State of California that the foregoing paragraph is true and correct.

WITNESS my hand and official seal.

Signature _____ **(Seal)**

KARLA LIGGINS
Notary Public · California
San Diego County
Commission # 2483874
My Comm. Expires Mar 15, 2028

POWER OF ATTORNEY

Bond # 0859869

HARCO NATIONAL INSURANCE COMPANY
INTERNATIONAL FIDELITY INSURANCE COMPANY

Member companies of IAT Insurance Group, Headquartered: 4200 Six Forks Rd, Suite 1400, Raleigh, NC 27609

KNOW ALL MEN BY THESE PRESENTS: That **HARCO NATIONAL INSURANCE COMPANY**, a corporation organized and existing under the laws of the State of Illinois, and **INTERNATIONAL FIDELITY INSURANCE COMPANY**, a corporation organized and existing under the laws of the State of New Jersey, and having their principal offices located respectively in the cities of Rolling Meadows, Illinois and Newark, New Jersey, do hereby constitute and appoint

SARAH MYERS, NATASSIA SMITH, JAMES D. CASTLE, TARA BACON, LAWRENCE F. MCMAHON, GEOFFREY SHELTON, MARIA HALLMARK, JANICE MARTIN

San Diego, CA

their true and lawful attorney(s)-in-fact to execute, seal and deliver for and on its behalf as surety, any and all bonds and undertakings, contracts of indemnity and other writings obligatory in the nature thereof, which are or may be allowed, required or permitted by law, statute, rule, regulation, contract or otherwise, and the execution of such instrument(s) in pursuance of these presents, shall be as binding upon the said **HARCO NATIONAL INSURANCE COMPANY** and **INTERNATIONAL FIDELITY INSURANCE COMPANY**, as fully and amply, to all intents and purposes, as if the same had been duly executed and acknowledged by their regularly elected officers at their principal offices.

This Power of Attorney is executed, and may be revoked, pursuant to and by authority of the By-Laws of **HARCO NATIONAL INSURANCE COMPANY** and **INTERNATIONAL FIDELITY INSURANCE COMPANY** and is granted under and by authority of the following resolution adopted by the Board of Directors of **INTERNATIONAL FIDELITY INSURANCE COMPANY** at a meeting duly held on the 13th day of December, 2018 and by the Board of Directors of **HARCO NATIONAL INSURANCE COMPANY** at a meeting held on the 13th day of December, 2018.

"**RESOLVED**, that (1) the Chief Executive Officer, President, Executive Vice President, Senior Vice President, Vice President, or Secretary of the Corporation shall have the power to appoint, and to revoke the appointments of, Attorneys-in-Fact or agents with power and authority as defined or limited in their respective powers of attorney, and to execute on behalf of the Corporation and affix the Corporation's seal thereto, bonds, undertakings, recognizances, contracts of indemnity and other written obligations in the nature thereof or related thereto; and (2) any such Officers of the Corporation may appoint and revoke the appointments of joint-control custodians, agents for acceptance of process, and Attorneys-in-fact with authority to execute waivers and consents on behalf of the Corporation; and (3) the signature of any such Officer of the Corporation and the Corporation's seal may be affixed by facsimile to any power of attorney or certification given for the execution of any bond, undertaking, recognizance, contract of indemnity or other written obligation in the nature thereof or related thereto, such signature and seals when so used whether heretofore or hereafter, being hereby adopted by the Corporation as the original signature of such officer and the original seal of the Corporation, to be valid and binding upon the Corporation with the same force and effect as though manually affixed."

IN WITNESS WHEREOF, **HARCO NATIONAL INSURANCE COMPANY** and **INTERNATIONAL FIDELITY INSURANCE COMPANY** have each executed and attested these presents on this 31st day of December, 2024

INTERNATIONAL FIDELITY INSURANCE COMPANY CORPORATE SEAL 1904 NEW JERSEY

STATE OF NEW JERSEY
County of Essex

STATE OF ILLINOIS
County of Cook

HARCO NATIONAL INSURANCE COMPANY CORPORATE SEAL 1941 ILLINOIS

Michael F. Zurcher
Executive Vice President, Harco National Insurance Company
and International Fidelity Insurance Company

On this 31st day of December, 2024, before me came the individual who executed the preceding instrument, to me personally known, and, being by me duly sworn, said he is the therein described and authorized officer of **HARCO NATIONAL INSURANCE COMPANY** and **INTERNATIONAL FIDELITY INSURANCE COMPANY**; that the seals affixed to said instrument are the Corporate Seals of said Companies; that the said Corporate Seals and his signature were duly affixed by order of the Boards of Directors of said Companies.

CATHY CRUZ NOTARY PUBLIC STATE OF NEW JERSEY

IN TESTIMONY WHEREOF, I have hereunto set my hand affixed my Official Seal, at the City of Newark, New Jersey the day and year first above written.

Cathy Cruz a Notary Public of New Jersey
My Commission Expires April 16, 2029

CERTIFICATION

I, the undersigned officer of **HARCO NATIONAL INSURANCE COMPANY** and **INTERNATIONAL FIDELITY INSURANCE COMPANY** do hereby certify that I have compared the foregoing copy of the Power of Attorney and affidavit, and the copy of the Sections of the By-Laws of said Companies as set forth in said Power of Attorney, with the originals on file in the home office of said companies, and that the same are correct transcripts thereof, and of the whole of the said originals, and that the said Power of Attorney has not been revoked and is now in full force and effect.

IN TESTIMONY WHEREOF, I have hereunto set my hand on this day, 7/8/2025

A00392

Irene Martins, Assistant Secretary

CALIFORNIA DEPARTMENT OF INSURANCE

Company Profile
- Company Search
- Company Search Results
- Company Information
- Old Company Names
- Agent for Service
- Reference Information
- NAIC Group List
- Lines of Business
- Workers' Compensation Complaint and Request for Action/Appeals Contact Information

Financial Statements PDF's
- Annual Statements
- Quarterly Statements

Company Complaint
- Company Performance & Comparison Data
- Company Enforcement Action
- Composite Complaints Studies

Additional Info
- Find A Company Representative In Your Area
- View Financial Disclaimer

COMPANY PROFILE

Company Information

HARCO NATIONAL INSURANCE COMPANY

4200 SIX FORKS RD STE 1400
RALEIGH, NC 27609
800-342-0753

Old Company Names — **Effective Date**

HARCO NATIONAL INSURANCE COMPANY OF ILLINOIS — 12/31/1994

Agent For Service

AMANDA GARCIA
330 N Brand Blvd Ste 700
Glendale CA 91203

Reference Information

NAIC #:	26433
California Company ID #:	3711-9
Date Authorized in California:	09/09/1994
License Status:	UNLIMITED-NORMAL
Company Type:	Property & Casualty
State of Domicile:	ILLINOIS

back to top

NAIC Group List

NAIC Group #: 0225 IAT Reins Co Grp

Lines Of Business

The company is authorized to transact business within these lines of insurance.
For an explanation of any of these terms, please refer to the glossary.

AIRCRAFT
AUTOMOBILE
BOILER AND MACHINERY
BURGLARY
COMMON CARRIER LIABILITY
CREDIT
FIRE
LIABILITY
MARINE
MISCELLANEOUS
PLATE GLASS
SPRINKLER
SURETY
TEAM AND VEHICLE
WORKERS' COMPENSATION

back to top

Executed in Duplicate

Bond no. 0859869
Premium: Included in
Performance Bond

Payment Bond

(Public Works - Civil Code §9550 et seq.)

The makers of this Bond are **HELIX Environmental Planning, Inc.** as Principal and Original Contractor and Harco National Insurance Company, a corporation, authorized to issue Surety Bonds in California, as Surety, and this Bond is issued in conjunction with that certain public works contract to be executed between Principal and COUNTY OF RIVERSIDE a public entity, as Owner, for **$1,569,893.14 (One million, five hundred sixty-nine thousand, eight hundred ninety-three dollars and fourteen cents)** the total amount payable. The amount of this bond is one hundred percent (100%) of said sum. Said contract is for public work generally consisting of **Bridge Channel Revegetation for Replacement of Hamner Avenue Bridge Over Santa Ana River, In the City of Norco, Project No. D2-0108, Federal Project No. BRLS 5956 (284)**.

The beneficiaries of this Bond are as is stated in 9554 of the Civil Code and requirements and conditions of this Bond are as is set forth in 9554, 9558, 9560 and 9564 of said code. Without notice, Surety consents to extension of time for performance, change in requirements, amount of compensation, or prepayment under said contract.

Dated: July 8, 2025

Helix Environmental Planning, Inc.
Original Contractor – Principal

By _____

Harco National Insurance Company
Surety

By _____
Tara Bacon
Its Attorney In Fact

Title _____

(Corporate Seal)

(If corporation, affix seal)

(Corporate Seal)

STATE OF _____ }
COUNTY OF _____ } ss. SURETY'S ACKNOWLEDGEMENT

On _____ before me, _____ personally appeared, _____, known to me, or proved to me on the basis of satisfactory evidence, to be the person whose name is subscribed to the within instrument and acknowledged to me that he executed the same in his authorized capacities, and that by his signature on the instrument the person, or the entity upon behalf of which the person acted, executed the instrument.

WITNESS my hand and official seal.

_____
Signature of Notary Public

Notary Public (Seal)

NOTE: **This Bond must be executed by both parties with corporate seal affixed. All signatures must be acknowledged.** (Attach acknowledgements).

V.060719

ACKNOWLEDGMENT

A notary public or other officer completing this certificate verifies only the identity of the individual who signed the document to which this certificate is attached, and not the truthfulness, accuracy, or validity of that document.

State of California
County of San Diego)

On July 8, 2025 before me, Minna Huovila, Notary Public
(insert name and title of the officer)

personally appeared Tara Bacon,
who proved to me on the basis of satisfactory evidence to be the person(s) whose name(s) is/are subscribed to the within instrument and acknowledged to me that he/she/they executed the same in his/her/their authorized capacity(ies), and that by his/her/their signature(s) on the instrument the person(s), or the entity upon behalf of which the person(s) acted, executed the instrument.

I certify under PENALTY OF PERJURY under the laws of the State of California that the foregoing paragraph is true and correct.

WITNESS my hand and official seal.

Signature _____ **(Seal)**

CSC1 MINNA HUOVILA
COMM. #2473536
NOTARY PUBLIC-CALIFORNIA
SAN DIEGO COUNTY
My Commission Expires
DECEMBER 6, 2027 CSC1

ACKNOWLEDGMENT

A notary public or other officer completing this certificate verifies only the identity of the individual who signed the document to which this certificate is attached, and not the truthfulness, accuracy, or validity of that document.

State of California
County of San Diego)

On 7/11/25 before me, Karla Liggins, Notary Public
(insert name and title of the officer)

personally appeared Justin Fischbeck,
who proved to me on the basis of satisfactory evidence to be the person(s) whose name(s) is/are subscribed to the within instrument and acknowledged to me that he/she/they executed the same in his/her/their authorized capacity(ies), and that by his/her/their signature(s) on the instrument the person(s), or the entity upon behalf of which the person(s) acted, executed the instrument.

I certify under PENALTY OF PERJURY under the laws of the State of California that the foregoing paragraph is true and correct.

WITNESS my hand and official seal.

KARLA LIGGINS
Notary Public - California
San Diego County
Commission # 2483874
My Comm. Expires Mar 15, 2028

Signature _____ **(Seal)**

POWER OF ATTORNEY

Bond # 0859869

HARCO NATIONAL INSURANCE COMPANY
INTERNATIONAL FIDELITY INSURANCE COMPANY

Member companies of IAT Insurance Group, Headquartered: 4200 Six Forks Rd, Suite 1400, Raleigh, NC 27609

KNOW ALL MEN BY THESE PRESENTS: That **HARCO NATIONAL INSURANCE COMPANY**, a corporation organized and existing under the laws of the State of Illinois, and **INTERNATIONAL FIDELITY INSURANCE COMPANY**, a corporation organized and existing under the laws of the State of New Jersey, and having their principal offices located respectively in the cities of Rolling Meadows, Illinois and Newark, New Jersey, do hereby constitute and appoint

SARAH MYERS, NATASSIA SMITH, JAMES D. CASTLE, TARA BACON, LAWRENCE F. MCMAHON, GEOFFREY SHELTON, MARIA HALLMARK, JANICE MARTIN

San Diego, CA

their true and lawful attorney(s)-in-fact to execute, seal and deliver for and on its behalf as surety, any and all bonds and undertakings, contracts of indemnity and other writings obligatory in the nature thereof, which are or may be allowed, required or permitted by law, statute, rule, regulation, contract or otherwise, and the execution of such instrument(s) in pursuance of these presents, shall be as binding upon the said **HARCO NATIONAL INSURANCE COMPANY** and **INTERNATIONAL FIDELITY INSURANCE COMPANY**, as fully and amply, to all intents and purposes, as if the same had been duly executed and acknowledged by their regularly elected officers at their principal offices.

This Power of Attorney is executed, and may be revoked, pursuant to and by authority of the By-Laws of **HARCO NATIONAL INSURANCE COMPANY** and **INTERNATIONAL FIDELITY INSURANCE COMPANY** and is granted under and by authority of the following resolution adopted by the Board of Directors of **INTERNATIONAL FIDELITY INSURANCE COMPANY** at a meeting duly held on the 13th day of December, 2018 and by the Board of Directors of **HARCO NATIONAL INSURANCE COMPANY** at a meeting held on the 13th day of December, 2018.

"**RESOLVED**, that (1) the Chief Executive Officer, President, Executive Vice President, Senior Vice President, Vice President, or Secretary of the Corporation shall have the power to appoint, and to revoke the appointments of, Attorneys-in-Fact or agents with power and authority as defined or limited in their respective powers of attorney, and to execute on behalf of the Corporation and affix the Corporation's seal thereto, bonds, undertakings, recognizances, contracts of indemnity and other written obligations in the nature thereof or related thereto; and (2) any such Officers of the Corporation may appoint and revoke the appointments of joint-control custodians, agents for acceptance of process, and Attorneys-in-fact with authority to execute waivers and consents on behalf of the Corporation; and (3) the signature of any such Officer of the Corporation and the Corporation's seal may be affixed by facsimile to any power of attorney or certification given for the execution of any bond, undertaking, recognizance, contract of indemnity or other written obligation in the nature thereof or related thereto, such signature and seals when so used whether heretofore or hereafter, being hereby adopted by the Corporation as the original signature of such officer and the original seal of the Corporation, to be valid and binding upon the Corporation with the same force and effect as though manually affixed."

IN WITNESS WHEREOF, **HARCO NATIONAL INSURANCE COMPANY** and **INTERNATIONAL FIDELITY INSURANCE COMPANY** have each executed and attested these presents on this 31st day of December, 2024

INTERNATIONAL FIDELITY INSURANCE COMPANY CORPORATE SEAL 1904 NEW JERSEY

STATE OF NEW JERSEY
County of Essex

STATE OF ILLINOIS
County of Cook

HARCO NATIONAL INSURANCE COMPANY CORPORATE SEAL 1984 ILLINOIS

Michael F. Zurcher
Executive Vice President, Harco National Insurance Company
and International Fidelity Insurance Company

On this 31st day of December, 2024, before me came the individual who executed the preceding instrument, to me personally known, and, being by me duly sworn, said he is the therein described and authorized officer of **HARCO NATIONAL INSURANCE COMPANY** and **INTERNATIONAL FIDELITY INSURANCE COMPANY**; that the seals affixed to said instrument are the Corporate Seals of said Companies; that the said Corporate Seals and his signature were duly affixed by order of the Boards of Directors of said Companies.

CATHY CRUZ NOTARY PUBLIC STATE OF NEW JERSEY

IN TESTIMONY WHEREOF, I have hereunto set my hand affixed my Official Seal, at the City of Newark, New Jersey the day and year first above written.

Cathy Cruz a Notary Public of New Jersey
My Commission Expires April 16, 2029

CERTIFICATION

I, the undersigned officer of **HARCO NATIONAL INSURANCE COMPANY** and **INTERNATIONAL FIDELITY INSURANCE COMPANY** do hereby certify that I have compared the foregoing copy of the Power of Attorney and affidavit, and the copy of the Sections of the By-Laws of said Companies as set forth in said Power of Attorney, with the originals on file in the home office of said companies, and that the same are correct transcripts thereof, and of the whole of the said originals, and that the said Power of Attorney has not been revoked and is now in full force and effect.

IN TESTIMONY WHEREOF, I have hereunto set my hand on this day, 7/8/2025

A00392

Irene Martins, Assistant Secretary

CALIFORNIA DEPARTMENT OF INSURANCE

- Company Profile
  - Company Search
  - Company Search Results
  - Company Information
  - Old Company Names
  - Agent for Service
  - Reference Information
  - NAIC Group List
  - Lines of Business
  - Workers' Compensation Complaint and Request for Action/Appeals Contact Information
- Financial Statements PDF's
  - Annual Statements
  - Quarterly Statements
- Company Complaint
  - Company Performance & Comparison Data
  - Company Enforcement Action
  - Composite Complaints Studies
- Additional Info
  - Find A Company Representative In Your Area
  - View Financial Disclaimer

COMPANY PROFILE

Company Information

HARCO NATIONAL INSURANCE COMPANY

4200 SIX FORKS RD STE 1400
RALEIGH, NC 27609
800-342-0753

Old Company Names — **Effective Date**

HARCO NATIONAL INSURANCE COMPANY OF ILLINOIS — 12/31/1994

Agent For Service

AMANDA GARCIA
330 N Brand Blvd Ste 700
Glendale CA 91203

Reference Information

NAIC #:	26433
California Company ID #:	3711-9
Date Authorized in California:	09/09/1994
License Status:	UNLIMITED-NORMAL
Company Type:	Property & Casualty
State of Domicile:	ILLINOIS

back to top

NAIC Group List

NAIC Group #: 0225 IAT Reins Co Grp

Lines Of Business

The company is authorized to transact business within these lines of insurance.
For an explanation of any of these terms, please refer to the glossary.

AIRCRAFT
AUTOMOBILE
BOILER AND MACHINERY
BURGLARY
COMMON CARRIER LIABILITY
CREDIT
FIRE
LIABILITY
MARINE
MISCELLANEOUS
PLATE GLASS
SPRINKLER
SURETY
TEAM AND VEHICLE
WORKERS' COMPENSATION

back to top

HELIENV-02 WILSONE

CERTIFICATE OF LIABILITY INSURANCE

DATE (MM/DD/YYYY) 7/16/2025

THIS CERTIFICATE IS ISSUED AS A MATTER OF INFORMATION ONLY AND CONFERS NO RIGHTS UPON THE CERTIFICATE HOLDER. THIS CERTIFICATE DOES NOT AFFIRMATIVELY OR NEGATIVELY AMEND, EXTEND OR ALTER THE COVERAGE AFFORDED BY THE POLICIES BELOW. THIS CERTIFICATE OF INSURANCE DOES NOT CONSTITUTE A CONTRACT BETWEEN THE ISSUING INSURER(S), AUTHORIZED REPRESENTATIVE OR PRODUCER, AND THE CERTIFICATE HOLDER.

IMPORTANT: If the certificate holder is an ADDITIONAL INSURED, the policy(ies) must have ADDITIONAL INSURED provisions or be endorsed. If SUBROGATION IS WAIVED, subject to the terms and conditions of the policy, certain policies may require an endorsement. A statement on this certificate does not confer rights to the certificate holder in lieu of such endorsement(s).

PRODUCER License # 0E67768
IOA Insurance Services
3636 Nobel Drive
Suite 410
San Diego, CA 92122

CONTACT NAME:
PHONE (A/C, No, Ext): (619) 574-6220 FAX (A/C, No): (619) 574-6288
E-MAIL ADDRESS:

INSURER(S) AFFORDING COVERAGE	NAIC #
INSURER A : Steadfast Insurance Company	26387
INSURER B : Zurich American Insurance Company	16535
INSURER C :	
INSURER D :	
INSURER E :	
INSURER F :	

INSURED
Helix Environmental Planning, Inc.
7578 El Cajon Blvd., Ste. 200
La Mesa, CA 91942

COVERAGES **CERTIFICATE NUMBER:** **REVISION NUMBER: 1**

THIS IS TO CERTIFY THAT THE POLICIES OF INSURANCE LISTED BELOW HAVE BEEN ISSUED TO THE INSURED NAMED ABOVE FOR THE POLICY PERIOD INDICATED. NOTWITHSTANDING ANY REQUIREMENT, TERM OR CONDITION OF ANY CONTRACT OR OTHER DOCUMENT WITH RESPECT TO WHICH THIS CERTIFICATE MAY BE ISSUED OR MAY PERTAIN, THE INSURANCE AFFORDED BY THE POLICIES DESCRIBED HEREIN IS SUBJECT TO ALL THE TERMS, EXCLUSIONS AND CONDITIONS OF SUCH POLICIES. LIMITS SHOWN MAY HAVE BEEN REDUCED BY PAID CLAIMS.

INSR LTR	TYPE OF INSURANCE	ADDL INSD	SUBR WVD	POLICY NUMBER	POLICY EFF (MM/DD/YYYY)	POLICY EXP (MM/DD/YYYY)	LIMITS	
A	X COMMERCIAL GENERAL LIABILITY							
	[ ] CLAIMS-MADE [X] OCCUR	X	X	GPL 311266600	5/24/2025	4/1/2026	EACH OCCURRENCE	$ 1,000,000
	X Limited Cont Liab						DAMAGE TO RENTED PREMISES (Ea occurrence)	$ 100,000
	X Serv Interest						MED EXP (Any one person)	$ 5,000
	GEN'L AGGREGATE LIMIT APPLIES PER:						PERSONAL & ADV INJURY	$ 1,000,000
	[ ] POLICY [X] PRO-JECT [ ] LOC						GENERAL AGGREGATE	$ 2,000,000
	X OTHER: Contractors Pollution						PRODUCTS - COMP/OP AGG	$ 2,000,000
							Ded	$ 0
B	AUTOMOBILE LIABILITY							
	X ANY AUTO						COMBINED SINGLE LIMIT (Ea accident)	$ 1,000,000
	[ ] OWNED AUTOS ONLY [ ] SCHEDULED AUTOS	X	X	BAP311266300	5/24/2025	4/1/2026	BODILY INJURY (Per person)	$
	X HIRED AUTOS ONLY X NON-OWNED AUTOS ONLY						BODILY INJURY (Per accident)	$
	X $1,000 Comp Ded X $1,000 Coll Ded						PROPERTY DAMAGE (Per accident)	$
								$
A	[ ] UMBRELLA LIAB [X] OCCUR						EACH OCCURRENCE	$ 10,000,000
	X EXCESS LIAB [ ] CLAIMS-MADE	X		SXS311266500	5/24/2025	4/1/2026	AGGREGATE	$ 10,000,000
	[ ] DED [X] RETENTION $ 0							$
B	WORKERS COMPENSATION AND EMPLOYERS' LIABILITY Y / N						X PER STATUTE [ ] OTH-ER	
	ANY PROPRIETOR/PARTNER/EXECUTIVE OFFICER/MEMBER EXCLUDED? [ ] (Mandatory in NH)	N / A	X	WC311266400	5/24/2025	4/1/2026	E.L. EACH ACCIDENT	$ 1,000,000
	If yes, describe under DESCRIPTION OF OPERATIONS below						E.L. DISEASE - EA EMPLOYEE	$ 1,000,000
							E.L. DISEASE - POLICY LIMIT	$ 1,000,000

DESCRIPTION OF OPERATIONS / LOCATIONS / VEHICLES (ACORD 101, Additional Remarks Schedule, may be attached if more space is required)
Re: Bridge Channel Revegetation for Replacement of Hamner Avenue Bridge Over Santa Ana River In the City of Norco, Project No. D2-0108

County of Riverside, its Agencies, Districts, Special Districts and Departments, their respective directors, officers, Board of Supervisors, elected and appointed officials, employees, agents, and representatives, City of Norco, its elected and appointed, employees, agents, and representatives are Additional Insureds with respect to General and Auto Liability per the attached endorsements as required by written contract. Insurance is Primary and Non-Contributory. Waiver of Subrogation applies to General Liability, Auto Liability and Workers' Compensation. Umbrella is following form for General Liability, Auto and Workers Compensation. Excess Liability Declarations page is attached. Professional Liability Retroactive Date 10/01/1991
SEE ATTACHED ACORD 101

CERTIFICATE HOLDER

County of Riverside
Transportation Department
Attn: Contracts/Bidding Unit
3525 14th Street
Riverside, CA 92501

CANCELLATION

SHOULD ANY OF THE ABOVE DESCRIBED POLICIES BE CANCELLED BEFORE THE EXPIRATION DATE THEREOF, NOTICE WILL BE DELIVERED IN ACCORDANCE WITH THE POLICY PROVISIONS.

AUTHORIZED REPRESENTATIVE
Cole Hall

© 1988-2015 ACORD CORPORATION. All rights reserved.
The ACORD name and logo are registered marks of ACORD

AGENCY CUSTOMER ID: HELIENV-02 WILSONE

LOC #: 1

ADDITIONAL REMARKS SCHEDULE

AGENCY	License # 0E67768	NAMED INSURED
IOA Insurance Services		Helix Environmental Planning, Inc. 7578 El Cajon Blvd., Ste. 200 La Mesa, CA 91942 San Diego
POLICY NUMBER SEE PAGE 1		
CARRIER SEE PAGE 1	NAIC CODE SEE P 1	EFFECTIVE DATE: SEE PAGE 1

ADDITIONAL REMARKS

THIS ADDITIONAL REMARKS FORM IS A SCHEDULE TO ACORD FORM,

FORM NUMBER: ACORD 25 FORM TITLE: Certificate of Liability Insurance

Description of Operations/Locations/Vehicles:
30 Days Notice of Cancellation with 10 Days Notice for Non-Payment of Premium in accordance with the policy provisions.

© 2008 ACORD CORPORATION. All rights reserved.

The ACORD name and logo are registered marks of ACORD

Additional Insured-Automatic-Owners, Lessees Or Contractors

Coverage Part One-Commercial General Liability
Coverage Part Two-Contractor's Pollution Liability

Policy No.	Eff. Date of Pol.	Exp. Date of Pol.	Eff. Date of End.	Producer	Add'l Prem.	Return Prem.
GPL 3112666-00	05/24/2025	04/01/2026	05/24/2025	11744023	----------	----------

Named Insured and Mailing Address:

HELIX ENVIRONMENTAL PLANNING INC
7578 EL CAJON BLVD
LA MESA, CA 91942

Producer:

ASSUREDPARTNERS OF CALIFORNIA
INSURANCE SERVICES,
9655 GRANITE RIDGE DRIVE # 450
SAN DIEGO, CA 92123

THIS ENDORSEMENT CHANGES THE POLICY. PLEASE READ IT CAREFULLY.

This endorsement modifies insurance provided under the following:

Environmental Services Package Policy

[X] COVERAGE PART ONE-COMMERCIAL GENERAL LIABILITY

[X] COVERAGE PART TWO-CONTRACTOR'S POLLUTION LIABILITY

1. Who is an Insured (Section I.) in the COMMON COVERAGE PROVISIONS is amended to include as an additional insured any person(s) or organization(s) whom you are required to add as an additional insured on this policy under a written contract or written agreement.
2. The insurance provided to the additional insured person(s) or organization(s) applies only to:
   a. "Bodily injury", "property damage" or "personal and advertising injury" under COVERAGE PART ONE-COMMERCIAL GENERAL LIABILITY, COVERAGE A - BODILY INJURY AND PROPERTY DAMAGE LIABILITY and COVERAGE B - PERSONAL AND ADVERTISING INJURY LIABILITY caused, in whole or in part, by:
      (1) Your acts or omissions; or
      (2) The acts or omissions of those acting on your behalf;

      and resulting directly from:
      (a) Your ongoing operations performed for the additional insured, which is the subject of the written contract or written agreement; or
      (b) "Your work" completed as included in the "products-completed operations hazard", performed for the additional insured, which is the subject of the written contract or written agreement; and/or
   b. "Claims" arising out of a "pollution event" under COVERAGE PART TWO - CONTRACTOR'S POLLUTION LIABILITY, caused, in whole or in part, by:
      (1) Your acts or omissions; or
      (2) The acts or omissions of those acting on your behalf,

      and resulting directly from:
      (a) "Covered operations" performed for the additional insured, which is the subject of the written contract or written agreement; or

(b) "Completed operations" of the "covered operations" performed for the additional insured, which is the subject of the written contract or written agreement.

3. However, regardless of the provisions of paragraphs 1. and 2. above, the insurance afforded to such additional insured:

   a. Only applies to the extent permitted by law; and

   b. Will not be broader than that which you are required by the written contract or written agreement to provide to such additional insured.

4. With respect to the insurance afforded to the additional insured under this endorsement, the following is added to **Section III – Limits Of Insurance and Deductible**:

   The most we will pay on behalf of the additional insured is the amount of insurance:

   a. Required by the written contract or written agreement you have entered into with the additional insured; or

   b. Available under the applicable Limits of Insurance shown in the Declarations,

   whichever is less.

   This endorsement shall not increase the applicable Limits of Insurance shown in the Declarations

5. The insurance provided to the additional insured person or organization does not apply to:

   "Bodily injury", "property damage" or "personal and advertising injury" arising out of the rendering or failure to render any professional architectural, engineering or surveying services including:

   (1) The preparing, approving or failing to prepare or approve maps, shop drawings, opinions, reports, surveys, field orders, change orders or drawings and specifications; and

   (2) Supervisory, inspection, architectural or engineering activities.

   This exclusion applies even if the claims against any insured allege negligence or other wrongdoing in the supervision, hiring, employment, training or monitoring of others by that insured, if the "occurrence" which caused the "bodily injury" or "property damage", or the offense which caused the "personal and advertising injury", involved the rendering of or the failure to render any architectural, engineering or surveying services.

6. The additional insured must see to it that:

   a. We are notified as soon as practicable of an "occurrence", offense or "pollution event", as applicable, that may result in a claim;

   b. We receive written notice of a claim or "suit" as soon as practicable; and

   c. A request for defense and indemnity of the claim or "suit" will promptly be brought against any policy issued by another insurer under which the additional insured may be an insured in any capacity. This provision does not apply to insurance on which the additional insured is a Named Insured, if the written contract or written agreement requires that this coverage be primary and non-contributory.

7. For the coverage provided by this endorsement:

   a. The following paragraph is added to Paragraph 8.a. Other Insurance, Conditions (Section V.) in the COMMON COVERAGE PROVISIONS:

      Primary and Noncontributory Insurance

      This Insurance is primary to and will not seek contribution from any other insurance available to an additional insured under this endorsement provided that:

      (1) The additional insured is a Named Insured under such other insurance; and

      (2) You have agreed in a written contract or written agreement that this insurance would be primary and would not seek contribution from any other insurance available to the additional insured.

   b. The following paragraph is added to Paragraph 8.b. Other Insurance, Conditions (Section V.) in the COMMON COVERAGE PROVISIONS:

      This insurance is excess over:

Any of the other insurance, whether primary, excess, contingent or on any other basis, available to an additional insured, in which the additional insured on our policy is also covered as an additional insured on another policy providing coverage for the same "occurrence", offense, claim or "suit". This provision does not apply to any policy in which the additional insured is a Named Insured on such other policy and where our policy is required by written contract or written agreement to provide coverage to the additional insured on a primary and non-contributory basis.

8. This endorsement does not apply to an additional insured which has been added to this policy by an endorsement showing the additional insured in a Schedule of additional insureds, and which endorsement applies specifically to that identified additional insured.

ALL OTHER TERMS AND CONDITIONS OF THE POLICY SHALL APPLY AND REMAIN UNCHANGED.

Cole Howell

Additional Insured

ZURICH

Policy No.	Eff. Date of Pol.	Exp. Date of Pol.	Eff. Date of End.	Producer	Add'l Prem.	Return Prem.
GPL 3112666 00	05/24/2025	04/01/2026	05/24/2025	11744023	--------	---------

Named Insured and Mailing Address:

HELIX ENVIRONMENTAL PLANNING INC

7578 EL CAJON BLVD

LA MESA, CA 91942

Producer:

ASSUREDPARTNERS OF CALIFORNIA INSURANCE SERVICES,

9655 GRANITE RIDGE DRIVE # 450

SAN DIEGO, CA 92123

THIS ENDORSEMENT CHANGES THE POLICY. PLEASE READ IT CAREFULLY.

This endorsement modifies insurance provided under the following:

Environmental Services Package Policy

Commercial General Liability Coverage Part One, Common Coverage Provisions

Solely for the additional insured in the below schedule, the following changes are made:

Name Of Additional Insured Person(s): HA Builder Group LLC but only if you are required to provide additional insured status in a written contract or written agreement executed prior to loss.

A. Section **I – Who Is An Insured** is amended to include as an additional insured any person or organization whom you are required to add as an additional insured under a written contract or written agreement executed by you, but only with respect to liability for "bodily injury", "property damage" or "personal and advertising injury" and subject to the following:

1. If such written contract or written agreement specifically requires that you provide that the person or organization be named as an additional insured under one or both of the following endorsements:

a. The Insurance Services Office (ISO) ISO CG 20 10 (10/01 edition); or

b. The ISO CG 20 37 (10/01 edition),

such person or organization is then an additional insured with respect to such endorsement(s), but only to the extent that "bodily injury", "property damage" or "personal and advertising injury" arises out of:

(1) Your ongoing operations, with respect to Paragraph **1.a.** above; or

(2) "Your work", with respect to Paragraph **1.b.** above,

which is the subject of the written contract or written agreement.

However, solely with respect to this Paragraph **1.**, insurance afforded to such additional insured:

(a) Only applies if the "bodily injury", "property damage" or "personal and advertising injury" offense occurs during the policy period and subsequent to your execution of the written contract or written agreement; and

INTERNAL USE ONLY

(b) Does not apply to "bodily injury" or "property damage" caused by "your work" and included within the "products-completed operations hazard" unless the written contract or written agreement specifically requires that you provide such coverage to such additional insured.

Solely with respect to this Paragraph **(b)**, if the written contract or written agreement provides a minimum time period for providing such coverage, and such minimum time period ends prior to the end of the policy period, this insurance shall not apply to "bodily injury", "property damage" or a "personal and advertising injury" offense which occurs during the policy period and after the end of that minimum time period.

2. If such written contract or written agreement specifically requires that you provide that the person or organization be named as an additional insured under one or both of the following endorsements:

a. The Insurance Services Office (ISO) ISO CG 20 10 (07/04 edition); or

b. The ISO CG 20 37 (07/04 edition),

such person or organization is then an additional insured with respect to such endorsement(s), but only to the extent that "bodily injury", "property damage" or "personal and advertising injury" is caused, in whole or in part, by:

(1) Your acts or omissions; or

(2) The acts or omissions of those acting on your behalf,

in the performance of:

(a) Your ongoing operations, with respect to Paragraph **2.a.** above; or

(b) "Your work" and included in the "products-completed operations hazard", with respect to Paragraph **2.b.** above,

which is the subject of the written contract or written agreement.

However, solely with respect to this Paragraph **2.**, insurance afforded to such additional insured:

(i) Only applies if the "bodily injury", "property damage" or "personal and advertising injury" offense occurs during the policy period and subsequent to your execution of the written contract or written agreement; and

(ii) Does not apply to "bodily injury" or "property damage" caused by "your work" and included within the "products-completed operations hazard" unless the written contract or written agreement specifically requires that you provide such coverage to such additional insured.

Solely with respect to this Paragraph **(ii)**, if the written contract or written agreement provides a minimum time period for providing such coverage, and such minimum time period ends prior to the end of the policy period, this insurance shall not apply to "bodily injury", "property damage" or a "personal and advertising injury" offense which occurs during the policy period and after the end of that minimum time period.

3. If neither Paragraph **1.** nor Paragraph **2.** above apply and such written contract or written agreement requires that you provide that the person or organization be named as an additional insured:

a. Under the ISO CG 20 10 (04/13 edition, any subsequent edition or if no edition date is specified); or

b. With respect to ongoing operations (if no form is specified),

such person or organization is then an additional insured only to the extent that "bodily injury", "property damage" or "personal and advertising injury" is caused, in whole or in part by:

(1) Your acts or omissions; or

(2) The acts or omissions of those acting on your behalf,

in the performance of your ongoing operations, which is the subject of the written contract or written agreement.

However, solely with respect to this Paragraph **3.**, insurance afforded to such additional insured:

(a) Only applies to the extent permitted by law;

INTERNAL USE ONLY

(b) Will not be broader than that which you are required by the written contract or written agreement to provide for such additional insured; and

(c) Only applies if the "bodily injury", "property damage" or "personal and advertising injury" offense occurs during the policy period and subsequent to your execution of the written contract or written agreement.

4. If neither Paragraph **1.** nor Paragraph **2.** above apply and such written contract or written agreement requires that you provide that the person or organization be named as an additional insured:

a. Under the ISO CG 20 37 (04/13 edition, any subsequent edition or if no edition date is specified); or

b. With respect to the "products-completed operations hazard" (if no form is specified),

such person or organization is then an additional insured only to the extent that "bodily injury" or "property damage" is caused, in whole or in part by "your work" and included in the "products-completed operations hazard", which is the subject of the written contract or written agreement.

However, solely with respect to this Paragraph **4.**, insurance afforded to such additional insured:

(1) Only applies to the extent permitted by law;

(2) Will not be broader than that which you are required by the written contract or written agreement to provide for such additional insured;

(3) Only applies if the "bodily injury" or "property damage" occurs during the policy period and subsequent to your execution of the written contract or written agreement; and

(4) Does not apply to "bodily injury" or "property damage" caused by "your work" and included within the "products-completed operations hazard" unless the written contract or written agreement specifically requires that you provide such coverage to such additional insured.

Solely with respect to this Paragraph **(4)**, if the written contract or written agreement provides a minimum time period for providing such coverage, and such minimum time period ends prior to the end of the policy period, this insurance shall not apply to "bodily injury" or "property damage" which occurs during the policy period and after the end of that minimum time period.

B. Solely with respect to the insurance afforded to any additional insured referenced in Section **A.** of this endorsement, the following additional exclusion applies:

This insurance does not apply to "bodily injury", "property damage" or "personal and advertising injury" arising out of the rendering of, or failure to render, any professional architectural, engineering or surveying services including:

1. The preparing, approving or failing to prepare or approve maps, shop drawings, opinions, reports, surveys, field orders, change orders or drawings and specifications; or

2. Supervisory, inspection, architectural or engineering activities.

This exclusion applies even if the claims against any insured allege negligence or other wrongdoing in the supervision, hiring, employment, training or monitoring of others by that insured, if the "occurrence" which caused the "bodily injury" or "property damage", or the offense which caused the "personal and advertising injury", involved the rendering of or the failure to render any professional architectural, engineering or surveying services.

C. Solely with respect to the coverage provided by this endorsement, the following is added to Common Coverage Provisions, Section **IV – Claims Provisions,** Paragraph **2**:

The additional insured must see to it that:

(1) We are notified as soon as practicable of an "occurrence" or offense that may result in a claim;

(2) We receive written notice of a claim or "suit" as soon as practicable; and

(3) A request for defense and indemnity of the claim or "suit" will promptly be brought against any policy issued by another insurer under which the additional insured may be an insured in any capacity. This provision does not apply to insurance on which the additional insured is a Named Insured if the written contract or written agreement requires that this coverage be primary and non-contributory.

D. Solely with respect to the coverage provided by this endorsement:

INTERNAL USE ONLY

1. The following is added to the **Other Insurance** Condition of Section **V – Conditions, Paragraph 8**:

   Primary and Noncontributory insurance

   This insurance is primary to and will not seek contribution from any other insurance available to an additional insured provided that:

   a. The additional insured is a Named Insured under such other insurance; and

   b. You are required by written contract or written agreement that this insurance be primary and not seek contribution from any other insurance available to the additional insured.

2. The following paragraph is added to Paragraph **8.b.** of the **Other Insurance Condition** under Section **V –**:

   This insurance is excess over:

   Any of the other insurance, whether primary, excess, contingent or on any other basis, available to an additional insured, in which the additional insured on our policy is also covered as an additional insured on another policy providing coverage for the same "occurrence", offense, claim or "suit". This provision does not apply to any policy in which the additional insured is a Named Insured on such other policy and where our policy is required by a written contract or written agreement to provide coverage to the additional insured on a primary and non-contributory basis.

E. This endorsement does not apply to an additional insured which has been added to this Coverage Part by an endorsement showing the additional insured in a Schedule of additional insureds, and which endorsement applies specifically to that identified additional insured.

F. Solely with respect to the insurance afforded to an additional insured under this endorsement, the following is added to Section **III – Limits Of Insurance**:

Additional Insured – Automatic – Owners, Lessees Or Contractors Limit

The most we will pay on behalf of the additional insured is the amount of insurance:

1. Required by the written contract or written agreement referenced in Section **A.** of this endorsement; or
2. Available under the applicable Limits of Insurance shown in the Declarations,

whichever is less.

This endorsement shall not increase the applicable Limits of Insurance shown in the Declarations.

All other terms, conditions, provisions and exclusions of this policy remain the same.

Cole Howell

INTERNAL USE ONLY

Waiver of Transfer of Rights of Recovery Against Others – Blanket as Required by Contract

ZURICH®

Policy No.	Eff. Date of Pol.	Exp. Date of Pol.	Eff. Date of End.	Producer	Add'l Prem.	Return Prem.
GPL 3112666-00	05/24/2025	04/01/2026	05/24/2025	11744023	----------	----------

Named Insured and Mailing Address:

HELIX ENVIRONMENTAL PLANNING INC
7578 EL CAJON BLVD
LA MESA, CA 91942

Producer:

ASSUREDPARTNERS OF CALIFORNIA
INSURANCE SERVICES,
9655 GRANITE RIDGE DRIVE # 450
SAN DIEGO, CA 92123

THIS ENDORSEMENT CHANGES THE POLICY. PLEASE READ IT CAREFULLY.

This endorsement modifies insurance provided under the following:

Environmental Services Package Policy

[X] COVERAGE PART ONE – COMMERCIAL GENERAL LIABILITY

[X] COVERAGE PART TWO – CONTRACTOR'S POLLUTION LIABILITY

[X] COVERAGE PART THREE – PROFESSIONAL LIABILITY

In consideration of the payment of premium and the Deductible by you and in reliance upon the statements in the Application made a part hereof, we agree with you, subject to all the terms, exclusions and conditions that with respect to the coverage parts indicated above Conditions (Section V.) of the COMMON COVERAGE PROVISIONS, Condition 14. Subrogation is amended by the addition of the following:

We waive any right of recovery we may have against any person or organization whom you are required to waive your right of subrogation by a written contract or written agreement executed and effective prior to the performance of your services which is the subject of such written contract or written agreement.

ALL OTHER TERMS AND CONDITIONS OF THE POLICY SHALL APPLY AND REMAIN UNCHANGED.

Cole Howell

Designated Construction Project(s) Aggregate Limit

ZURICH®

Coverage Part One – Commercial General Liability

Policy No.	Eff. Date of Pol.	Exp. Date of Pol.	Eff. Date of End.	Producer	Add'l Prem.	Return Prem.
GPL 3112666-00	05/24/2025	04/01/2026	05/24/2025	11744023	----------	----------

Named Insured and Mailing Address:

HELIX ENVIRONMENTAL PLANNING INC
7578 EL CAJON BLVD
LA MESA, CA 91942

Producer:

ASSUREDPARTNERS OF CALIFORNIA
INSURANCE SERVICES,
9655 GRANITE RIDGE DRIVE # 450
SAN DIEGO, CA 92123

THIS ENDORSEMENT CHANGES THE POLICY. PLEASE READ IT CAREFULLY.

This endorsement modifies insurance provided under the following:

Environmental Services Package Policy

In consideration of the payment of premium and the Deductible by you and in reliance upon the statements in the Application made a part hereof, we agree with you, subject to all the terms, exclusions and conditions that the following provisions apply to COVERAGE PART ONE - COMMERCIAL GENERAL LIABILITY only.

Schedule

Designated Construction Project(s): Blanket Where required by written Contract

Total Designated Construction Project(s) Aggregate Limit: $6,000,000

1. For all sums which the insured becomes legally obligated to pay as "damages" caused by "occurrences" under COVERAGE A - BODILY INJURY AND PROPERTY DAMAGE in COVERAGE PART ONE - COMMERCIAL GENERAL LIABILITY and for all medical expenses caused by accidents under COVERAGE C - MEDICAL PAYMENTS in COVERAGE PART ONE - COMMERCIAL GENERAL LIABILITY which can be attributed only to ongoing operations at a single designated construction project shown in the Schedule above:

   a. A separate Designated Construction Project Aggregate Limit applies to each construction project, and that limit is equal to the amount of the Policy Aggregate Limit shown in the Declarations.

   b. The Total Designated Construction Project(s) Aggregate Limit, shown in the Schedule above, is the most we will pay for the sum of all "damages" caused by "occurrences" under COVERAGE A - BODILY INJURY AND PROPERTY DAMAGE in COVERAGE PART ONE - COMMERCIAL GENERAL LIABILITY and for all medical expenses caused by accidents under COVERAGE C - MEDICAL PAYMENTS in COVERAGE PART ONE - COMMERCIAL GENERAL LIABILITY which can be attributed only to ongoing operations at designated construction projects.

   c. The Designated Construction Project(s) Aggregate Limit is the most we will pay for the sum of all "damages" under COVERAGE A - BODILY INJURY AND PROPERTY DAMAGE in COVERAGE PART ONE - COMMERCIAL GENERAL LIABILITY, except "damages" because of "bodily injury" or "property damage" included in the "products-completed operations hazard", and for medical expenses under COVERAGE C - MEDICAL PAYMENTS in COVERAGE PART ONE - COMMERCIAL GENERAL LIABILITY regardless of the number of:

      (1) Insureds;

      (2) "Claims" made or "suits" brought; or

(3) Persons or organizations making "claims" or bringing "suits".

d. Any payments made under COVERAGE A - BODILY INJURY AND PROPERTY DAMAGE in COVERAGE PART ONE - COMMERCIAL GENERAL LIABILITY or "damages" or under COVERAGE C - MEDICAL PAYMENTS in COVERAGE PART ONE - COMMERCIAL GENERAL LIABILITY for medical expenses which can be attributed only to ongoing operations at designated construction projects shall reduce the Designated Construction Project Aggregate Limit for that designated construction project. Such payments shall also reduce the Total Designated Construction Project Aggregate Limit shown in the Schedule above. However such payments shall not reduce the Policy Aggregate Limit shown in the Declarations nor shall they reduce any other Designated Construction Project Aggregate Limit for any other designated construction project shown in the Schedule above.

e. The limits shown in the Declarations for Each Incident, Damage to Premises Rented to You and Medical Expense continue to apply. However, instead of being subject to the Policy Aggregate Limit shown in the Declarations, such limits will be subject to the applicable Designated Construction Project Aggregate Limits.

2. For all sums which the insured becomes legally obligated to pay as "damages" caused by "occurrences" under COVERAGE A - BODILY INJURY AND PROPERTY DAMAGE in COVERAGE PART ONE - COMMERCIAL GENERAL LIABILITY, and for all medical expenses caused by accidents under COVERAGE C - MEDICAL PAYMENTS in COVERAGE PART ONE - COMMERCIAL GENERAL LIABILITY, which cannot be attributed only to ongoing operations at a single designated construction project shown in the Schedule above:

   a. Any payments made under COVERAGE A - BODILY INJURY AND PROPERTY DAMAGE in COVERAGE PART ONE - COMMERCIAL GENERAL LIABILITY or "damages" or under COVERAGE C - MEDICAL PAYMENTS in COVERAGE PART ONE - COMMERCIAL GENERAL LIABILITY for medical expenses shall reduce the amount available under the Policy Aggregate Limit shown in the Declarations; and

   b. Such payments shall not reduce any Designated Construction Project Aggregate Limit or the Total Designated Construction Project Aggregate Limit.

3. When coverage for liability arising out of the "products-completed operations hazard" is provided, any payments for "damages" because of "bodily injury" or "property damage" included in the "products-completed operations hazard" will reduce the Products-Completed Operations Aggregate Limit shown in the declarations and not reduce the Designated Construction Project Aggregate Limit.

4. If the applicable designated construction project has been abandoned, delayed, or abandoned and then restarted, or if the authorized contracting parties deviate from plans, blueprints, designs, specifications or timetables, the project will still be deemed to be the same construction project.

5. The provisions of Limits of Insurance and Deductible (Section III.) in the COMMON COVERAGE PROVISIONS not otherwise modified by this endorsement shall continue to apply as stipulated.

ALL OTHER TERMS AND CONDITIONS OF THE POLICY SHALL APPLY AND REMAIN UNCHANGED.

Cole Howell

Coverage Extension Endorsement

ZURICH®

Policy No.	Eff. Date of Pol.	Exp. Date of Pol.	Eff. Date of End.	Producer No.	Add'l Prem.	Return Prem.
BAP 3112663 - 00	05/24/2025	04/01/2026	05/24/2025	11358000	INCL	

THIS ENDORSEMENT CHANGES THE POLICY. PLEASE READ IT CAREFULLY.

This endorsement modifies insurance provided under the:

Business Auto Coverage Form
Motor Carrier Coverage Form

A. Amended Who Is An Insured

1. The following is added to the **Who Is An Insured** Provision in **Section II – Covered Autos Liability Coverage**:

The following are also "insureds":

a. Any "employee" of yours is an "insured" while using a covered "auto" you don't own, hire or borrow for acts performed within the scope of employment by you. Any "employee" of yours is also an "insured" while operating an "auto" hired or rented under a contract or agreement in an "employee's" name, with your permission, while performing duties related to the conduct of your business.

b. Anyone volunteering services to you is an "insured" while using a covered "auto" you don't own, hire or borrow to transport your clients or other persons in activities necessary to your business.

c. Anyone else who furnishes an "auto" referenced in Paragraphs **A.1.a.** and **A.1.b.** in this endorsement.

d. Where and to the extent permitted by law, any person(s) or organization(s) where required by written contract or written agreement with you executed prior to any "accident", including those person(s) or organization(s) directing your work pursuant to such written contract or written agreement with you, provided the "accident" arises out of operations governed by such contract or agreement and only up to the limits required in the written contract or written agreement, or the Limits of Insurance shown in the Declarations, whichever is less.

2. The following is added to the **Other Insurance** Condition in the Business Auto Coverage Form and the **Other Insurance – Primary and Excess Insurance Provisions Condition** in the Motor Carrier Coverage Form:

Coverage for any person(s) or organization(s), where required by written contract or written agreement with you executed prior to any "accident", will apply on a primary and non-contributory basis and any insurance maintained by the additional "insured" will apply on an excess basis. However, in no event will this coverage extend beyond the terms and conditions of the Coverage Form.

B. Amendment – Supplementary Payments

Paragraphs **a.(2)** and **a.(4)** of the **Coverage Extensions** Provision in **Section II – Covered Autos Liability Coverage** are replaced by the following:

(2) Up to $5,000 for the cost of bail bonds (including bonds for related traffic law violations) required because of an "accident" we cover. We do not have to furnish these bonds.

(4) All reasonable expenses incurred by the "insured" at our request, including actual loss of earnings up to $500 a day because of time off from work.

Includes copyrighted material of Insurance Services Office, Inc., with its permission.

C. Fellow Employee Coverage

The **Fellow Employee** Exclusion contained in **Section II – Covered Autos Liability Coverage** does not apply.

D. Driver Safety Program Liability and Physical Damage Coverage

1. The following is added to the **Racing** Exclusion in **Section II – Covered Autos Liability Coverage**:

This exclusion does not apply to covered "autos" participating in a driver safety program event, such as, but not limited to, auto or truck rodeos and other auto or truck agility demonstrations.

2. The following is added to Paragraph **2.** in the **Exclusions** of **Section III – Physical Damage Coverage** of the Business Auto Coverage Form and Paragraph **2.b.** in the **Exclusions** of **Section IV – Physical Damage Coverage** of the Motor Carrier Coverage Form:

This exclusion does not apply to covered "autos" participating in a driver safety program event, such as, but not limited to, auto or truck rodeos and other auto or truck agility demonstrations.

E. Lease or Loan Gap Coverage

The following is added to the **Coverage** Provision of the **Physical Damage Coverage** Section:

Lease Or Loan Gap Coverage

In the event of a total "loss" to a covered "auto", we will pay any unpaid amount due on the lease or loan for a covered "auto", less:

a. Any amount paid under the **Physical Damage Coverage** Section of the Coverage Form; and

b. Any:

(1) Overdue lease or loan payments at the time of the "loss";

(2) Financial penalties imposed under a lease for excessive use, abnormal wear and tear or high mileage;

(3) Security deposits not returned by the lessor;

(4) Costs for extended warranties, credit life insurance, health, accident or disability insurance purchased with the loan or lease; and

(5) Carry-over balances from previous leases or loans.

F. Towing and Labor

Paragraph **A.2.** of the **Physical Damage Coverage** Section is replaced by the following:

We will pay up to $75 for towing and labor costs incurred each time a covered "auto" of the private passenger type is disabled. However, the labor must be performed at the place of disablement.

G. Extended Glass Coverage

The following is added to Paragraph **A.3.a.** of the **Physical Damage Coverage** Section:

If glass must be replaced, the deductible shown in the Declarations will apply. However, if glass can be repaired and is actually repaired rather than replaced, the deductible will be waived. You have the option of having the glass repaired rather than replaced.

H. Hired Auto Physical Damage – Increased Loss of Use Expenses

The **Coverage Extension** for **Loss Of Use Expenses** in the **Physical Damage Coverage** Section is replaced by the following:

Loss Of Use Expenses

For Hired Auto Physical Damage, we will pay expenses for which an "insured" becomes legally responsible to pay for loss of use of a vehicle rented or hired without a driver under a written rental contract or written rental agreement. We will pay for loss of use expenses if caused by:

Includes copyrighted material of Insurance Services Office, Inc., with its permission.

(1) Other than collision only if the Declarations indicate that Comprehensive Coverage is provided for any covered "auto";

(2) Specified Causes Of Loss only if the Declarations indicate that Specified Causes Of Loss Coverage is provided for any covered "auto"; or

(3) Collision only if the Declarations indicate that Collision Coverage is provided for any covered "auto".

However, the most we will pay for any expenses for loss of use is $100 per day, to a maximum of $3000.

I. Personal Effects Coverage

The following is added to the **Coverage** Provision of the **Physical Damage Coverage** Section:

Personal Effects Coverage

a. We will pay up to $750 for "loss" to personal effects which are:

(1) Personal property owned by an "insured"; and

(2) In or on a covered "auto".

b. Subject to Paragraph **a.** above, the amount to be paid for "loss" to personal effects will be based on the lesser of:

(1) The reasonable cost to replace; or

(2) The actual cash value.

c. The coverage provided in Paragraphs **a.** and **b.** above, only applies in the event of a total theft of a covered "auto". No deductible applies to this coverage. However, we will not pay for "loss" to personal effects of any of the following:

(1) Accounts, bills, currency, deeds, evidence of debt, money, notes, securities, or commercial paper or other documents of value.

(2) Bullion, gold, silver, platinum, or other precious alloys or metals; furs or fur garments; jewelry, watches, precious or semi-precious stones.

(3) Paintings, statuary and other works of art.

(4) Contraband or property in the course of illegal transportation or trade.

(5) Tapes, records, discs or other similar devices used with audio, visual or data electronic equipment.

Any coverage provided by this Provision is excess over any other insurance coverage available for the same "loss".

J. Tapes, Records and Discs Coverage

1. The Exclusion in Paragraph **B.4.a.** of **Section III – Physical Damage Coverage** in the Business Auto Coverage Form and the Exclusion in Paragraph **B.2.c.** of **Section IV – Physical Damage Coverage** in the Motor Carrier Coverage Form does not apply.

2. The following is added to Paragraph **1.a. Comprehensive Coverage** under the **Coverage** Provision of the **Physical Damage Coverage** Section:

We will pay for "loss" to tapes, records, discs or other similar devices used with audio, visual or data electronic equipment. We will pay only if the tapes, records, discs or other similar audio, visual or data electronic devices:

(a) Are the property of an "insured"; and

(b) Are in a covered "auto" at the time of "loss".

The most we will pay for such "loss" to tapes, records, discs or other similar devices is $500. The **Physical Damage Coverage Deductible** Provision does not apply to such "loss".

Includes copyrighted material of Insurance Services Office, Inc., with its permission.

K. Airbag Coverage

The Exclusion in Paragraph **B.3.a.** of **Section III – Physical Damage Coverage** in the Business Auto Coverage Form and the Exclusion in Paragraph **B.4.a.** of **Section IV – Physical Damage Coverage** in the Motor Carrier Coverage Form does not apply to the accidental discharge of an airbag.

L. Two or More Deductibles

The following is added to the **Deductible** Provision of the **Physical Damage Coverage** Section:

If an accident is covered both by this policy or Coverage Form and by another policy or Coverage Form issued to you by us, the following applies for each covered "auto" on a per vehicle basis:

1. If the deductible on this policy or Coverage Form is the smaller (or smallest) deductible, it will be waived; or
2. If the deductible on this policy or Coverage Form is not the smaller (or smallest) deductible, it will be reduced by the amount of the smaller (or smallest) deductible.

M. Physical Damage – Comprehensive Coverage – Deductible

The following is added to the **Deductible** Provision of the **Physical Damage Coverage** Section:

Regardless of the number of covered "autos" damaged or stolen, the maximum deductible that will be applied to Comprehensive Coverage for all "loss" from any one cause is $5,000 or the deductible shown in the Declarations, whichever is greater.

N. Temporary Substitute Autos – Physical Damage

1. The following is added to **Section I – Covered Autos**:

   Temporary Substitute Autos – Physical Damage

   If Physical Damage Coverage is provided by this Coverage Form on your owned covered "autos", the following types of vehicles are also covered "autos" for Physical Damage Coverage:

   Any "auto" you do not own when used with the permission of its owner as a temporary substitute for a covered "auto" you do own but is out of service because of its:

   1. Breakdown;
   2. Repair;
   3. Servicing;
   4. "Loss"; or
   5. Destruction.

2. The following is added to the Paragraph **A. Coverage** Provision of the **Physical Damage Coverage** Section:

   Temporary Substitute Autos – Physical Damage

   We will pay the owner for "loss" to the temporary substitute "auto" unless the "loss" results from fraudulent acts or omissions on your part. If we make any payment to the owner, we will obtain the owner's rights against any other party.

   The deductible for the temporary substitute "auto" will be the same as the deductible for the covered "auto" it replaces.

O. Amended Duties In The Event Of Accident, Claim, Suit Or Loss

Paragraph **a.** of the **Duties In The Event Of Accident, Claim, Suit Or Loss** Condition is replaced by the following:

a. In the event of "accident", claim, "suit" or "loss", you must give us or our authorized representative prompt notice of the "accident", claim, "suit" or "loss". However, these duties only apply when the "accident", claim, "suit" or "loss" is known to you (if you are an individual), a partner (if you are a partnership), a member (if you are a limited liability company) or an executive officer or insurance manager (if you are a corporation). The failure of any

Includes copyrighted material of Insurance Services Office, Inc., with its permission.

agent, servant or employee of the "insured" to notify us of any "accident", claim, "suit" or "loss" shall not invalidate the insurance afforded by this policy.

Include, as soon as practicable:

(1) How, when and where the "accident" or "loss" occurred and if a claim is made or "suit" is brought, written notice of the claim or "suit" including, but not limited to, the date and details of such claim or "suit";

(2) The "insured's" name and address; and

(3) To the extent possible, the names and addresses of any injured persons and witnesses.

If you report an "accident", claim, "suit" or "loss" to another insurer when you should have reported to us, your failure to report to us will not be seen as a violation of these amended duties provided you give us notice as soon as practicable after the fact of the delay becomes known to you.

P. Waiver of Transfer Of Rights Of Recovery Against Others To Us

The following is added to the **Transfer Of Rights Of Recovery Against Others To Us** Condition:

This Condition does not apply to the extent required of you by a written contract, executed prior to any "accident" or "loss", provided that the "accident" or "loss" arises out of operations contemplated by such contract. This waiver only applies to the person or organization designated in the contract.

Q. Employee Hired Autos – Physical Damage

Paragraph **b.** of the **Other Insurance** Condition in the Business Auto Coverage Form and Paragraph **f.** of the **Other Insurance – Primary and Excess Insurance Provisions** Condition in the Motor Carrier Coverage Form are replaced by the following:

For Hired Auto Physical Damage Coverage, the following are deemed to be covered "autos" you own:

(1) Any covered "auto" you lease, hire, rent or borrow; and

(2) Any covered "auto" hired or rented under a written contract or written agreement entered into by an "employee" or elected or appointed official with your permission while being operated within the course and scope of that "employee's" employment by you or that elected or appointed official's duties as respect their obligations to you.

However, any "auto" that is leased, hired, rented or borrowed with a driver is not a covered "auto".

R. Unintentional Failure to Disclose Hazards

The following is added to the **Concealment, Misrepresentation Or Fraud** Condition:

However, we will not deny coverage under this Coverage Form if you unintentionally:

(1) Fail to disclose any hazards existing at the inception date of this Coverage Form; or

(2) Make an error, omission, improper description of "autos" or other misstatement of information.

You must notify us as soon as possible after the discovery of any hazards or any other information that was not provided to us prior to the acceptance of this policy.

S. Hired Auto – World Wide Coverage

Paragraph **7a.(5)** of the **Policy Period, Coverage Territory** Condition is replaced by the following:

(5) Anywhere in the world if a covered "auto" is leased, hired, rented or borrowed for a period of 60 days or less,

T. Bodily Injury Redefined

The definition of "bodily injury" in the **Definitions** Section is replaced by the following:

"Bodily injury" means bodily injury, sickness or disease, sustained by a person including death or mental anguish, resulting from any of these at any time. Mental anguish means any type of mental or emotional illness or disease.

Includes copyrighted material of Insurance Services Office, Inc., with its permission.

U. Expected Or Intended Injury

The **Expected Or Intended Injury** Exclusion in Paragraph **B. Exclusions** under **Section II – Covered Auto Liability Coverage** is replaced by the following:

Expected Or Intended Injury

"Bodily injury" or "property damage" expected or intended from the standpoint of the "insured". This exclusion does not apply to "bodily injury" or "property damage" resulting from the use of reasonable force to protect persons or property.

V. Physical Damage – Additional Temporary Transportation Expense Coverage

Paragraph **A.4.a.** of **Section III – Physical Damage Coverage** is replaced by the following:

4. Coverage Extensions

a. Transportation Expenses

We will pay up to $50 per day to a maximum of $1,000 for temporary transportation expense incurred by you because of the total theft of a covered "auto" of the private passenger type. We will pay only for those covered "autos" for which you carry either Comprehensive or Specified Causes of Loss Coverage. We will pay for temporary transportation expenses incurred during the period beginning 48 hours after the theft and ending, regardless of the policy's expiration, when the covered "auto" is returned to use or we pay for its "loss".

W. Replacement of a Private Passenger Auto with a Hybrid or Alternative Fuel Source Auto

The following is added to Paragraph **A. Coverage** of the **Physical Damage Coverage** Section:

In the event of a total "loss" to a covered "auto" of the private passenger type that is replaced with a hybrid "auto" or "auto" powered by an alternative fuel source of the private passenger type, we will pay an additional 10% of the cost of the replacement "auto", excluding tax, title, license, other fees and any aftermarket vehicle upgrades, up to a maximum of $2500. The covered "auto" must be replaced by a hybrid "auto" or an "auto" powered by an alternative fuel source within 60 calendar days of the payment of the "loss" and evidenced by a bill of sale or new vehicle lease agreement.

To qualify as a hybrid "auto", the "auto" must be powered by a conventional gasoline engine and another source of propulsion power. The other source of propulsion power must be electric, hydrogen, propane, solar or natural gas, either compressed or liquefied. To qualify as an "auto" powered by an alternative fuel source, the "auto" must be powered by a source of propulsion power other than a conventional gasoline engine. An "auto" solely propelled by biofuel, gasoline or diesel fuel or any blend thereof is not an "auto" powered by an alternative fuel source.

X. Return of Stolen Automobile

The following is added to the **Coverage Extension** Provision of the **Physical Damage Coverage** Section:

If a covered "auto" is stolen and recovered, we will pay the cost of transport to return the "auto" to you. We will pay only for those covered "autos" for which you carry either Comprehensive or Specified Causes of Loss Coverage.

All other terms, conditions, provisions and exclusions of this policy remain the same.

Cole Howell

Includes copyrighted material of Insurance Services Office, Inc., with its permission.

WORKERS' COMPENSATION AND EMPLOYERS' LIABILITY INSURANCE POLICY

WC 04 03 06 (Ed. 4 84)

WAIVER OF OUR RIGHT TO RECOVER FROM OTHERS ENDORSEMENT—CALIFORNIA

This endorsement changes the policy to which it is attached effective on the inception date of the policy unless a different date is indicated below.

(The following "attaching clause" need be completed only when this endorsement is issued subsequent to preparation of the policy.)

This endorsement, effective on 05/24/2025 (DATE) at 12:01 A.M. standard time, forms a part of

Policy No. WC 3112664 - 00 Endorsement No.

of the Zurich American Insurance Company (NAME OF INSURANCE COMPANY)

issued to Helix Environmental Planning, Inc

Premium (if any) $

Cole Howell

Authorized Representative

We have the right to recover our payments from anyone liable for an injury covered by this policy. We will not enforce our right against the person or organization named in the Schedule. (This agreement applies only to the extent that you perform work under a written contract that requires you to obtain this agreement from us.)

You must maintain payroll records accurately segregating the remuneration of your employees while engaged in the work described in the Schedule.

The additional premium for this endorsement shall be % of the California workers' compensation premium otherwise due on such remuneration

Schedule

Person or Organization	Job Description
ALL PERSONS AND/OR ORGANIZATIONS THAT ARE REQUIRED BY WRITTEN CONTRACT OR AGREEMENT WITH THE INSURED, EXECUTED PRIOR TO THE ACCIDENT OR LOSS, THAT WAIVER OF SUBROGATION BE PROVIDED UNDER THIS POLICY FOR WORK PERFORMED BY YOU FOR THAT PERSON AND/OR ORGANIZATION.	

Straight Excess Liability Policy
Declarations

ZURICH®

STEADFAST INSURANCE COMPANY

Policy Number: **SXS 3112665-00** **Renewal of Number:** - - - - -

1. **Named Insured:** **HELIX ENVIRONMENTAL PLANNING INC** **Producer:** **ASSUREDPARTNERS OF CALIFORNIA INSURANCE SERVICES,**

2. **Mailing Address:** **7578 EL CAJON BLVD LA MESA, CA 91942** **9655 GRANITE RIDGE DRIVE # 450 SAN DIEGO, CA 92123**

3. **Policy Period:** FROM: **05/24/2025** TO: **04/01/2026**
at 12:01 A.M. Standard Time at the address of the Named Insured.

4. **Limits Of Insurance:**

A.	$10,000,000	Occurrence
B.	$10,000,000	Other Aggregate
C.	$10,000,000	Products/Completed Operations Aggregate

5. **Policy Premium:**
Advance Premium _____
Policy Minimum Earned Premium _____

6. **Underlying Insurance:** **See Attached Schedule Of Underlying Insurance**

7. **Endorsements Attached:** **See Attached Schedule Of Forms And Endorsements**

Schedule of Underlying Insurance

ZURICH®

Policy No.	Eff. Date of Pol.	Exp. Date of Pol.	Eff. Date of End.	Producer	Add'l Prem.	Return Prem.
SXS 3112665-00	05/24/2025	04/01/2026	05/24/2025	11744023	----------	----------

Named Insured and Mailing Address:

HELIX ENVIRONMENTAL PLANNING INC
7578 EL CAJON BLVD
LA MESA, CA 91942

Producer:

ASSUREDPARTNERS OF CALIFORNIA
INSURANCE SERVICES,
9655 GRANITE RIDGE DRIVE # 450
SAN DIEGO, CA 92123

Company, Policy No. and Term	Coverage	Applicable Limits	
A. Company: Steadfast Insurance Company	Commercial General Liability	$2,000,000	Premises - Each Occurrence
Policy No: GPL 3112666-00	Environmental Services Package	$2,000,000	Products / Completed Ops - Each Occurrence
Term: 05/24/2025 to 04/01/2026		$4,000,000	Products / Completed Operations Aggregate
		$4,000,000	General Aggregate Per Location /Per Project Annual Aggregate $4,000,000
		$2,000,000	Personal Injury/ Advertising Injury

Company, Policy No. and Term	Coverage	Applicable Limits	
B. Company: Zurich American Insurance Company	Commercial Auto Liability	$1,000,000	Combined Single Limit
Policy No: BAP 31126630-00	Business Automobile Policy		
Term: 05/24/2025 to 04/01/2026			

Company, Policy No. and Term	Coverage	Applicable Limits	
C. Company: Zurich American Insurance Company	Employers Liability	$1,000,000	Bodily Injury By Accident - Each Accident

Policy No:	WC 3112664-00	Workers Compensation Policy	$1,000,000	Bodily Injury By Disease - Each Employee
Term:	05/24/2025 to 04/01/2026		$1,000,000	Bodily Injury By Disease - Policy Limit

Extended Schedule of Underlying Insurance

ZURICH®

Policy No.	Eff. Date of Pol.	Exp. Date of Pol.	Eff. Date of End.	Producer	Add'l Prem.	Return Prem.
SXS 3112665-00	05/24/2025	04/01/2026	05/24/2025	11744023	----------	----------

Named Insured and Mailing Address:

HELIX ENVIRONMENTAL PLANNING INC
7578 EL CAJON BLVD
LA MESA, CA 91942

Producer:

ASSUREDPARTNERS OF CALIFORNIA
INSURANCE SERVICES,
9655 GRANITE RIDGE DRIVE # 450
SAN DIEGO, CA 92123

Company, Policy No. and Term	Coverage	Applicable Limits	
Company: Steadfast Insurance Company	Professional Liability	$2,000,000	Each Accident
Policy No: GPL 3112666-00	Environmental Services Package	$4,000,000	Aggregate
Term: 05/24/2025 to 04/01/2026			

Company, Policy No. and Term	Coverage	Applicable Limits	
Company: Steadfast Insurance Company	Pollution Liability	$2,000,000	Each Incident
Policy No: GPL 3112666-00	Environmental Services Package	$4,000,000	Policy Aggregate
Term: 05/24/2025 to 04/01/2026		$4,000,000	Products / Completed Operations Aggregate

Schedule of Forms and Endorsements

ZURICH®

Policy No.	Eff. Date of Pol.	Exp. Date of Pol.	Eff. Date of End.	Producer	Add'l Prem.	Return Prem.
SXS 3112665-00	05/24/2025	04/01/2026	05/24/2025	11744023	----------	----------

Named Insured and Mailing Address:

HELIX ENVIRONMENTAL PLANNING INC
7578 EL CAJON BLVD
LA MESA, CA 91942

Producer:

ASSUREDPARTNERS OF CALIFORNIA
INSURANCE SERVICES,
9655 GRANITE RIDGE DRIVE # 450
SAN DIEGO, CA 92123

Form Name	Form Number	Edition Date	Endorsement No.
Disclosure of Important Information Relating to Terrorism Risk Insurance Act	U-GU-630-E CW	(01/20)	
Straight Excess Liability Policy Declarations	STF-SXS-D-100-A CW	(11/11)	
Schedule of Underlying Insurance	U-SXS-101-A CW	(09/11)	
Extended Schedule of Underlying Insurance	U-SXS-102-A CW	(09/11)	
Straight Excess Liability Policy Jacket	STF-SXS-104-A CW	(12/15)	
Straight Excess Liability Policy	U-SXS-100-A CW	(09/11)	
Certified Act of Terrorism Retained Amount Provisions	U-SXS-130-B CW	(01/15)	01
Environmental Contractors Amendatory Endorsement	U-SXS-163-A CW	(03/21)	
Service of Suit Clause	STF-EXS-103-A CW	(10/01)	
California Cancellation and Nonrenewal	U-EXS-178-B CA	(04/11)	
Sanctions Exclusion Endorsement	U-GU-1191-A CW	(03/15)	
Revised Definition of Spouse Endorsement	U-GU-1223-B CA	(09/16)	02
Cap on Losses From Certified Acts of Terrorism	U-GU-767-B CW	(01/15)	

Princeton Excess and Surplus Lines Insurance Company (Delaware)	02/09/2006
ProAssurance Specialty Insurance Company (Vermont) (Name changed from Noetic Specialty Insurance Company (Vermont) effective 12/31/2021) (Domicile changed from Illinois to Vermont effective 01/18/2011) (Name changed from Coregis Indemnity Company effective 11/07/2001)	09/01/1995
Professional Security Insurance Company (Arizona)	06/03/2022
Protective Specialty Insurance Company (Indiana)	06/01/2010

Back to Top

Q - Z

Insurer	Date Approved
QBE Europe SA/NV (Belgium)	06/03/2022
QBE Specialty Insurance Company (North Dakota)	08/01/2003
QBE UK Limited (U.K.) (Name changed from QBE Insurance (Europe) Limited effective 12/31/2018) (Name changed from QBE International Insurance Limited effective 09/30/2005)	01/06/1999
Republic-Vanguard Insurance Company (Arizona)	03/18/2022
Richmond National Insurance Company (New Hampshire)	11/08/2023
Scottsdale Insurance Company (Ohio)	06/30/1995
Seneca Specialty Insurance Company (Delaware) (Domicile changed from Arizona to Delaware, effective 11/25/2014)	02/02/2004
Shelter Reinsurance Company (Missouri)	10/18/2007
Shield Indemnity Incorporated (Ohio)	04/10/2025
Sierra Specialty Insurance Company (Texas)	01/09/2025
SiriusPoint International Insurance Corporation (Sweden) (Name changed from Sirius International Insurance Corporation effective 06/07/2021)	02/08/1999
SiriusPoint Specialty Insurance Corporation (New Hampshire)	04/29/2024
Spinnaker Specialty Insurance Company (Texas)	06/14/2023
St. Paul Surplus Lines Insurance Company (Delaware)	07/06/1995
Starr Surplus Lines Insurance Company (Texas) (Domicile changed from Illinois to Texas effective 01/01/2018)	11/16/2010
StarStone Specialty Insurance Company (Delaware) (Name changed from Torus Specialty Insurance Company effective 09/21/2015) (Name changed from Praetorian Specialty Insurance Company effective 03/02/2009) (Name changed from Alea North America Specialty Insurance Company effective 10/02/2006)	12/22/2004
Steadfast Insurance Company (Illinois) (Domicile changed from Delaware to Illinois effective 12/31/2018)	07/18/1995
Summit Specialty Insurance Company (Nebraska)	08/15/2023

CALIFORNIA DEPARTMENT OF INSURANCE

- Company Profile
  - Company Search
  - Company Search Results
  - Company Information
  - Old Company Names
  - Agent for Service
  - Reference Information
  - NAIC Group List
  - Lines of Business
  - Workers' Compensation Complaint and Request for Action/Appeals Contact Information
- Financial Statements PDF's
  - Annual Statements
  - Quarterly Statements
- Company Complaint
  - Company Performance & Comparison Data
  - Company Enforcement Action
  - Composite Complaints Studies
- Additional Info
  - Find A Company Representative In Your Area
  - View Financial Disclaimer

COMPANY PROFILE

Company Information

ZURICH AMERICAN INSURANCE COMPANY

1299 ZURICH WAY
SCHAUMBURG, IL 60196
800-936-5873

Old Company Names **Effective Date**

Agent For Service

Melissa DeKoven
2710 Gateway Oaks Drive, Suite 150N
Sacramento CA 95833-3505

Reference Information

NAIC #:	16535
California Company ID #:	4581-5
Date Authorized in California:	01/01/1999
License Status:	UNLIMITED-NORMAL
Company Type:	Property & Casualty
State of Domicile:	NEW YORK

back to top

NAIC Group List

NAIC Group #: 0212 ZURICH INS GRP

Lines Of Business

The company is authorized to transact business within these lines of insurance.
For an explanation of any of these terms, please refer to the glossary.

AIRCRAFT
AUTOMOBILE
BOILER AND MACHINERY
BURGLARY
COMMON CARRIER LIABILITY
CREDIT
DISABILITY
FIRE
LIABILITY
MARINE
MISCELLANEOUS
PLATE GLASS
SPRINKLER
SURETY
TEAM AND VEHICLE
WORKERS' COMPENSATION

Bid

Date: 6/3/2025

To: County of Riverside, hereafter called "County";

Bidder: HELIX Environmental Planning, Inc.
(hereafter called "Contractor")

The undersigned, Contractor, having carefully examined the site and the Contract Documents for the construction of **Bridge Channel Revegetation for Replacement of Hamner Avenue Bridge Over Santa Ana River, In the City of Norco, Project No. D2-0108, Federal Project No. BRLS 5956 (284)** hereby proposes to construct the work in accordance with the Contract Documents, including **Addenda Number(s)** 1, 2, 3, 4, 5, 6 (Fill in addenda numbers if addenda have been issued.) for the amount stated in this Bid.

By submitting this Bid, Contractor agrees with County:

1. That unless withdrawn in person by Contractor or some person authorized in writing by Contractor (not by telephone or facsimile) before the time specified in the Notice Inviting Bids for the public opening of bids, this Bid constitutes an irrevocable offer for 90 calendar days after that date.

2. County has the right to reject any or all Bids and to waive any irregularities or informalities contained in a Bid.

3. To execute the Contract and deliver the Performance Bond, Payment Bond and Insurance Certificate with endorsements, that comply with the requirements set forth in the Instruction to Bidders and General Conditions, within ten (10) business days of the date of the Notice of Acceptance of Bid and Intent to Award as issued by the County.

4. That the contract shall be awarded upon a resolution or minute order to that effect duly adopted by the governing body of County; and that execution of the Contract shall constitute a written memorial thereof.

5. To submit to the County such information as County may require determining whether a particular Bid is the lowest responsible bid submitted.

6. That the accompanying Bid Bond, certified check or cashier's check is in an amount not less than 10% of the total bid submitted and constitutes a guarantee that if awarded the contract, Contractor will execute the Contract and deliver the required bonds within ten (10) business days after notice of award. If Contractor fails to execute and deliver said documents, the bond or check is to be charged with the costs of the resultant damages to the County, including but not limited to: publication costs, the difference in money between the amount bid and the amount in excess of the bid which it costs County to do or cause to be done for the work involved, lease and rental costs, additional salaries and overhead, increased interest and costs of funding the project, attorney expense, additional engineering and architectural expense and cost of maintaining or constructing alternate facilities occasioned by the failure to execute and deliver said documents.

7. By signing this Bid the Contractor certifies that the representations made therein are made under penalty of perjury.

Bridge Channel Revegetation for
Replacement of Hamner Avenue Bridge Over Santa Ana River
In the City of Norco
Project No. D2-0108
Federal Project No. BRLS 5956 (284)

REVISED PROPOSAL

ITEM No.	ITEM CODE	ITEM	UNIT	ESTIMATED QUANTITY	ITEM PRICE (IN FIGURES)	TOTAL (IN FIGURES)
BASE BID SCHEDULE						
1	066102	DUST ABATEMENT	LS	1	$6,045.41	$6,045.41
2	100100	DEVELOP WATER SUPPLY	LS	1	$323,888.42	$323,888.42
3	120100	TRAFFIC CONTROL SYSTEM [IF NECESSARY]	LS	1	$ 4,335.71	$ 4,335.71
4	160110	TEMPORARY HIGH-VISIBILITY FENCE [TYPE ESA]	LF	5,400	$ 7.49/LF	$ 40,451.28
5	170103	CLEARING AND GRUBBING	LS	1	$ 46,331.87	$ 46,331.87
6	000001	ITEM DELETED PER ADDENDUM No. 6	---	----------	$ ----------	$ ----------
7	032001	PLANTS PROCUREMENT AND INSTALLATION [1-GALLON]	EA	741	$ 100.77/EA	$ 74,671.45
8	032002	PLANTS PROCUREMENT AND INSTALLATION [TREEPOT 4 PLANTING]	EA	118	$ 64.51/EA	$ 7,612.34
9	032003	PLANTS PROCUREMENT AND INSTALLATION [TREEBAND PLANTING]	EA	480	$ 99.10/EA	$ 47,565.76
10	032004	PLANTS PROCUREMENT AND INSTALLATION [STANDARD SIZE CUTTING]	EA	272	$ 63.91/EA	$ 17,384.53
11	032005	PLANTS PROCUREMENT AND INSTALLATION [LARGE SIZE CUTTING]	EA	284	$ 70.58/EA	$ 20,044.59
12	204099	PLANT ESTABLISHMENT WORK [5 YEAR MAINTENANCE /ESTABLISHMENT]	LS	1	$ 745,383.49	$ 745,383.49
13	210430	HYDROSEEDING	ACRE	6	$ 14,826.21/ACRE	$ 88,957.28
14	038201	RESTORATION SIGNAGE	EA	4	$ 1,404.12/EA	$ 5,616.49
15	999990	MOBILIZATION [INCLUDES DEMOBILIZATION AND FINAL CLEANUP]	LS	1	$ 38,728.16	$ 38,728.16
16	037001	DRAINAGE FACILITY CONSTRUCTION	LS	1	$ 102,881.35	$ 102,881.35

PROJECT TOTAL: ITEMS 1 - 16 One million five hundred sixty-nine thousand eight hundred and ninety-eight $1,569,898.12
dollars and twelve cents "WORDS"

Bidder Data and Signature

Name of Bidder: HELIX Environmental Planning, Inc.

Type of organization: S Corporation

Person(s) authorized to sign for Bidder: Justin Fischbeck, Chief Operations Officer

Shelby Howard, Chief Executive Officer, President

Kristin Olszak, Chief Financial Officer, Secretary, Treasurer

Note:
If Bidder is a **Corporation**, state legal name of Corporation and also names of the president, vice-president, secretary, treasurer and manager thereof.
If Bidder is a **Co-Partnership**, state true name of firm and also names of all individual co-partners composing firm.
If Bidder is a sole proprietorship or an **Individual**, state first and last name(s) in full.
If Bid is signed by an agent other than an owner, partner or corporate officer, Bid shall be accompanied by a power-of-attorney.

Business Street Address: 7578 El Cajon Blvd.
(Please include business address even if P.O. Box is used.)

Business City, State, Zip Code: La Mesa, CA 91942

P.O. Box- Number: N/A

P.O. Box- City, State, Zip Code: N/A

Phone: (619) 462-1515

Facsimile: (619) 462-0552

E-mail: JustinF@Helixepi.com

Contractor's license number: 796474

License Classification(s): A and C-27

Expiration date: 11/30/26

Department of Industrial Relations Registration Number: 1000015953

Bidder Data and Signature (continued)

Accompanying this Bid is a certified check, cashier check or bid bond in an amount equal to at least ten (10) percent of the total bid for:

Bridge Channel Revegetation for
Replacement of Hamner Avenue Bridge Over Santa Ana River
In the City of Norco
Project No. D2-0108
Federal Project No. BRLS 5956 (284)

By my signature on this Bid, I certify, under penalty of perjury under the laws of the State of California, that all the information on this form is true and correct.

By my signature on this Bid, I certify, under penalty of perjury under the laws of the State of California, that the foregoing Statements and Questionnaire are true and correct and that the Bidder has complied with the requirements of Section 8103 of the Fair Employment and Housing Commission regulations (Chapter 5, Title 2 of the California Administrative Code).

By my signature on this Bid, I certify, under penalty of perjury under the laws of the State of California and the United States of America, that the Title 23 United States Code, Section 112 Non-Collusion Affidavit and Title 49 code of Federal Regulations, part 29 Debarment and Suspension Certification, and Disclosure of Lobbying Activities are true and correct.

IN WITNESS WHERE OF Bidder/Contractor executed this Bid as of the date set forth on page **B1** of this Bid.

Signature: _____

Name (printed): Justin Fischbeck

Title: Chief Operations Officer

"Contractor"

Subcontractor List

Bidder/Contractor submits the following complete list of each Subcontractor who will perform work, labor or render service in or about the construction in an amount in excess of 1/2 of 1% of the total bid or $10,000 whichever is greater.

Check box on right side of row if any construction item, for the listed Subcontractor, is partial work. If partial work is to be performed within a certain construction item or trade, the Bidder/Contractor shall specify the portion(s) of the work to be performed by the different subcontractors or Bidder/Contractor will be subject to provisions of Public Contract Code Section 4106.

Name of Bidder (Prime/General Contractor): HELIX Environmental Planning, Inc.

	Subcontractor Name	License Number	DIR Registration Number	Business Address (City, State)	Construction Item(s) [Item Number and Description]	Check if Partial Work
1.	American Hydroseed	888164	1000397799	41856 Ivy St., Ste 109, Murrieta, CA 92562	13: Hydroseeding	☒
2.	Bancroft Construction Services	1068621	1000577841	7486 La Jolla Blvd., Ste. 176, La Jolla, CA 92037	02: Develop Water Suppy	☒
3.	Guills, Inc.	893464	1000022957	313 E. Orange Grove Blvd., Pasadena, CA 91104	16: Drainage Facility Construction	☒
4.	Wildscape Restoration, Inc.	890771	1000004013	1547 Los Angeles Ave., Ventura, CA 93004	Please see attachment	☒
5.						☐
6.						☐

Additional Subcontractor List(s) may be attached to the Bid.
(A copy of this form may be attached with additional Subcontractor information.)

Percent of work to be performed by Subcontractors: 15.1 %

Note: A minimum of 50% of the work is required to be performed by the prime/general Contractor.

HELIX Environmental Planning

PRIME CONTRACTOR

B5 SUBCONTACTOR LIST - CONTINUED

Project	County of Riverside Transportation Department Specifications and Contract Documents for the Construction of Bridge Channel Revegetation for Replacement of Hamner Avenue Bridge Over Santa Ana River In the City of Norco, Project No. D2-0108, Federal Project No. BRLS 5956 (284)
HELIX Project Manager &	Andrew Laleian, Construction Project Manager
Authorized Representative	Justin Fischbeck, Chief Operations Officer

	Subcontractor Name	**Construction Item(s) [Item Number and Description]**
4.	Wildscape Restoration, Inc.	07: Plants, Procurement and Installation [1-gallon] 08: Plants, Procurement and Installation [Treepot 4 Planting] 09: Plants, Procurement and Installation [Treeband Planting] 10: Plants, Procurement and Installation [Standard Size Cuttings] 11: Plants, Procurement and Installation [Large Size Cuttings]

Non-Collusion Declaration

To be executed by bidder and submitted with bid.
(Title 23 United States Code Section 112 and Public Contract Code Section 7106)

The undersigned declares:

I am the Chief Operations Officer (**Title**) of HELIX Environmental Planning, Inc. (**Company**), the party making the foregoing bid.

The bid is not made in the interest of, or on behalf of, any undisclosed person, partnership, company, association, organization, or corporation. The bid is genuine and not collusive or sham. The bidder has not directly or indirectly induced or solicited any other bidder to put in a false or sham bid. The bidder has not directly or indirectly colluded, conspired, connived, or agreed with any bidder or anyone else to put in a sham bid, or that anyone shall refrain from bidding. The bidder has not in any manner, directly or indirectly, sought by agreement, communication, or conference with anyone to fix the bid price of the bidder or any other bidder, or to fix any overhead, profit, or cost element of the bid price, or of that of any other bidder.

All statements contained in the bid are true. The bidder has not, directly or indirectly, submitted his or her bid price of any breakdown thereof, or the contents thereof, or divulged information or data relative thereto, to any corporation, partnership, company, association, organization, bid depository, or to any member or agent thereof to effectuate a collusive or sham bid, and has not paid, and will not pay, any person or entity for such purpose.

Any person executing this declaration on behalf of a bidder that is a corporation, partnership, joint venture, limited liability company, limited liability partnership, or any other entity, hereby represents that he or she has full power to execute, and does execute, this declaration on behalf of the bidder.

I declare under penalty of perjury under the applicable laws that the foregoing is true and correct and that this declaration is executed on

April (**Month**) _____ (**Day**) of 2025 (**Year**),

at La Mesa (**City**), California (**State**).

Signature of Declarant: _____

Printed name of Declarant: Justin Fischbeck

Name of Bidder (Company): HELIX Environmental Planning, Inc.

Title or Office: Chief Operations Officer

Note: Notarization of signature required.
☑ Check box if attachment is included.

ACKNOWLEDGMENT

A notary public or other officer completing this certificate verifies only the identity of the individual who signed the document to which this certificate is attached, and not the truthfulness, accuracy, or validity of that document.

State of California
County of San Diego)

On 4/8/25 before me, Karla Liggins, Notary Public
(insert name and title of the officer)

personally appeared Justin Fischbeck,
who proved to me on the basis of satisfactory evidence to be the person(s) whose name(s) is/are subscribed to the within instrument and acknowledged to me that he/she/they executed the same in his/her/their authorized capacity(ies), and that by his/her/their signature(s) on the instrument the person(s), or the entity upon behalf of which the person(s) acted, executed the instrument.

I certify under PENALTY OF PERJURY under the laws of the State of California that the foregoing paragraph is true and correct.

WITNESS my hand and official seal.

KARLA LIGGINS
Notary Public - California
San Diego County
Commission # 2483874
My Comm. Expires Mar 15. 2028

Signature _____ **(Seal)**

Iran Contracting Act

(Public Contract Code sections 2200-2208)

Prior to bidding on, submitting a proposal or executing a contract or renewal for a County of Riverside contract for goods or services of **$1,000,000 or more**, a Contractor must either:

a) Certify it is not on the current list of persons engaged in investment activities in Iran created by the California Department of General Services ("DGS") pursuant to Public Contract Code section 2203(b) and is not a financial institution extending twenty million dollars ($20,000,000) or more in credit to another person, for 45 days or more, if that other person will use the credit to provide goods or services in the energy sector in Iran and is identified on the current list of persons engaged in investment activities in Iran created by DGS; or

b) Demonstrate it has been exempted from the certification requirement for that solicitation or contract pursuant to Public Contract Code section 2203(c) or (d).

To comply with this requirement, please insert your Contractor or financial institution name and Federal ID Number (if available) and complete one of the options below. Please note: California law establishes penalties for providing false certifications, including civil penalties equal to the greater of $250,000 or twice the amount of the contract for which the false certification was made; contract termination; and three-year ineligibility to bid on contracts. (Public Contract Code section 2205.)

Option #1 – Certification

I, the official named below, certify I am duly authorized to execute this certification on behalf of the vendor/financial institution identified below, and the vendor/financial institution identified below is **not** on the current list of persons engaged in investment activities in Iran created by DGS and is not a financial institution extending twenty million dollars ($20,000,000) or more in credit to another person/vendor, for 45 days or more, if that other person/vendor will use the credit to provide goods or services in the energy sector in Iran and is identified on the current list of persons engaged in investment activities in Iran created by DGS.

Contractor Name/Financial Institution (Printed)	*Federal ID Number (or n/a)*
HELIX Environmental Planning, Inc.	330493636
By (Authorized Signature)	
Printed Name and Title of Person Signing	
Justin Fischbeck, Chief Operations Officer	
Date Executed	*Executed in*
4/3/2025	La Mesa, CA

Option #2 – Exemption

Pursuant to Public Contract Code sections 2203(c) and (d), a public entity may permit a Contractor/financial institution engaged in investment activities in Iran, on a case-by-case basis, to be eligible for, or to bid on, submit a proposal for, or enters into or renews, a contract for goods and services.

If you have obtained an exemption from the certification requirement under the Iran Contracting Act, please fill out the information below, and **attach documentation demonstrating the exemption approval**.

Contractor Name/Financial Institution (Printed)	*Federal ID Number (or n/a)*
By (Authorized Signature)	
Printed Name and Title of Person Signing	
Date Executed	*Executed in*

HELIX Environmental Planning, Inc.

Equal Employment Opportunity Certification

The bidder A, proposed subcontractor (separate forms attached for subconsultants) hereby certifies that he has X, has not _____, participated in a previous contract or subcontract subject to the equal opportunity clauses, as required by Executive Orders 10925, 11114, or 11246, and that, where required, he has filed with the Joint Reporting Committee, the Director of the Office of Federal Contract Compliance, a Federal Government contracting or administering agency, or the former President's Committee on Equal Employment Opportunity, all reports due under the applicable filling requirements.

HELIX Environmental Planning, Inc.
(Company name)

By: _____
(Signature)

Justin Fischbeck
(Name, print)

Chief Operations Officer
(Title)

4/3/2025
(Date)

Note:

The above certification is required by the Equal Employment Opportunity Regulations of the Secretary of Labor (41 CFR 60-1.7(b) (1)), and must be submitted by bidders and proposed subcontractors only in connection with contracts and subcontracts which are subject to the equal opportunity clause. Contracts and subcontracts which are exempt from the equal opportunity clause are set forth in 41 CFR 60-1.5. (Generally only contracts or subcontracts of $10,000 or under are exempt.)

Currently, Standard Form 100 (EEO-1) is the only report required by the Executive Orders or their implementing regulations.

Proposed prime contractors and subcontractors who have participated in a previous contract or subcontract subject to the Executive Orders and have not filed the required reports should note that 41 CFR 60-1.7(b) (1) prevents the award of contracts and subcontracts unless such Contractor submits a report covering the delinquent period or such other period specified by the Federal Highway Administration or by the Director, Office of Federal Contract Compliance, U.S. Department of Labor.

Equal Employment Opportunity Certification

The bidder Helix Environmental, proposed subcontractor American Hydroseed, hereby certifies that he has X, has not _____, participated in a previous contract or subcontract subject to the equal opportunity clauses, as required by Executive Orders 10925, 11114, or 11246, and that, where required, he has filed with the Joint Reporting Committee, the Director of the Office of Federal Contract Compliance, a Federal Government contracting or administering agency, or the former President's Committee on Equal Employment Opportunity, all reports due under the applicable filling requirements.

American Hydroseed
(Company name)

By: Jennifer Bedolla
(Signature)

Jennifer Bedolla
(Name, print)

Office Manger
(Title)

4.22.25
(Date)

Note:

The above certification is required by the Equal Employment Opportunity Regulations of the Secretary of Labor (41 CFR 60-1.7(b) (1)), and must be submitted by bidders and proposed subcontractors only in connection with contracts and subcontracts which are subject to the equal opportunity clause. Contracts and subcontracts which are exempt from the equal opportunity clause are set forth in 41 CFR 60-1.5. (Generally only contracts or subcontracts of $10,000 or under are exempt.)

Currently, Standard Form 100 (EEO-1) is the only report required by the Executive Orders or their implementing regulations.

Proposed prime contractors and subcontractors who have participated in a previous contract or subcontract subject to the Executive Orders and have not filed the required reports should note that 41 CFR 60-1.7(b) (1) prevents the award of contracts and subcontracts unless such Contractor submits a report covering the delinquent period or such other period specified by the Federal Highway Administration or by the Director, Office of Federal Contract Compliance, U.S. Department of Labor.

Equal Employment Opportunity Certification

The bidder HELIX Environmental Planning, Inc, proposed subcontractor X Bancroft Construction Services, hereby certifies that he has X, has not _____, participated in a previous contract or subcontract subject to the equal opportunity clauses, as required by Executive Orders 10925, 11114, or 11246, and that, where required, he has filed with the Joint Reporting Committee, the Director of the Office of Federal Contract Compliance, a Federal Government contracting or administering agency, or the former President's Committee on Equal Employment Opportunity, all reports due under the applicable filling requirements.

Bancroft Construction Services
(Company name)

By: _____
(Signature)

Chris Nelson
(Name, print)

Estimating Team Lead
(Title)

4/16/25
(Date)

Note:

The above certification is required by the Equal Employment Opportunity Regulations of the Secretary of Labor (41 CFR 60-1.7(b) (1)), and must be submitted by bidders and proposed subcontractors only in connection with contracts and subcontracts which are subject to the equal opportunity clause. Contracts and subcontracts which are exempt from the equal opportunity clause are set forth in 41 CFR 60-1.5. (Generally only contracts or subcontracts of $10,000 or under are exempt.)

Currently, Standard Form 100 (EEO-1) is the only report required by the Executive Orders or their implementing regulations.

Proposed prime contractors and subcontractors who have participated in a previous contract or subcontract subject to the Executive Orders and have not filed the required reports should note that 41 CFR 60-1.7(b) (1) prevents the award of contracts and subcontracts unless such Contractor submits a report covering the delinquent period or such other period specified by the Federal Highway Administration or by the Director, Office of Federal Contract Compliance, U.S. Department of Labor.

Equal Employment Opportunity Certification

The bidder Helix Environmental Planning, proposed subcontractor Guill's Inc, hereby certifies that he has X, has not _____, participated in a previous contract or subcontract subject to the equal opportunity clauses, as required by Executive Orders 10925, 11114, or 11246, and that, where required, he has filed with the Joint Reporting Committee, the Director of the Office of Federal Contract Compliance, a Federal Government contracting or administering agency, or the former President's Committee on Equal Employment Opportunity, all reports due under the applicable filling requirements.

Guill's Inc
(Company name)

By: _____
(Signature)

Juan Munoz
(Name, print)

Operation Manager
(Title)

4/17/25
(Date)

Note:

The above certification is required by the Equal Employment Opportunity Regulations of the Secretary of Labor (41 CFR 60-1.7(b) (1)), and must be submitted by bidders and proposed subcontractors only in connection with contracts and subcontracts which are subject to the equal opportunity clause. Contracts and subcontracts which are exempt from the equal opportunity clause are set forth in 41 CFR 60-1.5. (Generally only contracts or subcontracts of $10,000 or under are exempt.)

Currently, Standard Form 100 (EEO-1) is the only report required by the Executive Orders or their implementing regulations.

Proposed prime contractors and subcontractors who have participated in a previous contract or subcontract subject to the Executive Orders and have not filed the required reports should note that 41 CFR 60-1.7(b) (1) prevents the award of contracts and subcontracts unless such Contractor submits a report covering the delinquent period or such other period specified by the Federal Highway Administration or by the Director, Office of Federal Contract Compliance, U.S. Department of Labor.

Equal Employment Opportunity Certification

The bidder Helix , proposed subcontractor Wildscape Restoration, Inc.
hereby certifies that he has _____ , has not X , participated in a previous contract or subcontract subject to the equal opportunity clauses, as required by Executive Orders 10925, 11114, or 11246, and that, where required, he has filed with the Joint Reporting Committee, the Director of the Office of Federal Contract Compliance, a Federal Government contracting or administering agency, or the former President's Committee on Equal Employment Opportunity, all reports due under the applicable filling requirements.

Wildscape Restoration, Inc.
(Company name)

By: _____
(Signature)

Amanda Gibbs
(Name, print)

Chief Business Development officer
(Title)

04/18/2025
(Date)

Note:

The above certification is required by the Equal Employment Opportunity Regulations of the Secretary of Labor (41 CFR 60-1.7(b) (1)), and must be submitted by bidders and proposed subcontractors only in connection with contracts and subcontracts which are subject to the equal opportunity clause. Contracts and subcontracts which are exempt from the equal opportunity clause are set forth in 41 CFR 60-1.5. (Generally only contracts or subcontracts of $10,000 or under are exempt.)

Currently, Standard Form 100 (EEO-1) is the only report required by the Executive Orders or their implementing regulations.

Proposed prime contractors and subcontractors who have participated in a previous contract or subcontract subject to the Executive Orders and have not filed the required reports should note that 41 CFR 60-1.7(b) (1) prevents the award of contracts and subcontracts unless such Contractor submits a report covering the delinquent period or such other period specified by the Federal Highway Administration or by the Director, Office of Federal Contract Compliance, U.S. Department of Labor.

Public Contract Code Statements and Questionnaire

Public Contract Code Section 10285.1 Statement

In conformance with Public Contract Code Section 10285.1 (Chapter 376, Stats. 1985), the bidder hereby declares under penalty of perjury under the laws of the State of California that the bidder **has ____ , has not** X been convicted within the preceding three years of any offenses referred to in that section, including any charge of fraud, bribery, collusion, conspiracy, or any other act in violation of any state or Federal antitrust law in connection with the bidding upon, award of, or performance of, any public works contract, as defined in Public Contract Code Section 1101, with any public entity, as defined in Public Contract Code Section 1100, including the Regents of the University of California or the Trustees of the California State University. The term "bidder" is understood to include any partner, member, officer, director, responsible managing officer, or responsible managing employee thereof, as referred to in Section 10285.1.

Note: The bidder must place a check mark after "has" or "has not" in one of the blank spaces provided. The above Statement is part of the Proposal. Signing this Proposal on the signature portion thereof shall also constitute signature of this Statement. Bidders are cautioned that making a false certification may subject the certifier to criminal prosecution.

Public Contract Code Section 10162 Questionnaire

In conformance with Public Contract Code Section 10162, the Bidder shall complete, under penalty of perjury, the following questionnaire:

Has the bidder, any officer of the bidder, or any employee of the bidder who has a proprietary interest in the bidder, ever been disqualified, removed, or otherwise prevented from bidding on, or completing a federal, state, or local government project because of a violation of law or a safety regulation?

Yes ____ **No** X

If the answer is yes, explain the circumstances on a separate page.

Public Contract Code 10232 Statement

In conformance with Public Contract Code Section 10232, the Contractor, hereby states under penalty of perjury, that no more than one final unappealable finding of contempt of court by a federal court has been issued against the Contractor within the immediately preceding two year period because of the Contractor's failure to comply with an order of a federal court which orders the Contractor to comply with an order of the National Labor Relations Board.

Note: The above Statement and Questionnaire are part of the Proposal. Signing this Proposal on the signature portion thereof shall also constitute signature of this Statement and Questionnaire.

Bidders are cautioned that making a false certification may subject the certifier to criminal prosecution.

Debarment and Suspension Certification

(Title 49, Code of Federal Regulations, Part 29)

The bidder, under penalty of perjury, certifies that, except as noted below, he/she or any other person associated therewith in the capacity of owner, partner, director, officer, manager:

- is not currently under suspension, debarment, voluntary exclusion, or determination of ineligibility by any Federal agency;
- has not been suspended, debarred, voluntarily excluded or determined ineligible by any Federal agency within the past 3 years;
- does not have a proposed debarment pending; and
- has not been indicted, convicted, or had a civil judgment rendered against it by a court of competent jurisdiction in any matter involving fraud or official misconduct within the past 3 years.

If there are any exceptions to this certification, insert the exceptions in the following space.

None

Exceptions will not necessarily result in denial of award, but will be considered in determining bidder responsibility. For any exception noted above, indicate below to whom it applies, initiating agency, and dates of action.

N/A

Notes:
Providing false information may result in criminal prosecution or administrative sanctions.
Attention is directed to Title 2, Code of Federal Regulations, Parts 180 and 1200
Attention is directed to Form FHWA-1273, Section IV, Subsection 10. Certification of eligibility

The above certification is part of the Proposal. Signing this Proposal on the signature portion thereof shall also constitute signature of this Certification.

Nonlobbying Certification

(for Federal-Aid Contracts)

The prospective participant certifies, by signing and submitting this bid or proposal, to the best of his or her knowledge and belief, that:

(l) No Federal appropriated funds have been paid or will be paid, by or on behalf of the undersigned, to any person for influencing or attempting to influence an officer or employee of any Federal agency, a Member of Congress, an officer or employee of Congress, or an employee of a Member of Congress in connection with the awarding of any Federal contract, the making of any Federal grant, the making of any Federal loan, the entering into of any cooperative agreement, and the extension, continuation, renewal, amendment, or modification of any Federal contract, grant, loan, or cooperative agreement.

(2) If any funds other than Federal appropriated funds have been paid or will be paid to any person for influencing or attempting to influence an officer or employee of any Federal agency, a Member of Congress, an officer or employee of Congress, or an employee of a Member of Congress in connection with this Federal contract, grant, loan, or cooperative agreement, the undersigned shall complete and submit Standard Form-LLL, "Disclosure of Lobbying Activities," in conformance with its instructions.

This certification is a material representation of fact upon which reliance was placed when this transaction was made or entered into. Submission of this certification is a prerequisite for making or entering into this transaction imposed by Section 1352, Title 31, U.S. Code. Any person who fails to file the required certification shall be subject to a civil penalty of not less than $10,000 and not more than $100,000 for each such failure.

The prospective participant also agrees by submitting his or her bid or proposal that he or she shall require that the language of this certification be included in all lower tier subcontracts, which exceed $100,000 and that all such sub-recipients shall certify and disclose accordingly.

Not Applicable — No lobbying activities to report

Disclosure of Lobbying Activities

Complete this form to disclose lobbying activities pursuant to 31 U.S.C. 1352

1. Type of Federal Action:

☐ a. contract
b. grant
c. cooperative agreement
d. loan
e. loan guarantee
f. loan insurance

2. Status of Federal Action:

☐ a. bid/offer/application
b. initial award
c. post-award

3. Report Type:

☐ a. initial
b. material change

For Material Change Only:
year _____ quarter _____
date of last report _____

4. Name and Address of Reporting Entity

☐ Prime ☐ Subawardee
Tier _____, if known

Congressional District, if known

5. If Reporting Entity in No. 4 is Subawardee, Enter Name and Address of Prime:

Congressional District, if known

6. Federal Department/Agency:

7. Federal Program Name/Description:

CFDA Number, if applicable _____

8. Federal Action Number, if known:

9. Award Amount, if known:

10. Name and Address of Lobby Entity
(If individual, last name, first name, MI)

11. Individuals Performing Services
(including address if different from No. 10a)
(last name, first name, MI)

(attach Continuation Sheet(s) if necessary)

12. Amount of Payment (check all that apply)

$ _____ ☐ actual ☐ planned

13. Form of Payment (check all that apply):

☐ a. cash
☐ b. in-kind; specify: nature _____
value _____

14. Type of Payment (check all that apply)

☐ a. retainer
☐ b. one-time fee
☐ c. commission
☐ d. contingent fee
☐ e deferred
☐ f. other, specify _____

15. Brief Description of Services Performed or to be performed and Date(s) of Service, including officer(s), employee(s), or member(s) contacted, for Payment Indicated in Item 11:

(attach Continuation Sheet(s) if necessary)

16. Continuation Sheet(s) attached: **Yes** ☐ **No** ☐

17. Information requested through this form is authorized by Title 31 U.S.C. Section 1352. This disclosure of lobbying reliance was placed by the tier above when his transaction was made or entered into. This disclosure is required pursuant to 31 U.S.C. 1352. This information will be reported to Congress semiannually and will be available for public inspection. Any person who fails to file the required disclosure shall be subject to a civil penalty of not less than $10,000 and not more than $100,000 for each such failure.

Signature: _____

Print Name: _____

Title: _____

Telephone No.: _____ Date: _____

Authorized for Local Reproduction
Standard Form - LLL

Federal Use Only:

Standard Form LLL Rev. 04-28-06 (LPP 13-01, May 8, 2013, Exhibit 10-Q)

V.060719

Bidder's List of Subcontractor
(DBE and Non-DBE subcontractors) – Part 1

As of March 1, 2015 Contractors (and sub-contractors) wishing to bid on public works contracts shall be registered with the State Division of Industrial Relations and certified to bid on Public Works contracts. Please register at: https://www.dir.ca.gov/Public-Works/Contractor-Registration.html

In accordance with Title 49, Section 26.11 of the Code of Federal Regulations, and Section 4104 of the Public Contract Code of the State of California, as amended, the following information is required for each sub-contractor who will perform work amounting to more than one half of one percent (0.5%) of the Total Base Bid or $10,000 (whichever is greater). **Copy this form for additional firms.**

Bidder information shall be furnished , using this form, for each supplier, trucking firm and subcontract bid/proposal that the apparent low bidder received pertaining to the reference project, whether or not the bidding supplier, trucking firm or sub-contractor was awarded work by the apparent low bidder, and whether or not bid/proposal was solicited by the apparent low bidder. Bidder information is required for both DBE and non-DBE firms. This information must be submitted by the apparent low bidder, second low bidder and third low bidder as an attachment to the complied "Exhibit 15-G, Construction Contract DBE Commitment" form.

Federal-aid Project No(s). **BRLS 5956 (284)**

Subcontractor Name and Location	Line Item & Description	Subcontract Amount	Percentage of Bid Item Subcontracted	Contractor License Number / DIR Reg Number	DBE (Y/N)	DBE Cert Number	Annual Gross Receipts
Name: American Hydroseed City, State: Murrieta, CA	13: Hydroseeding	$24,464.83	13: 27.5%	885164 / 1000397799	N	N/A	☒ <$1 million ☐ <$5 million ☐ <$10 million ☐ <$15 million Age of Firm: 8 yrs.
Name: Bancroft Construction Services City, State: La Jolla, CA	02: Develop Water Supply	$24,064.00	02: 7.4%	1068621 / 1000577841	Y	49668	☐ <$1 million ☐ <$5 million ☐ <$10 million ☒ <$15 million Age of Firm: 9 yrs.
Name: Gullis, Inc. City, State: Pasadena, CA	16: Drainage Facility Construction	$82,050.00	16: 79.8%	893464 / 1000022957	Y	52048	☐ <$1 million ☒ <$5 million ☐ <$10 million ☐ <$15 million Age of Firm: 19 yrs.
Name: Wildscape Restoration, Inc. City, State: Ventura, CA	Please see attachment	$131,056.68	Please see attachment	890771 / 1000004013	Y	36836	☐ <$1 million ☒ <$5 million ☐ <$10 million ☐ <$15 million Age of Firm: 19 yrs.
Name: City, State:							☐ <$1 million ☐ <$5 million ☐ <$10 million ☐ <$15 million Age of Firm: ____ yrs.

(Caltrans, Exhibit 12-B, September 2021)

HELIX Environmental Planning

PRIME CONTRACTOR

B20 BIDDER'S LIST OF SUBCONTRACTORS

(DBE and Non-DBE Subcontractors) - Part 1

Project	County of Riverside Transportation Department Specifications and Contract Documents for the Construction of Bridge Channel Revegetation for Replacement of Hamner Avenue Bridge Over Santa Ana River In the City of Norco, Project No. D2-0108, Federal Project No. BRLS 5956 (284)
HELIX Project Manager & Authorized Representative	Andrew Laleian, Construction Project Manager Justin Fischbeck, Chief Operations Officer

Subcontractor Name and Location	Construction Item(s) [Item Number and Description]	Percentage of Bid Item Subcontracted
Wildscape Restoration, Inc. Ventura, CA	07: Plants, Procurement and Installation [1-gallon]	07: 81.0%
	08: Plants, Procurement and Installation [Treepot 4 Planting]	08: 75.0%
	09: Plants, Procurement and Installation [Treeband Planting]	09: 83.9%
	10: Plants, Procurement and Installation [Standard Size Cuttings]	10: 68.1%
	11: Plants, Procurement and Installation [Large Size Cuttings]	11: 65.6%

Bidder's List of Subcontractor
(DBE and Non-DBE subcontractors) – Part 2

In accordance with Title 49, Section 26 of the Code of Federal Regulations, the Bidder shall list all subcontractors who provided a quote ot bid but **were not selected** to participate as subcontractor on this project. **Copy this form for additional firms.**

Federal-aid Project No(s). **BRLS 5956 (284)**

Subcontractor Name and Location	Line Item & Description	Subcontract Amount	Percentage of Bid Item Subcontracted	Contractor License Number / DIR Reg Number	DBE (Y/N)	DBE Cert Number	Annual Gross Receipts
Name: SoCal Stormwater Runoff Solution Services, Inc. City, State: Sherman Oaks, CA	SWPP work & associated stormwater plan development and monitoring (not a bid item)	$595 + visit rates ($220-$240 per inspection)	N/A	None / 1000435627	N	N/A	☐ <$1 million ☒ <$5 million ☐ <$10 million ☐ <$15 million Age of Firm: 13 yrs.
Name: Bancroft Construction Services City, State: La Jolla, CA	13: Hydroseeding 15: Mobilization [Includes demobilization and final cleanup]	13: $111,571 15: $2,139	0%	1068621 / 1000577841	Y	49668	☐ <$1 million ☐ <$5 million ☐ <$10 million ☒ <$15 million Age of Firm: 9 yrs.
Name: City, State:							☐ <$1 million ☐ <$5 million ☐ <$10 million ☐ <$15 million Age of Firm: ____yrs.
Name: City, State:							☐ <$1 million ☐ <$5 million ☐ <$10 million ☐ <$15 million Age of Firm: ____yrs.
Name: City, State:							☐ <$1 million ☐ <$5 million ☐ <$10 million ☐ <$15 million Age of Firm: ____yrs.
Name: City, State:							☐ <$1 million ☐ <$5 million ☐ <$10 million ☐ <$15 million Age of Firm: ____yrs.

(Caltrans, Exhibit 12-B, September 2021)

Bid Bond

Recitals:

1. Helix Environmental Planning, Inc. "Contractor", has submitted his/her Contractor's Proposal to County of Riverside, "County", for the construction of public work for **Bridge Channel Revegetation for Replacement of Hamner Avenue Bridge Over Santa Ana River, In the City of Norco, Project No. D2-0108, Federal Project No. BRLS 5956 (284)** in accordance with a Notice Inviting Bids from the County.
2. Harco National Insurance Company a Illinois corporation, hereafter called "Surety", is the surety of this bond.

Agreement:

We, Contractor as Principal and Surety as Surety, jointly and severally agree and state as follows:

1. The amount of the obligation of this bond is 10% of the amount of the Contractor's Proposal, including bid alternates, and inures to the benefit of County.
2. This Bond is exonerated by (1) County rejecting said Proposal or, in the alternate, (2) if said Proposal is accepted, Contractor executes the Contract and furnishes the Bonds as agreed to in its Proposal, otherwise it remains in full force and effect for the recovery of loss, damage and expense of County resulting from failure of Contractor to act as agreed to in its Proposal. Some types of possible loss, damage and expense are specified in the Contractor's Proposal.
3. Surety, for value received, stipulates and agrees that its obligations hereunder shall in no way be impaired or affected by any extension of time within which County may accept the Proposal and waives notice of any such extension.
4. This Bond is binding on our heirs, executors, administrators, successors and assigns.

Dated: April 4, 2025

Signatures:

Harco National Insurance Company	Helix Environmental Planning, Inc.
By: Tara Bacon, Attorney-in-Fact	By:
Title: Attorney in Fact	Title: CEO
"Surety"	"Contractor"

STATE OF _____ }
COUNTY OF _____ } ss. SURETY'S ACKNOWLEDGEMENT

On _____ before me, _____ personally appeared, _____ known to me, or proved to me on the basis of satisfactory evidence, to be the person whose name is subscribed to the within instrument and acknowledged to me that he/she executed the same in his/her authorized capacities, and that by his/her signature on the instrument the person, or the entity upon behalf of which the person acted, executed the instrument.

WITNESS my hand and official seal.

Please See Attached California All-Purpose Acknowledgment for Surety

_____
Signature of Notary Public

Notary Public (Seal)

Note: This Bond must be executed by both Contractor and Surety with corporate seal affixed. All signatures must be notarized. (Attach acknowledgements).

ACKNOWLEDGMENT

A notary public or other officer completing this certificate verifies only the identity of the individual who signed the document to which this certificate is attached, and not the truthfulness, accuracy, or validity of that document.

State of California
County of San Diego)

On April 4, 2025 before me, Minna Huovila, Notary Public
(insert name and title of the officer)

personally appeared Tara Bacon,
who proved to me on the basis of satisfactory evidence to be the person(s) whose name(s) is/are subscribed to the within instrument and acknowledged to me that he/she/they executed the same in his/her/their authorized capacity(ies), and that by his/her/their signature(s) on the instrument the person(s), or the entity upon behalf of which the person(s) acted, executed the instrument.

I certify under PENALTY OF PERJURY under the laws of the State of California that the foregoing paragraph is true and correct.

WITNESS my hand and official seal.

Signature _____ **(Seal)**

CSC1 MINNA HUOVILA
COMM. #2473536
NOTARY PUBLIC-CALIFORNIA
SAN DIEGO COUNTY
My Commission Expires
DECEMBER 6, 2027 CSC1

ACKNOWLEDGMENT

A notary public or other officer completing this certificate verifies only the identity of the individual who signed the document to which this certificate is attached, and not the truthfulness, accuracy, or validity of that document.

State of California
County of San Diego)

On 4/7/25 before me, Karla Liggins, Notary Public
(insert name and title of the officer)

personally appeared Justin Fischbeck,
who proved to me on the basis of satisfactory evidence to be the person(s) whose name(s) is/are subscribed to the within instrument and acknowledged to me that he/she/they executed the same in his/her/their authorized capacity(ies), and that by his/her/their signature(s) on the instrument the person(s), or the entity upon behalf of which the person(s) acted, executed the instrument.

I certify under PENALTY OF PERJURY under the laws of the State of California that the foregoing paragraph is true and correct.

WITNESS my hand and official seal.

KARLA LIGGINS
Notary Public - California
San Diego County
Commission # 2483874
My Comm. Expires Mar 15, 2028

Signature _____ **(Seal)**

POWER OF ATTORNEY

Bond # BID BOND

HARCO NATIONAL INSURANCE COMPANY
INTERNATIONAL FIDELITY INSURANCE COMPANY

Member companies of IAT Insurance Group, Headquartered: 4200 Six Forks Rd, Suite 1400, Raleigh, NC 27609

KNOW ALL MEN BY THESE PRESENTS: That **HARCO NATIONAL INSURANCE COMPANY**, a corporation organized and existing under the laws of the State of Illinois, and **INTERNATIONAL FIDELITY INSURANCE COMPANY**, a corporation organized and existing under the laws of the State of New Jersey, and having their principal offices located respectively in the cities of Rolling Meadows, Illinois and Newark, New Jersey, do hereby constitute and appoint

SARAH MYERS, NATASSIA SMITH, JAMES D. CASTLE, TARA BACON, LAWRENCE F. MCMAHON, GEOFFREY SHELTON, MARIA HALLMARK, JANICE MARTIN

San Diego, CA

their true and lawful attorney(s)-in-fact to execute, seal and deliver for and on its behalf as surety, any and all bonds and undertakings, contracts of indemnity and other writings obligatory in the nature thereof, which are or may be allowed, required or permitted by law, statute, rule, regulation, contract or otherwise, and the execution of such instrument(s) in pursuance of these presents, shall be as binding upon the said **HARCO NATIONAL INSURANCE COMPANY** and **INTERNATIONAL FIDELITY INSURANCE COMPANY**, as fully and amply, to all intents and purposes, as if the same had been duly executed and acknowledged by their regularly elected officers at their principal offices.

This Power of Attorney is executed, and may be revoked, pursuant to and by authority of the By-Laws of **HARCO NATIONAL INSURANCE COMPANY** and **INTERNATIONAL FIDELITY INSURANCE COMPANY** and is granted under and by authority of the following resolution adopted by the Board of Directors of **INTERNATIONAL FIDELITY INSURANCE COMPANY** at a meeting duly held on the 13th day of December, 2018 and by the Board of Directors of **HARCO NATIONAL INSURANCE COMPANY** at a meeting held on the 13th day of December, 2018.

"**RESOLVED**, that (1) the Chief Executive Officer, President, Executive Vice President, Senior Vice President, Vice President, or Secretary of the Corporation shall have the power to appoint, and to revoke the appointments of, Attorneys-in-Fact or agents with power and authority as defined or limited in their respective powers of attorney, and to execute on behalf of the Corporation and affix the Corporation's seal thereto, bonds, undertakings, recognizances, contracts of indemnity and other written obligations in the nature thereof or related thereto; and (2) any such Officers of the Corporation may appoint and revoke the appointments of joint-control custodians, agents for acceptance of process, and Attorneys-in-fact with authority to execute waivers and consents on behalf of the Corporation; and (3) the signature of any such Officer of the Corporation and the Corporation's seal may be affixed by facsimile to any power of attorney or certification given for the execution of any bond, undertaking, recognizance, contract of indemnity or other written obligation in the nature thereof or related thereto, such signature and seals when so used whether heretofore or hereafter, being hereby adopted by the Corporation as the original signature of such officer and the original seal of the Corporation, to be valid and binding upon the Corporation with the same force and effect as though manually affixed."

IN WITNESS WHEREOF, **HARCO NATIONAL INSURANCE COMPANY** and **INTERNATIONAL FIDELITY INSURANCE COMPANY** have each executed and attested these presents on this 31st day of December, 2024

INTERNATIONAL FIDELITY INSURANCE COMPANY CORPORATE SEAL 1904 NEW JERSEY

STATE OF NEW JERSEY
County of Essex

STATE OF ILLINOIS
County of Cook

HARCO NATIONAL INSURANCE COMPANY CORPORATE SEAL 1996 ILLINOIS

Michael F. Zurcher
Executive Vice President, Harco National Insurance Company
and International Fidelity Insurance Company

On this 31st day of December, 2024, before me came the individual who executed the preceding instrument, to me personally known, and, being by me duly sworn, said he is the therein described and authorized officer of **HARCO NATIONAL INSURANCE COMPANY** and **INTERNATIONAL FIDELITY INSURANCE COMPANY**; that the seals affixed to said instrument are the Corporate Seals of said Companies; that the said Corporate Seals and his signature were duly affixed by order of the Boards of Directors of said Companies.

CATHY CRUZ NOTARY PUBLIC STATE OF NEW JERSEY

IN TESTIMONY WHEREOF, I have hereunto set my hand affixed my Official Seal, at the City of Newark, New Jersey the day and year first above written.

Cathy Cruz a Notary Public of New Jersey
My Commission Expires April 16, 2029

CERTIFICATION

I, the undersigned officer of **HARCO NATIONAL INSURANCE COMPANY** and **INTERNATIONAL FIDELITY INSURANCE COMPANY** do hereby certify that I have compared the foregoing copy of the Power of Attorney and affidavit, and the copy of the Sections of the By-Laws of said Companies as set forth in said Power of Attorney, with the originals on file in the home office of said companies, and that the same are correct transcripts thereof, and of the whole of the said originals, and that the said Power of Attorney has not been revoked and is now in full force and effect.

IN TESTIMONY WHEREOF, I have hereunto set my hand on this day, April 4, 2025

A00392

Irene Martins, Assistant Secretary

CALIFORNIA DEPARTMENT OF INSURANCE

Company Profile
- Company Search
- Company Search Results
- Company Information
- Old Company Names
- Agent for Service
- Reference Information
- NAIC Group List
- Lines of Business
- Workers' Compensation Complaint and Request for Action/Appeals Contact Information

Financial Statements PDF's
- Annual Statements
- Quarterly Statements

Company Complaint
- Company Performance & Comparison Data
- Company Enforcement Action
- Composite Complaints Studies

Additional Info
- Find A Company Representative In Your Area
- View Financial Disclaimer

COMPANY PROFILE

Company Information

HARCO NATIONAL INSURANCE COMPANY

4200 SIX FORKS RD STE 1400
RALEIGH, NC 27609
800-342-0753

Old Company Names — **Effective Date**

HARCO NATIONAL INSURANCE COMPANY OF ILLINOIS — 12/31/1994

Agent For Service

AMANDA GARCIA
330 N Brand Blvd Ste 700
Glendale CA 91203

Reference Information

NAIC #:	26433
California Company ID #:	3711-9
Date Authorized in California:	09/09/1994
License Status:	UNLIMITED-NORMAL
Company Type:	Property & Casualty
State of Domicile:	ILLINOIS

back to top

NAIC Group List

NAIC Group #: 0225 IAT Reins Co Grp

Lines Of Business

The company is authorized to transact business within these lines of insurance. For an explanation of any of these terms, please refer to the glossary.

AIRCRAFT
AUTOMOBILE
BOILER AND MACHINERY
BURGLARY
COMMON CARRIER LIABILITY
CREDIT
FIRE
LIABILITY
MARINE
MISCELLANEOUS
PLATE GLASS
SPRINKLER
SURETY
TEAM AND VEHICLE
WORKERS' COMPENSATION

back to top

Certified Profile

CLOSE WINDOW

Print

Business & Contact Information

BUSINESS NAME	**Bancroft Construction Services,** DBA **n/a**
OWNER	**Ms. Ashley Driscoll**
ADDRESS	**4840 Tarantella Lane** **San Diego, CA 92130** [map]
PHONE	**443-254-4531**
EMAIL	**contact@bancroftCS.com**
WEBSITE	**http://www.bancroftconstructionservices.com**
ETHNICITY	**Caucasian**
GENDER	**Female**
COUNTY	**San Bernardino (CA)**

Certification Information

CERTIFYING AGENCY	**Los Angeles County Metropolitan Transportation Authority**
CERTIFICATION TYPE	**DBE - Disadvantaged Business Enterprise**
CERTIFIED BUSINESS DESCRIPTION	**Environmental compliance consulting, inspection**

Commodity Codes

Code	Description
NAICS 484220	Specialized Freight (except Used Goods) Trucking, Local
NAICS 488490	Other Support Activities for Road Transportation
NAICS 541620	Environmental consulting services
NAICS 561730	Landscaping Services

Additional Information

WORK DISTRICTS/REGIONS	**Fresno, Imperial, Inyo, Kern, Kings, Los Angeles, Monterey, Orange, Riverside, San Bernardino, San Diego, San Luis Obispo, Tulare, Ventura**
CUCP PUBLIC DIRECTORY CERTIFICATION NUMBER	**49668**

This profile was generated on 4/4/2025

Certified Profile

CLOSE WINDOW

Print

Business & Contact Information

BUSINESS NAME	**GUILLS INC,** DBA **INTEGRITY LANDSCAPE & CONCRETE**
OWNER	**Mr. Juan Munoz**
ADDRESS	**313 E ORANGE GROVE BLVD #290** **PASADENA, CA 91104** [map]
PHONE	**626-712-3267**
FAX	**909-538-8831**
EMAIL	**guillsinc1@gmail.com**
ETHNICITY	**Hispanic American**
GENDER	**Male**
COUNTY	**Los Angeles (CA)**

Certification Information

CERTIFYING AGENCY	**Los Angeles County Metropolitan Transportation Authority**
CERTIFICATION TYPE	**DBE - Disadvantaged Business Enterprise**
CERTIFIED BUSINESS DESCRIPTION	**Landscaping, Concrete, Tree Services**

Commodity Codes

Code	Description
NAICS 561730	Landscaping Services
NAICS 238110	Poured Concrete Foundation and Structure Contractors

Additional Information

WORK DISTRICTS/REGIONS	**Los Angeles, Riverside, San Bernardino, San Diego**
CUCP PUBLIC DIRECTORY CERTIFICATION NUMBER	**52048**

Certified Profile

CLOSE WINDOW

Print

Business & Contact Information

BUSINESS NAME	**Wildscape Restoration, Inc.,** DBA **Urban Greening**
OWNER	**Ms Noreen Murano**
ADDRESS	**1547 Los Angeles Avenue** **Suite 110** **VENTURA, CA 93004** [map]
PHONE	**805-535-4448**
EMAIL	admin@wildscaperestoration.com
WEBSITE	http://www.wildscaperestoration.com
ETHNICITY	**Asian-Pacific American**
GENDER	**Female**
COUNTY	**Ventura (CA)**

Certification Information

CERTIFYING AGENCY	**California Department of Transportation**
CERTIFICATION TYPE	**DBE - Disadvantaged Business Enterprise**
CERTIFIED BUSINESS DESCRIPTION	**Other Scientific and Technical Consulting Services**

Commodity Codes

Code	Description
CA WCC C8700	CONSULTANT, NON-ENGINEERING
NAICS 115112	Soil Preparation, Planting, and Cultivating
NAICS 541320	Landscape architectural services
NAICS 541370	Surveying and Mapping (except Geophysical) Services
NAICS 541620	Environmental consulting services
NAICS 541690	Other Scientific and Technical Consulting Services
NAICS 561730	Landscaping Services

Additional Information

WORK DISTRICTS/REGIONS	**All work districts/regions**
CUCP PUBLIC DIRECTORY CERTIFICATION NUMBER	**36836**

This profile was generated on 4/4/2025

HELIX Environmental Planning

PRIME CONTRACTOR

BID ADDENDA LIST

Bid Opening Date 6/4/2025

Project	County of Riverside Transportation Department Specifications and Contract Documents for the Construction of Bridge Channel Revegetation for Replacement of Hamner Avenue Bridge Over Santa Ana River In the City of Norco, Project No. D2-0108, Federal Project No. BRLS 5956 (284)
HELIX Project Manager & Authorized Representative	Andrew Laleian, Construction Project Manager Justin Fischbeck, Chief Operations Officer

ADDENDA LIST

No.	Items	Issue Date
1	Changes to pre-bid meeting, DBE confirmation, prevailing wage	4/2/25
2	Change to bid due date to 4/16/25, Q&A, website updated	4/10/25
3	Change to bid due date to 4/30/25, mulch layer clarification, Q&A	4/22/25
4	Change bid due date to 5/14/25	4/28/25
5	Change bid due date to 5/28/25	5/9/25
6	Change bid due date to 6/4/25	5/16/25

Item 2: DBE Confirmation Forms (Exhibit 9-I) Submittal Deadline.
Refer to Section 17, "Disadvantaged Business Enterprise (DBE)", subsection "Commitment and Utilization" on page A13 of the Instructions to Bidders; also, refer to Form 9-I, DBE CONFIRMATION, on Appendix E, page 20 of 40.

Delete the second paragraph in subsection "Commitment and Utilization" and replace it with the following paragraph:

The bidder shall complete and sign Exhibit 15-G: Construction Contract DBE Commitment form included in the contract documents regardless of whether DBE participation is reported. The bidder shall provide written confirmation from each DBE that the DBE is participating in the Contract. LAPM Exhibit 9-I: DBE Confirmation or equivalent form (See Appendix E) and DBE's quotes must be submitted. The written confirmation must be **received by the County no later than 4:00 p.m. on the 4th business day after bid opening**. If a DBE is participating as a joint venture partner, the bidder shall submit a copy of the joint venture agreement.

As a clarification, DBE Commitment (Exhibit 15-G) form and DBE's written confirmations (Exhibit 9-I) must be submitted no later than 4:00 p.m. on the 4th business day after bid opening.

Item 3: Update - Federal Prevailing Wages Decision
Refer to Appendix D entitled "Federal Prevailing Wages Decision", pages 1 through 20. Delete and replace these pages with the following:

Federal wage determination, General Decision No. **CA20250025 dated 3/28/2025**, Modification No. 6, attached herewith as **Attachment "A"**, shall apply to this project.

This document is available upon request from the Transportation Department: (951) 955-6780, and also posted on following County website:

https://trans.rctlma.org/notices-inviting-bids

ATTACHMENTS
A – Federal Prevailing Wage Decision - CA20250025 dated 3/28/2025 (20 pages)

Prepared by: _____ Date: April 2, 2025
Joel Jimenez, Project Manager, Contracts/Bidding Unit

Acknowledged: _____ Date: April 11, 2025
(Contractor)

JRJ: jrj:rr

Note: Refer to Instruction to Bidders Item No. 8, "Addenda". Submission of all addendum pages and non-bidding document attachments of addendum are not necessary for Bid submittal. Submittal of this acknowledgement page is adequate for Bid reception. Bidders are reminded to list addendum number(s) received on the first page of the Bid form (Proposal).

This addendum has been prepared under the direction of the following:

Recommended by:

Jan Bulinski
Environmental Project Manager

Concurrence:

Cesar Tolentino, PE
Engineering Division Manager

Acknowledged: _____ Date: April 21, 2025
(Contractor)

JRJ:jrj:rr

Note: Refer to Instruction to Bidders Item No. 8, "Addenda". Submission of all addendum pages and non-bidding document attachments of addendum are not necessary for Bid submittal. Submittal of this acknowledgement page is adequate for Bid reception. Bidders are reminded to list addendum number(s) received on the first page of the Bid form (Proposal).

This addendum has been prepared under the direction of the following:

Recommended by:

Jan Bulinski

Jan Bulinski
Environmental Project Manager

Concurrence:

Cesar Tolentino, PE
Engineering Division Manager

Acknowledged: _____ Date: April 24, 2025
(Contractor)

JRJ:jrj:rr

Note: Refer to Instruction to Bidders Item No. 8, "Addenda". Submission of all addendum pages and non-bidding document attachments of addendum are not necessary for Bid submittal. Submittal of this acknowledgement page is adequate for Bid reception. Bidders are reminded to list addendum number(s) received on the first page of the Bid form (Proposal).

COUNTY OF RIVERSIDE
TRANSPORTATION AND LAND MANAGEMENT AGENCY
Transportation Department

Dennis Acuna, P. E., T. E.
Director of Transportation

Hector D. Davila, P.E.
Deputy for Transportation/
Capital Projects

Russell Williams
Deputy for Transportation/
Planning and Development

ADDENDUM NUMBER 4

Dated April 28, 2025
to the
Specifications and Contract Documents
for the construction of

Bridge Channel Revegetation for
Replacement of Hamner Avenue Bridge Over Santa Ana River
In the City of Norco
Project No. D2-0108
Federal Project No. BRLS 5956 (284)

Bids Due: **(Revised)**
Wednesday, May 14, 2025; 2:00 p.m.
14th Street Transportation Annex
3525 14th Street; Riverside, CA 92501
(951) 955-6780

This Addendum is issued pursuant to the Instructions to Bidders, Item No. 8, of the Contract Documents for the reference project. This Addendum is issued as a supplement to the specification and special provisions for the referenced project. The revisions to the specifications shall become a part of the Contract Documents, and each bidder shall acknowledge receipt thereof on the Bid (Proposal). Bidders are directed to sign this addendum as acknowledged and attach the signed addendum to the contractor's submitted proposal.

Note: During the advertisement period of this project, this document and attachments (if any) are available upon request at the office of the Transportation Department, and are available as a free download at the Transportation Department's website:

https://trans.rctlma.org/notices-inviting-bids

MODIFICATIONS / CLARIFICATIONS TO SPECIAL PROVISIONS:

Item 1: The new designated date and time for the receipt and opening of bids is revised as follows:

Wednesday, May 14, 2025; 2:00 p.m.
14th Street Transportation Annex
3525 14th Street; Riverside, CA 92501
(951) 955-6780

Prepared by: _____ Date: 4/28/2025
for Joel Jimenez, Project Manager, Contracts/Bidding Unit

Acknowledged: _____ Date: June 3, 2025
(Contractor)

JRJ:jrj

COUNTY OF RIVERSIDE
TRANSPORTATION AND LAND MANAGEMENT AGENCY
Transportation Department

Dennis Acuna, P. E., T. E.
Director of Transportation

Hector D. Davila, P.E.
Deputy for Transportation/
Capital Projects

Russell Williams
Deputy for Transportation/
Planning and Development

ADDENDUM NUMBER 5

Dated May 9, 2025
to the
Specifications and Contract Documents
for the construction of

Bridge Channel Revegetation for
Replacement of Hamner Avenue Bridge Over Santa Ana River
In the City of Norco
Project No. D2-0108
Federal Project No. BRLS 5956 (284)

Bids Due: **(Revised)**
Wednesday, May 28, 2025; 2:00 p.m.
14th Street Transportation Annex
3525 14th Street; Riverside, CA 92501
(951) 955-6780

This Addendum is issued pursuant to the Instructions to Bidders, Item No. 8, of the Contract Documents for the reference project. This Addendum is issued as a supplement to the specification and special provisions for the referenced project. The revisions to the specifications shall become a part of the Contract Documents, and each bidder shall acknowledge receipt thereof on the Bid (Proposal). Bidders are directed to sign this addendum as acknowledged and attach the signed addendum to the contractor's submitted proposal.

Note: During the advertisement period of this project, this document and attachments (if any) are available upon request at the office of the Transportation Department, and are available as a free download at the Transportation Department's website:

https://trans.rctlma.org/notices-inviting-bids

MODIFICATIONS / CLARIFICATIONS TO SPECIAL PROVISIONS:

Item 1: The new designated date and time for the receipt and opening of bids is revised as follows:

Wednesday, May 28, 2025; 2:00 p.m.
14th Street Transportation Annex
3525 14th Street; Riverside, CA 92501
(951) 955-6780

Prepared by: _____ Date: 5 / 9 / 2025
for Joel Jimenez, Project Manager, Contracts/Bidding Unit

Acknowledged: _____ Date: June 3, 2025
(Contractor)

JRJ:jrj

This addendum has been prepared under the direction of the following:

Recommended by:

Jan Bulinski

Jan Bulinski
Environmental Project Manager

Concurrence:

Cesar Tolentino, PE
Engineering Division Manager

Acknowledged: _____ Date: June 3, 2025
(Contractor)

JRJ:jrj:rr

Note: Refer to Instruction to Bidders Item No. 8, "Addenda". Submission of all addendum pages and non-bidding document attachments of addendum are not necessary for Bid submittal. Submittal of this acknowledgement page is adequate for Bid reception. Bidders are reminded to list addendum number(s) received on the first page of the Bid form (Proposal).

Notice of Transmittal

HELIX Environmental Planning, Inc.
7578 El Cajon Boulevard
La Mesa, CA 91942
619.462.1515 **tel**
619.462.0552 **fax**
www.**helixepi**.com

HELIX Environmental Planning

Date: 6/2/25

To: RCTD

From: Andrew Laleian

Subject: P25-011 Bid Submittal

HELIX Project: 00185.P0023.001

Message:

Outgoing Delivery Date: Tuesday, June 3

Proposal Due: Wednesday, June 4 at 2:00 PM.

Delivery Type: FedEx Priority Overnight

Delivery Address:
Riverside County Transportation Department
14th Street Transportation Annex
3525 14th Street
Riverside, CA 92501

Delivery Contact:
Project Developments Division, Contracts/Bidding Unit [Riley - Front Desk]
Office: (951) 955-6780

Notice of Transmittal

HELIX Environmental Planning, Inc.
7578 El Cajon Boulevard
La Mesa, CA 91942
619.462.1515 tel
619.462.0552 fax
www.helixepi.com

HELIX Environmental Planning

Date: 6/6/25

To: RCTD

From: Andrew Laleian

Subject: P25-011 GFE & DBE Submittals

HELIX Project: 00185.P0023.001

Message:

Outgoing Delivery Date: Monday, June 9

Proposal Due: Tuesday, June 10 at 4:00 PM.

Delivery Type: FedEx Priority Overnight

Delivery Address:
Riverside County Transportation Department
14th Street Transportation Annex
3525 14th Street
Riverside, CA 92501

Delivery Contact:
Project Developments Division, Contracts/Bidding Unit [Riley - Front Desk]
Office: (951) 955-6780

RECEIVED
JUN 10 2025
TRANSPORTATION DEPARTMENT

Exhibit 15-G: Construction Contract DBE Commitment

1. Local Agency: County of Riverside 2. Contract DBE Goal: 12.1 %

3. Project Description: Bridge Channel Revegetation for Replacement of Hamner Avenue Bridge Over Santa Ana River

4. Project Location: In the City of Norco

5. Bidder's Name: HELIX Environmental Planning, Inc. 6. Prime Certified DBE: ☐ 7. Bid Amount: $1,569,893.14

8. Total Dollar Amount for ALL Subcontractors: $261,635.51 9. Total Number of ALL Subcontractors: 4

10. Bid Item Number	11. Description of Work, Service, or Materials Supplied	12. NAICS or Work Category Codes	13. DBE Certification Number	14. DBE Contact Information (Must be certified on the date bids are opened)	15. DBE Dollar Amount
2	Develop water supply	48220	49668	Bancroft Construction Services, Chris Nelson, 310.739.2932	$24,064.00
7,8,9 10,11	Plant procurement and installation	561730	36836	Wildscape Restoration, Amanda Gibbs, 951.677.4018	$131,056.68
16	Drainage facility construction	238110	52048	Guills, Inc., Juan Munoz, 909.479.0079	$82,050.00

Local Agency to Complete this Section upon Execution of Award	
22. Local Agency Contract Number:	
23. Federal-Aid Project Number:	
24. Bid Opening Date:	
25. Contract Award Date:	
26. Award Amount:	

16. TOTAL CLAIMED DBE PARTICIPATION: $237,170.68 / 15.1 %

Local Agency certifies that all DBE certifications are valid and information on this form is complete and accurate.

IMPORTANT: Identify all DBE firms being claimed for credit, regardless of tier. Names of the First Tier DBE Subcontractors and their respective item(s) of work listed above must be consistent, where applicable with the names and items of the work in the "Subcontractor List" submitted with your bid. Written confirmation of each listed DBE is required.

27. Local Agency Representative's Signature	28. Date	17. Preparer's Signature	18. Date: 6/10/2025
29. Local Agency Representative's Name	30. Phone	19. Preparer's Name: Justin Fischbeck	20. Phone: 619.462.1515
31. Local Agency Representative's Title		21. Preparer's Title: Chief Operations Officer	

DISTRIBUTION: 1. Original – Local Agency
2. Copy – Caltrans District Local Assistance Engineer (DLAE). Failure to submit to DLAE within 30 days of contract execution may result in de-obligation of federal funds on contract.
3. Include additional copy with award package.

Certified Profile

CLOSE WINDOW

Print

Business & Contact Information

BUSINESS NAME	**Bancroft Construction Services,** DBA **n/a**
OWNER	**Ms. Ashley Driscoll**
ADDRESS	**4840 Tarantella Lane** **San Diego, CA 92130** [map]
PHONE	**443-254-4531**
EMAIL	contact@bancroftCS.com
WEBSITE	http://www.bancroftconstructionservices.com
ETHNICITY	**Caucasian**
GENDER	**Female**
COUNTY	**San Bernardino (CA)**

Certification Information

CERTIFYING AGENCY	**Los Angeles County Metropolitan Transportation Authority**
CERTIFICATION TYPE	**DBE - Disadvantaged Business Enterprise**
CERTIFIED BUSINESS DESCRIPTION	**Environmental compliance consulting, inspection**

Commodity Codes

Code	Description
NAICS 484220	Specialized Freight (except Used Goods) Trucking, Local
NAICS 488490	Other Support Activities for Road Transportation
NAICS 541620	Environmental consulting services
NAICS 561730	Landscaping Services

Additional Information

WORK DISTRICTS/REGIONS	**Fresno, Imperial, Inyo, Kern, Kings, Los Angeles, Monterey, Orange, Riverside, San Bernardino, San Diego, San Luis Obispo, Tulare, Ventura**
CUCP PUBLIC DIRECTORY CERTIFICATION NUMBER	**49668**

This profile was generated on 6/11/2025

Certified Profile

CLOSE WINDOW

Print

Business & Contact Information

BUSINESS NAME	**Wildscape Restoration, Inc.,** DBA **Urban Greening**
OWNER	**Ms Noreen Murano**
ADDRESS	**1547 Los Angeles Avenue** **Suite 110** **VENTURA, CA 93004** [map]
PHONE	**805-535-4448**
EMAIL	admin@wildscaperestoration.com
WEBSITE	http://www.wildscaperestoration.com
ETHNICITY	**Asian-Pacific American**
GENDER	**Female**
COUNTY	**Ventura (CA)**

Certification Information

CERTIFYING AGENCY	**California Department of Transportation**
CERTIFICATION TYPE	**DBE - Disadvantaged Business Enterprise**
CERTIFIED BUSINESS DESCRIPTION	**Other Scientific and Technical Consulting Services**

Commodity Codes

Code	Description
CA WCC C8700	CONSULTANT, NON-ENGINEERING
NAICS 115112	Soil Preparation, Planting, and Cultivating
NAICS 541320	Landscape architectural services
NAICS 541370	Surveying and Mapping (except Geophysical) Services
NAICS 541620	Environmental consulting services
NAICS 541690	Other Scientific and Technical Consulting Services
NAICS 561730	Landscaping Services

Additional Information

WORK DISTRICTS/REGIONS	**All work districts/regions**
CUCP PUBLIC DIRECTORY CERTIFICATION NUMBER	**36836**

This profile was generated on 6/11/2025

Certified Profile

CLOSE WINDOW

Print

Business & Contact Information

BUSINESS NAME	**GUILLS INC,** DBA **INTEGRITY LANDSCAPE & CONCRETE**
OWNER	**Mr. Juan Munoz**
ADDRESS	**313 E ORANGE GROVE BLVD #290** **PASADENA, CA 91104** [map]
PHONE	**626-712-3267**
FAX	**909-538-8831**
EMAIL	**guillsinc1@gmail.com**
ETHNICITY	**Hispanic American**
GENDER	**Male**
COUNTY	**Los Angeles (CA)**

Certification Information

CERTIFYING AGENCY	**Los Angeles County Metropolitan Transportation Authority**
CERTIFICATION TYPE	**DBE - Disadvantaged Business Enterprise**
CERTIFIED BUSINESS DESCRIPTION	**Landscaping, Concrete, Tree Services**

Commodity Codes

Code	Description
NAICS 561730	Landscaping Services
NAICS 238110	Poured Concrete Foundation and Structure Contractors

Additional Information

WORK DISTRICTS/REGIONS	**Los Angeles, Riverside, San Bernardino, San Diego**
CUCP PUBLIC DIRECTORY CERTIFICATION NUMBER	**52048**

STATE OF CALIFORNIA-DEPARTMENT OF TRANSPORTATION

DLA DBE CONFIRMATION

DOT LAPM 9-I (NEW 01/2023)

FEDERAL PROJECT NUMBER

BRLS 5956 (284)

NAME OF DBE BUSINESS

Bancroft Construction Services

NAME OF DBE REPRESENTATIVE

Chris Nelson

DBE CERTIFICATION NUMBER

49668

NAME OF BIDDER

Helix Environmental Planning Inc

NAME OF PRIME CONTRACTOR IF DIFFERENT FROM THE BIDDER

N/A

NAME OF REPRESENTATIVE OF PRIME CONTRACTOR

Justin Fischbeck, Chief Operating Officer

DATE

Bid Item Number	Item of work and description of services to be subcontracted or materials to be provided [1]	Amount ($)
TASK 02	Develop Water Supply	24,064

[1] If 100% of an item is not to be performed or furnished by the DBE, describe the exact portion of the item to be performed or furnished.

DBE firms can use this form as a written confirmation or use an equivalent form. Written confirmation must be submitted no later than 4 pm on the 5th day of bid opening.

The exact portion of the item to be performed by Bancroft Construction Services is listed in the subconsultant quote and HELIX attachment (Items of Work and Amounts).

Total $24,064

As an authorized representative of a certified disadvantaged business enterprise, I confirm if the bidder is awarded the contract, my business will enter into a contractual agreement with the bidder or prime contractor to perform the type and dollar amount of work shown on the DBE Commitment form.

I certify under penalty of perjury that the foregoing is true and correct.

Signature of DBE's Authorized Representative

Chris Nelson

Printed Name of DBE's Authorized Representative

Estimating Team Lead

Title of DBE's Authorized Representative

6/4/25

Date

Appendix E, Page 20 of 40

ADA Notice This document is available in alternative accessible formats. For more information, please contact the Forms Management Unit at (279) 234-2284, TTY 711, in writing at Forms Management Unit, 1120 N Street, MS-89, Sacramento, CA 95814, or by email at Forms.Management.Unit@dot.ca.gov.

HELIX Environmental Planning

LAPM 9-I

DBE CONFIRMATION

Bancroft Construction Services – Items of Work & Amounts

LAPM 9-1 DBE Commitment Form: If 100% of an item is not to be performed or furnished by the DBE, describe the exact portion to be performed or furnished.

BANCROFT CONSTRUCTION SERVICES

Bid Item Number	Item of work and description of services to be subcontracted or materials to be provided	Total Amount ($)
2	Water Truck – 4,000 Gallon (Equipment)	$7,440.00
-	Equipment Driver (Labor)	$15,120.00
-	Mobilization	$1,504.00

BANCROFT
CONSTRUCTION SERVICES

Water Truck
Equipment & Labor

Project: Hamner ReVeg
Date: 05/27/2025

Proposal Total ($):	At Prime Discretion

Table A: *Water Truck*: Line Items and Estimated Unit Pricing

#	Description	Unit	Qty	Hourly Rate	Daily Rate
-	WATER TRUCK – 4,000 GALLON (EQUIPMENT)	HR	8	$62.00	$496
-	EQUIPMENT DRIVER (LABOR)	HR	8	$126.00	$1,008
				$188.00	$1,504

Table B: *Mobilization*: Line Items and Estimated Unit Pricing

#	Description	Unit	Qty	Unit Price	Subtotal
-	MOBILIZATION	EA	-	$1,500	VARIES

Table C: General Assumptions & Notes

Assumptions/Notes	
1	Bancroft will put forth best efforts to accommodate the project schedule. Bancroft requires at least 4-weeks' advance notice for a guaranteed work date unless there are delays in material supply chain.
2	Any project training, kickoff, or orientation required is not included in this proposal and will be billed at the hourly rates provided.
3	Traffic Control for the purposes of completing this work is not included in this proposal if individual scopes of service are selected.
4	This proposal assumes that all equipment required to complete the tasks above will be able to access the proposed installation or application location(s) within a short walking distance, defined per Bancroft's discretion. If this assumption is not true, T&M rates may be required to accommodate any special equipment, delays for hiking, or delays for detours. Additional costs will be billed at the hourly rate for the equipment and labor resource.
5	All work locations must be staked or clearly defined such that Bancroft can easily perform tasks. No surveying or staking is included in this proposal. If Bancroft is required to stake installation and application locations, T&M Rates may apply.
6	This proposal assumes that Bancroft will have access to the contractor's/client's staging area to stage vehicles, trailers, and material for the job.
7	This proposal assumes union/prevailing wages. Any adjustments in union/prevailing wage rates will result in an increase in cost.
8	Bancroft is signatory to the laborers and operators' unions. If association to another unions is required (i.e. Teamsters, IBEW, etc.), this proposal is not valid.
9	Overtime Rates: All Overtime and double time will apply after an 8hr shift see rates below. • STRAIGHT TIME: 8 hrs., per man, per hour (Monday - Friday) – Straight Pay at DIR/Union Wage • OVERTIME: 8-12 hrs., per man, per hour (M-F, Saturday up to 12 hours) – Pay at 1.5x DIR/Union Wage • DOUBLETIME: All hrs. Over 12, per man, per hour (including all Sunday) – Pay at 2x DIR/Union Wage
10	Bancroft is a Signatory Union Contractor. A set shift schedule shall be provided to Bancroft by the Client a minimum of two (2) weeks in advance. Shifts are Portal to Portal (i.e. Shift Starts: Yard - Project Site - Yard: Shift Ends). This proposal assumes that Bancroft personnel assigned to the project will have access to the Client's yard, which is located within five (5) miles of the project's worksite. If this assumption is not true, T&M rates will apply.
11	If the project duration extends beyond 2026, an automated minimum increase of 10% will occur annually for all tasks listed in the tables above.
12	Water procurement is not included with Water Truck or Street Sweeping services. If water is not available free of charge on the project site, prices are invalid and T&M rates may apply. This proposal assumes that sufficient water is readily available on the project site for Bancroft's use for all water truck and sweeping tasks at no cost. If water procurement is required.
13	Mobilization/Demobilization to be billed when client requests equipment onsite. If Bancroft is scheduled for Water Truck or Street Sweeping services on consecutive days, one mobilization will be required. If Bancroft is scheduled for Water Truck or Street Sweeping services on non-consecutive days, mobilization will be required per request. Additional mobilizations will be billed according to the unit price (Table C).
14	When Bancroft equipment (street sweeper or water truck) is mobilized and staged onsite at client request, equipment costs will be billed on scheduled workdays, regardless of whether the equipment is in operation by Bancroft or client, or not, as equipment is available to client on demand.
15	Hourly rates for water trucks and street sweeper assumes that driver and equipment is billed for eight (8) hours minimum, daily for every workday the equipment/personnel is onsite.
16	Daily Miles over 100 will be billed at the federal reimbursement rate. If fuel exceeds $6/Gallon, pricing is not valid and additional fees may apply.
17	This proposal assumes a bond waiver is granted by Prime. If a bond waiver is not granted a 1.5% fee is applied, BCS can be bonded up to $30,000,000.

7486 La Jolla Blvd, Suite 176, La Jolla, CA 92037
Telephone: (310) 739-2932 | Email: aprice@bancroftcs.com

BANCROFT
CONSTRUCTION SERVICES

General Conditions:

- All provisions/notes/assumptions must be agreed upon between both parties before the contract can be signed.
- Deviation from the assumptions or inclusions in the Notes will require changes to this proposal.
- Our firm shall not be liable for any delays, accidents, or losses due to the elements, labor disputes, strikes, lockouts, Acts of God, fires, landslides, earthquakes, theft, vandalism, inclemency of the weather, changes ordered in the work, unavoidable casualties, the acts or omissions of owners or persons or any other similar or dissimilar causes beyond the control of our firm. Delays for any reason will be billed at the hourly rates for the corresponding personnel in this proposal.
- To the fullest extent permitted by law, prime contractor shall indemnify, defend and hold harmless Bancroft Construction Services, LLC as provided in the contract against claims and expenses arising out of or resulting from Performance of any work, provided that such claim or expense is attributed to bodily injury, sickness, disease or death, or injury, to or destruction of tangible property (other than the work itself) including the loss of use Resulting therefrom, but only to the extent caused or alleged to be cause in whole or in part by the negligent acts or omissions of subcontractor, anyone directly or indirectly employed by the prime contractor or anyone for whose acts the prime contractor may be liable, regardless of whether or not such claim, damage, loss or expense in cause in part by party indemnity hereunder.
- This project assumes no project labor agreement is in place.
- This proposal assumes the prime contractor has Payment Terms that are Net 45. If assumption differs, Bancroft reserves the right to update pricing to reflect lending costs. If net 45 payment terms, all services are to be paid for Net 45. A 3% monthly finance charge to apply after unpaid invoices pass 45 days.
- Bancroft will not participate in *Early Payment Credit* if applicable via this sub or prime contract.
- If the project duration extends beyond 2026, an automated minimum increase of 10% will occur annually for all line items in this proposal.
- Prices are subject to change based on approval of the final plans and field site assessment.
- Prices are subject to change if the proposal is not accepted within 90 days, or the project commences after 180 days of submittal.
- Bancroft reserves the right to subcontract work to complete any project scope.
- Traffic control for the purpose of completing this work is not included in this proposal.

Price Excludes:

- Price excludes any other item not listed in this proposal.

DBE # 49668
DVBE # 2005475
WBE # 17000434
DIR # 1000577841
CA Contractor's License #1068621

CALTRANS approved NAICS Codes:
488490 – Other Support Activities for Road Transportation: Street Sweeper
484220 – Specialized Freight Trucking: Water Truck
564730 – Landscaping Services: Hydroseeding
541620 – Environmental Consulting: SWPPP, Bio etc.

Thank you for the opportunity to support your Team!

Sincerely,

7486 La Jolla Blvd, Suite 176, La Jolla, CA 92037
Telephone: (310) 739-2932 | Email: aprice@bancroftcs.com

BANCROFT
CONSTRUCTION SERVICES

Ashley Driscoll, Owner

7486 La Jolla Blvd, Suite 176, La Jolla, CA 92037
Telephone: (310) 739-2932 | Email: aprice@bancroftcs.com

STATE OF CALIFORNIA-DEPARTMENT OF TRANSPORTATION

DLA DBE CONFIRMATION

DOT LAPM 9-I (NEW 01/2023)

FEDERAL PROJECT NUMBER

Guill's Inc

NAME OF DBE BUSINESS

Juan Munoz

NAME OF DBE REPRESENTATIVE

52048

DBE CERTIFICATION NUMBER

Helix Environmental Planning Inc

NAME OF BIDDER

N/A

NAME OF PRIME CONTRACTOR IF DIFFERENT FROM THE BIDDER

Justin Fischbeck, Chief Operating Officer

NAME OF REPRESENTATIVE OF PRIME CONTRACTOR

6/3/25

DATE

Bid Item Number	Item of work and description of services to be subcontracted or materials to be provided [1]	Amount ($)
16	Drainage Facility Construction	$82,050.00

[1] If 100% of an item is not to be performed or furnished by the DBE, describe the exact portion of the item to be performed or furnished.

DBE firms can use this form as a written confirmation or use an equivalent form. Written confirmation must be submitted no later than 4 pm on the 5th day of bid opening.

The exact portion of the item to be performed by Guills, Inc. is listed in the subconsultant quote (attached).

Total $82,050.00

As an authorized representative of a certified disadvantaged business enterprise, I confirm if the bidder is awarded the contract, my business will enter into a contractual agreement with the bidder or prime contractor to perform the type and dollar amount of work shown on the DBE Commitment form.

I certify under penalty of perjury that the foregoing is true and correct.

Signature of DBE's Authorized Representative

Juan Munoz

Printed Name of DBE's Authorized Representative

Operation Manager

Title of DBE's Authorized Representative

Date 6/3/25

Appendix E, Page 20 of 40

ADA Notice This document is available in alternative accessible formats. For more information, please contact the Forms Management Unit at (279) 234-2284, TTY 711, in writing at Forms Management Unit, 1120 N Street, MS-89, Sacramento, CA 95814, or by email at Forms.Management.Unit@dot.ca.gov.

Guill's Inc LIC#893464
313 E Orange Grove Blvd
Pasadena, CA 91104 US
+19094790079
guillsinc1@gmail.com

Estimate 1942

ADDRESS
HELIX
ENVIRONMENTAL
Andrew Laleian

DATE
04/17/2025

TOTAL
$82,050.00

DESCRIPTION	AMOUNT
Bridge Channel Revegetation for Replacement of Hamner Avenue Bridge Over Santa Ana River	
TASK16: DRAINAGE FACILITY CONSTRUCTION	
1. To Construct Manhole No. 1 per RCFC & WCD Std. MH251	17,500.00
2. To Install 84 LF of 24in CSP	12,180.00
3. To Install 24 in 45 degree elbow	1,300.00
4. To Install 24in Flared End section per caltrans std. Plans D94A	1,450.00
5. To Install 5 LF 18in CSP	2,600.00
6. To Relocate Existing riprap to New pipe outlet location 9 CY	1,845.00
7. To remove and dispose existing concrete headwall 25LF	3,625.00
8. To Construct new graded Path 120 CY of import fill	19,800.00
9. To Construct new concrete collar per RCFC & WCD std M803	6,400.00
10. Surveyor Staking	9,600.00
11. mobilization	5,750.00

Exclusions from bid:
Other city permits or fees not noted
exports of soils/ aggerates
Clear and grub
Traffic control

Prevailing wages are included
Addendums 1-6 acknowledged

DIR# 1000022957
DBE# 52048
SBE# 1393700
CSLB# 893464

SUBTOTAL	82,050.00
TAX	0.00
TOTAL	$82,050.00

THANK YOU.

Accepted By

Accepted Date

STATE OF CALIFORNIA-DEPARTMENT OF TRANSPORTATION

DLA DBE CONFIRMATION

DOT LAPM 9-I (NEW 01/2023) BRLS 5956 (284)

FEDERAL PROJECT NUMBER

Wildscape Restoration, Inc.

NAME OF DBE BUSINESS

Amanda Gibbs

NAME OF DBE REPRESENTATIVE

36836

DBE CERTIFICATION NUMBER

HELIX Environmental Planning, Inc.

NAME OF BIDDER

N/A

NAME OF PRIME CONTRACTOR IF DIFFERENT FROM THE BIDDER

Justin Fischbeck, Chief Operations Officer

NAME OF REPRESENTATIVE OF PRIME CONTRACTOR

06/03/2025

DATE

Bid Item Number	Item of work and description of services to be subcontracted or materials to be provided [1]	Amount ($)
7	Plants Procurement and Installation [1-Gallon]	$ 60,450.61
8	Plants Procurement and Installation [Treepit 4 Planting]	$ 5,707.91
9	Plants Procurement and Installation [Treeband Planting]	$ 39,904.38
10	Plants Procurement and Installation [Standard Size cutting]	$ 11,839.16
11	Plants Procurement and Installation [Large Size Cutting]	$ 13,154.62
	Total	$131,056.68

[1] If 100% of an item is not to be performed or furnished by the DBE, describe the exact portion of the item to be performed or furnished.

DBE firms can use this form as a written confirmation or use an equivalent form. Written confirmation must be submitted no later than 4 pm on the 5th day of bid opening.

The exact portion of the item to be performed by Wildscape Restoration, Inc. is listed in the subconsultant quote (attached).

As an authorized representative of a certified disadvantaged business enterprise, I confirm if the bidder is awarded the contract, my business will enter into a contractual agreement with the bidder or prime contractor to perform the type and dollar amount of work shown on the DBE Commitment form.

I certify under penalty of perjury that the foregoing is true and correct.

Signature of DBE's Authorized Representative

Printed Name of DBE's Authorized Representative

Amanda Gibbs

Title of DBE's Authorized Representative

Chief Business Development Officer

Date 06/03/2025

Appendix E, Page 20 of 40

ADA Notice This document is available in alternative accessible formats. For more information, please contact the Forms Management Unit at (279) 234-2284, TTY 711, in writing at Forms Management Unit, 1120 N Street, MS-89, Sacramento, CA 95814, or by email at Forms.Management.Unit@dot.ca.gov.

Wildscape Restoration, Inc.

Bridge Channel Revegetation for
Replacement of Hamner Avenue Bridge Over Santa Ana River
In the City of Norco
Project No. D2-0108
Federal Project No. BRLS 5956 (284)

PROPOSAL

ITEM No.	ITEM CODE	ITEM	UNIT	ESTIMATED QUANTITY	ITEM PRICE (IN FIGURES)	TOTAL (IN FIGURES)
BASE BID SCHEDULE						
1	066102	DUST ABATEMENT	LS	1		
2	100100	DEVELOP WATER SUPPLY	LS	1		
3	120100	TRAFFIC CONTROL SYSTEM [IF NECESSARY]	LS	1		
4	160110	TEMPORARY HIGH-VISIBILITY FENCE [TYPE ESA]	LF	5,400		
5	170103	CLEARING AND GRUBBING	LS	1		
6	206300	TEMPORARY IRRIGATION SYSTEM	LS	1		
7	032001	PLANTS PROCUREMENT AND INSTALLATION [1-GALLON]	EA	741	$81.58	$60,450.61
8	032002	PLANTS PROCUREMENT AND INSTALLATION [TREEPOT 4 PLANTING]	EA	118	$48.37	$5,707.91
9	032003	PLANTS PROCUREMENT AND INSTALLATION [TREEBAND PLANTING]	EA	480	$83.13	$39,904.38
10	032004	PLANTS PROCUREMENT AND INSTALLATION [STANDARD SIZE CUTTING]	EA	272	$43.53	$11,839.16
11	032005	PLANTS PROCUREMENT AND INSTALLATION [LARGE SIZE CUTTING]	EA	284	$463.32	$13,154.62
12	204099	PLANT ESTABLISHMENT WORK [5 YEAR MAINTENANCE /ESTABLISHMENT]	LS	1		
13	210430	HYDROSEEDING	ACRE	6		
14	038201	RESTORATION SIGNAGE	EA	4		
15	999990	MOBILIZATION [INCLUDES DEMOBILIZATION AND FINAL CLEANUP]	LS	1		

PROJECT TOTAL: One hundred thirty-one thousand, five hundred forty-six dollars and twenty- two cents

$ ~~131,546.22~~ $131,056.68 OVAL ITEMS 1 - 15 "WORDS"

From: Amanda Gibbs
To: Andrew Laleian; mtolteca@wildscaperestoration.com; pm@wildscaperestoration.com; bio@wildscaperestoration.com
Cc: Jacqueline Valdes
Subject: RE: Subcontractor Bid Submission GFE Determination
Date: Friday, June 6, 2025 2:49:47 PM

Hello Andrew,

This email serves as confirmation that the amount submitted $131,056.68 is the correct amount, and can be updated on any required form by Helix's representative on our behalf. Thank you and apologies for the discrepancy.

Best,

Amanda Gibbs (she/her)
Chief Business Development Officer
Wildscape Restoration, Inc.
(805) 535-4448
1547 Los Angeles Ave Suite 110
Ventura, CA 93004
Wildscape RESTORATION

From: Andrew Laleian <AndrewL@helixepi.com>
Sent: Friday, June 6, 2025 12:11 PM
To: mtolteca@wildscaperestoration.com; 'Amanda Gibbs' <agibbs@wildscaperestoration.com>; pm@wildscaperestoration.com; bio@wildscaperestoration.com
Cc: Jacqueline Valdes <JacquelineV@helixepi.com>
Subject: RE: Subcontractor Bid Submission GFE Determination

Hello Amanda,

There is a small discrepancy between the totals listed in your Quote and DBE Forms. Please see the table below:

07: PLANTS PROCUREMENT AND INSTALLATION [1-GALLON]	wildscape	$60,450.61
08: PLANTS PROCUREMENT AND INSTALLATION [TREEPOT 4 PLANTING]	wildscape	$5,707.91
09: PLANTS PROCUREMENT AND INSTALLATION [TREEBAND PLANTING]	wildscape	$39,904.38
10: PLANTS PROCUREMENT AND INSTALLATION [STANDARD SIZE CUTTING]	wildscape	$11,839.16
11: PLANTS PROCUREMENT AND INSTALLATION [LARGE SIZE CUTTING]	wildscape	$13,154.62
	TOTAL	$131,056.68

We checked, and it seems the line items we have in our budget are consistent with the costs you quoted, but we have it totaling to $131,056.68, whereas the quote and DBE commitment forms have a total listed of $131,546.22. Could you please confirm that $131,056.68 is the correct total amount for your bid and allow us to manually change the total to number to $131,056.68 on any documentation you submitted for the proposal?

Thank you,

Andrew Laleian
Construction Project Manager I

HELIX Environmental Planning
135 W. Green Street, Suite 100, Pasadena, CA 91105
Cell: (626) 755-0665 **Office:** (626) 463-0060
andrewl@helixepi.com | helixepi.com | LinkedIn | Facebook | Instagram

Know someone who's looking for a new career opportunity? We're hiring!

From: Andrew Laleian
Sent: Thursday, June 5, 2025 11:16 AM
To: 'mtolteca@wildscaperestoration.com' <mtolteca@wildscaperestoration.com>; 'Amanda Gibbs' <agibbs@wildscaperestoration.com>; 'pm@wildscaperestoration.com' <pm@wildscaperestoration.com>; 'bio@wildscaperestoration.com' <bio@wildscaperestoration.com>
Cc: Jacqueline Valdes <JacquelineV@helixepi.com>
Subject: RE: Subcontractor Bid Submission GFE Determination

Hello Amanda,

This is just an official confirmation that your bid was included, unaltered from the previous submission, on June 4, 2025 to subcontract work under HELIX Environmental Planning, Inc. (HELIX) for the Hamner Bridge Revegetation project (Project No. D2-0108; Federal Project No. BRLS 5956 (284)). The rationale for selection is the same as below.

We look forward to the possibility of working together on the Hamner Bridge Revegetation project. Please feel free to reach out with any comments or questions.

All the best,

Andrew Laleian
Construction Project Manager I

HELIX Environmental Planning
135 W. Green Street, Suite 100, Pasadena, CA 91105
Cell: (626) 755-0665 **Office:** (626) 463-0060
andrewl@helixepi.com | helixepi.com | LinkedIn | Facebook | Instagram

Know someone who's looking for a new career opportunity? We're hiring!

From: Andrew Laleian
Sent: Friday, April 25, 2025 4:47 PM
To: mtolteca@wildscaperestoration.com; 'Amanda Gibbs' <agibbs@wildscaperestoration.com>; pm@wildscaperestoration.com; bid@wildscaperestoration.com
Cc: Jacqueline Valdes <JacquelineV@helixepi.com>
Subject: Subcontractor Bid Submission GFE Determination

Hello Amanda,

HELIX has reviewed the costs and information Wildscape Restoration provided in the bid submission to subcontract work under HELIX Environmental Planning, Inc. (HELIX) for the Hamner Bridge Revegetation project (Project No. D2-0108; Federal Project No. BRLS 5956 (284)).

Based on the costs and scope description outlined in your bid submission, HELIX has made the determination that your bid will be included in our proposal submission to the County of Riverside Transportation Department for the following reasons:

- The lowest reasonable costs that match the criteria in the solicitation package will be included in this proposal: the costs submitted by Wildscape Restoration for line items that were bid on were competitive.

We look forward to the possibility of working together on the Hamner Bridge Revegetation project. Please feel free to reach out with any comments or questions.

All the best,

Andrew Laleian
Construction Project Manager I

HELIX Environmental Planning
135 W. Green Street, Suite 100, Pasadena, CA 91105
Cell: (626) 755-0665 **Office:** (626) 463-0060
andrewl@helixepi.com | helixepi.com | LinkedIn | Facebook | Instagram

Know someone who's looking for a new career opportunity? We're hiring!

Virus-free.www.avast.com

Exhibit 15-H, DBE Information – Contractor Good Faith Efforts

Federal-aid Project No(s). **BRLS 5956 (284)** Bid Opening Date 6/4/2025

The **County of Riverside** established a Disadvantaged Business Enterprise (DBE) goal of **12.1 %** for this contract. The information provided herein shows the required good faith efforts to meet or exceed the DBE contract goal.

Lowest, second lowest and third lowest bidders shall submit the following information to document their good faith efforts no later than 4:00 p.m. on the 4th business day after bid opening. Bidders are recommended to submit the following information even if the Exhibit 15-G: Construction Contract DBE Commitment indicate that the bidder has met the DBE goal. This form protects the bidder's eligibility for award of the contract if the administering agency determines that the bidder failed to meet the goal for various reasons, e.g., a DBE firm was not certified at bid opening, or the bidder made a mathematical error.

Submittal of only the "Local Agency Bidder DBE Commitment" form may not provide sufficient documentation to demonstrate that adequate good faith efforts were made.

The following items are listed in the Section entitled "Submission of DBE Commitment" of the Special Provisions, **please attach additional sheets as needed**:

A. The names and dates of each publication in which a request for DBE participation for this project was placed by the bidder (please attach copies of advertisements or proofs of publication):

Publications	Dates of Advertisement
BidAmerica GFE Outreach [Online Publication]	4/9/25 – 4/14/25

[Please see attachment for Section A, with copy of advertisement, advertisement receipt, and proof of publication attached].

B. The names and dates of written notices sent to certified DBEs soliciting bids for this project and the dates and methods used for following up initial solicitations to determine with certainty whether the DBEs were interested (please attach copies of solicitations, telephone records, fax confirmations, etc.):

Names of DBEs Solicited	Date of Initial Solicitation	Follow Up Methods and Dates

Please see attachment for Section B with copy of written notice, follow up log, and email documentation attached.

C. The items of work made available to DBE firms including those unbundled contract work items into economically feasible units to facilitate DBE participation. It is the bidder's responsibility to demonstrate that sufficient work to facilitate DBE participation in order to meet or exceed the DBE contract goal.

Items of Work	Proposer or Bidder Normally Performs Item (Y/N)	Breakdown of Items	Amount ($)	Percentage Of Contract
Please see attachment for Section C.				

D. The names, addresses and phone numbers of rejected DBE firms, the reasons for the bidder's rejection of the DBEs, the firms selected for that work (please attach copies of quotes from the firms involved), and the price difference for each DBE if the selected firm is not a DBE:
Please see attachment for Section D; rejection notices and rejected quotes attached.

Names, addresses and phone numbers of rejected DBEs and the reasons for the bidder's rejection of the DBEs:

Listed in attachment for Section D.

Names, addresses and phone numbers of firms selected for the work above:

Listed in attachment for Section D.

E. Efforts (e.g. in advertisements and solicitations) made to assist interested DBEs in obtaining information related to the plans, specifications and requirements for the work which was provided to DBEs:

(1) We provided a link to all plans, specifications, and requirements via MediaFire (snapshot of link attached).
(2) Our advertisement stated the following: "For information on the availability of Scope of Work, plans and specifications, and project solicitation and addenda, please contact Andrew Lalejian, Construction Project Manager, HELIX Environmental Planning, at AndrewL@helixepi.com, or (626) 463-0060."
(3) Our written notice stated "Please see the attached copy of the solicitation with information including the plans, specifications, and contract requirements, along with Addendum No. 1.

F. Efforts (e.g. in advertisements and solicitations) made to assist interested DBEs in obtaining bonding, lines of credit or insurance, necessary equipment, supplies, materials, or related assistance or services, excluding supplies and equipment the DBE subcontractor purchases or leases from the prime contractor or its affiliate:

Our written notice stated the folowing: "We are willing to assist all interested DBEs in obtaining bonds, lines of credit, and/or insurance." No DBE firms requested this assistance.

G. The names of agencies, organizations or groups contacted to provide assistance in contacting, recruiting and using DBE firms (please attach copies of requests to agencies and any responses received, i.e., lists, Internet page download, etc.):

Name of Agency/Organization	Method/Date of Contact	Results
MBDA LA Business Center – Operated by PACE	Emailed notice 4/10/2025	Bid posted on website – no responses to post.

Please see the folowing attachments:
① Notice to agencies
② Confirmation of Bid Posting
③ Copy of Bid Post
④ Copy of Bid Posting Webpage

H. Any additional data to support a demonstration of good faith efforts:
① Selection Notices – Bid Opening Date 4/30/25
② Selection Notices - Bid Opening Date 6/4/25

NOTE: Use additional sheets if necessary.

HELIX Environmental Planning

Exhibit 15-H

DBE INFORMATION – CONTRACTOR GOOD FAITH EFFORTS

SECTION A | PUBLICATIONS

A. The names and dates of each publication in which a request for DBE participation for this project was placed by the bidder (please attach copies of advertisements or proofs of publication).

COPY OF ADVERTISEMENT

Requesting Subconsultant Bids from Disadvantaged Business Enterprise (DBE) firms, with California Unified Certification Program (CUCP) Certification, for Ecological Restoration, Hydroseeding, and Landscaping Services.

> **Project:** Construction of Bridge Channel Revegetation for Replacement of Hamner Avenue Bridge Over Santa Ana River In the City of Norco, Project No. D2-0108, Federal Project No. BRLS 5956 (284)
> **Owner:** County of Riverside Transportation Department (RCTD)
> **Proposal Due Date:** April 16, 2025, at 2:00 PM PST

HELIX encourages all interested and certified DBE firms to contact us by Friday, April 11, 2025, at 10:00 AM to express your interest, and to submit your bid and proposed scope of work to us by Monday, April 14, 2025, at 11:00 AM.

For information on the availability of scope of work, plans and specifications, and project solicitation and addenda, please contact Andrew Laleian, Construction Project Manager, HELIX Environmental Planning, at AndrewL@helixepi.com, or (626) 463-0060.

PROOF OF PUBLICATION

Publication: GFEOutreach.com

1) Ad Receipt – Attached
2) Website Posting – Attached

AD – Receipt

From: GFE Outreach
To: Jacqueline Valdes
Subject: Your GFE Advertisement is Live - Receipt & Details
Date: Wednesday, April 9, 2025 4:30:27 PM

Thank you for choosing us for your Good Faith Efforts. Your ad is now up and running.

Project Details:

Project Link: https://live.gfeoutreach.com/adDetails?adsRef=1252

Date Posted: 4/9/2025, 11:26:04 PM

Project Title: Construction of Bridge Channel Revegetation for Replacement of Hamner Avenue Bridge Over Santa Ana River In the City of Norco

Project bid date: 4/16/2025, 9:00:00 PM

Agency name: County of Riverside Transportation Department

Agency Number: Project No. D2-0108, Federal Project No. BRLS 5956 (284)

Dbe Types: DBE

NAICS Codes:

Contact Information:

Company Name: HELIX Environmental Planning

Contact Person: Jacqueline Valdes

Email: jacquelinev@helixepi.com

Phone Number: (619) 462-1515

Company Address: 7578 El Cajon Blvd, La Mesa, CA 91942, USA

Payment Details:


GFE Service Type: Single Ad

Total: $35

Invoice Number: 1252

Best wishes,

The GFE Outreach Team

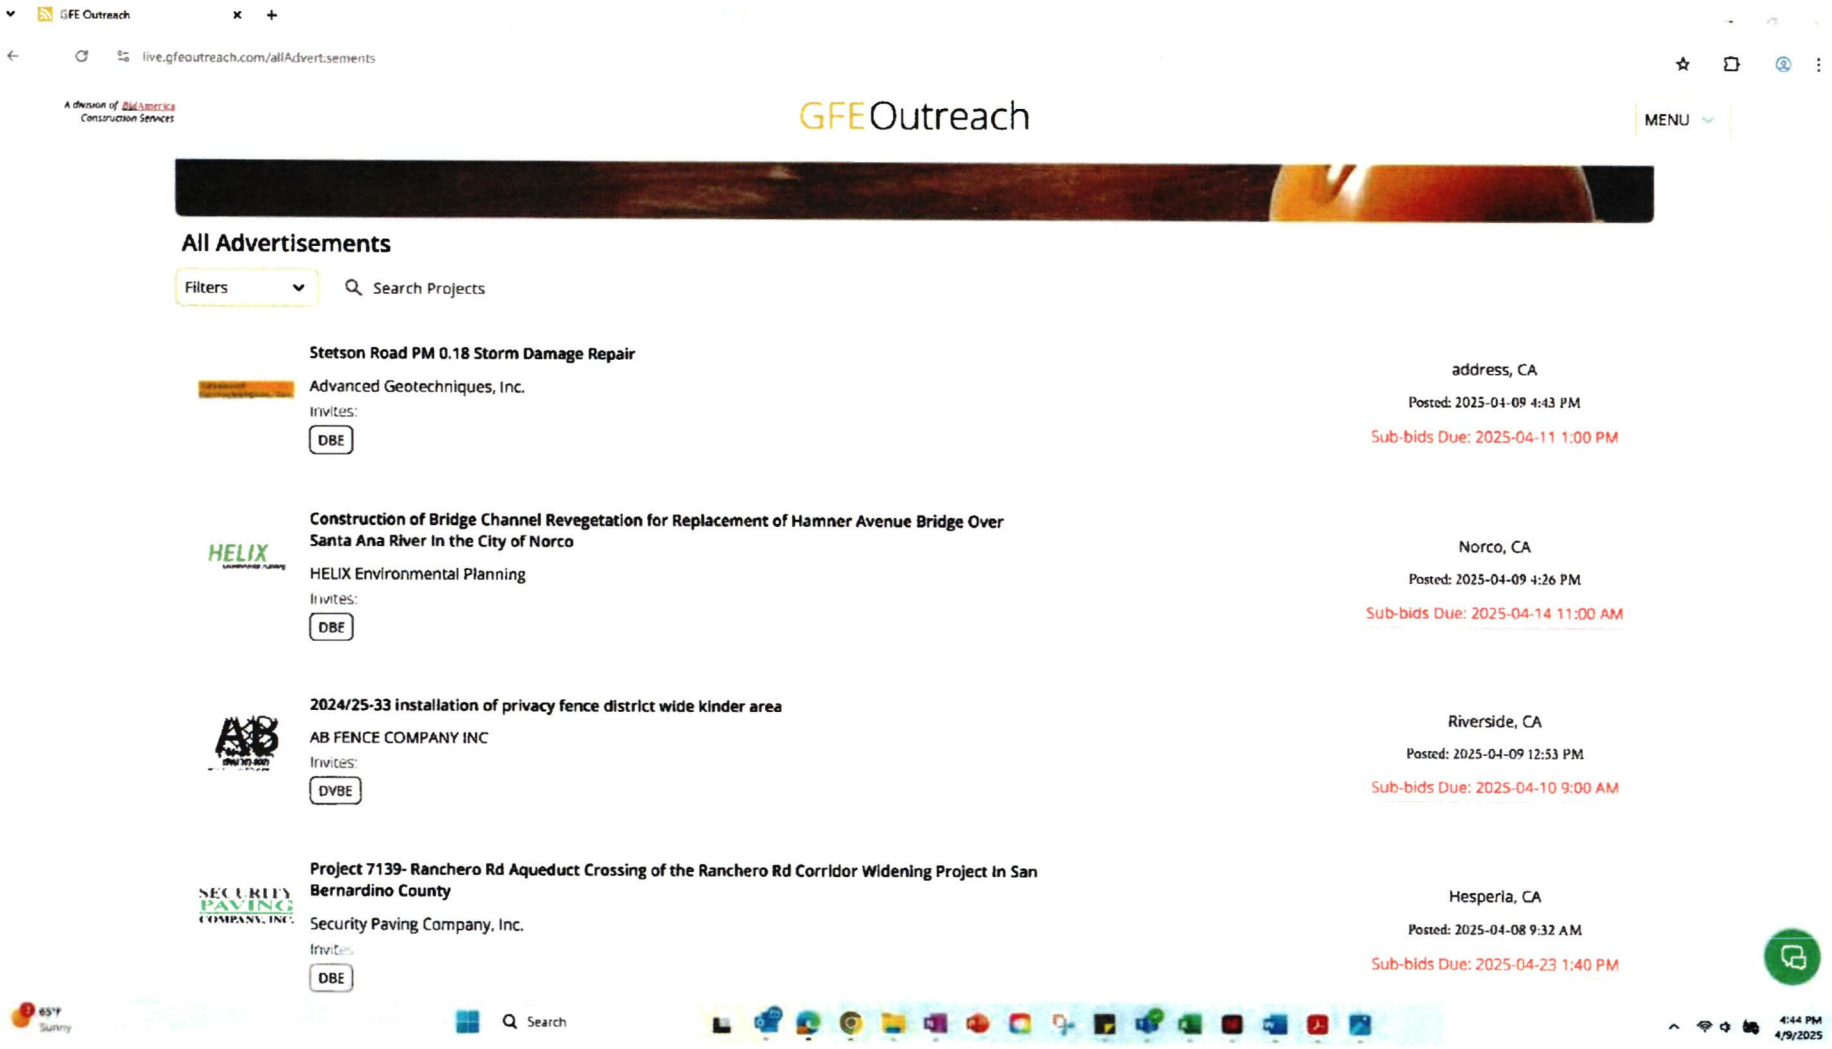

AD – Proof of Publication

HELIX Environmental Planning

Exhibit 15-H

DBE INFORMATION – CONTRACTOR GOOD FAITH EFFORTS

SECTION B | WRITTEN NOTICES & FOLLOW-UPs

B. The names and dates of written notices sent to certified DBEs soliciting bids for this project and the dates and methods used for following up initial solicitations to determine with certainty whether the DBEs were interested (please attach copies of solicitations, telephone records, fax confirmations, etc.).

COPY OF WRITTEN NOTICE

Dear DBE Participant:

HELIX Environmental Planning is an environmental consulting firm responding as a prime consultant to a solicitation from the County of Riverside Transportation Department (RCTD) for the project listed below.

> **Project:** County of Riverside Transportation Department, Construction of Bridge Channel Revegetation for Replacement of Hamner Avenue Bridge Over Santa Ana River In the City of Norco, Project No. D2-0108, Federal Project No. BRLS 5956 (284)
>
> **Proposal Due Date:** April 16, 2025 at 2:00 PM PST

We are seeking bids from Disadvantaged Business Enterprise (DBE) teaming partners, certified under the California Unified Certification Program (CUCP), for the areas of work listed below:

North American Industry Classification System (NAICS) Code & Area of Work

- **161730: Landscaping Services**
- **541620: Ecological Restoration Consulting Services**
- **561730: Hydroseeding Services (e.g., decorative, erosion control purposes).**

HELIX Environmental Planning encourages all interested DBE firms to contact us by Friday, April 11, 2025 at 10:00 AM to express your interest, and to submit your bid and proposed scope of work to us by Monday, April 14, 2025 at 11:00 AM.

Please see the attached copy of the solicitation with information including the plans, specifications, and contract requirements, along with Addendum No. 1.

We are willing to assist all interested DBEs in obtaining bonds, lines of credit, and/or insurance.

If you are interested in participating in this project, please contact Andrew Laleian, Construction Project Manager, at AndrewL@helixepi.com or (626) 463-0060.

Sincerely,

Andrew Laleian

Construction Project Manager I

HELIX Environmental Planning

135 W. Green Street, Suite 100, Pasadena, CA 91105
Cell: (626) 755-0665 **Office:** (626) 463-0060
andrewl@helixepi.com | helixepi.com | LinkedIn | Facebook | Instagram

Know someone who's looking for a new career opportunity? We're hiring!

FOLLOW-UP DATES & METHODS

Please see the following attachments for the dates and methods used for following up initial solicitations to determine with certainty whether DBEs were interested.

1. **Written Notices & Follow-Ups Log**
2. **Email Documentation**
    1) Initial Solicitations
    2) Follow-up to All Subconsultants
    3) Subconsultant Responses – Interested Firms
    4) Follow-ups to Interested Firms
    5) Subconsultant Responses – Not Interested
    6) Bid Opening Date 4/30/25 – Quote Correspondence
    7) Bid Opening Date 6/4/25 – Addendum No. 6 & Scope Update
    8) Bid Opening Date 6/4/25 – Quote Correspondence

Exhibit 15-H

DBE INFORMATION - CONTRACTOR GOOD FAITH EFFORTS

SECTION B | WRITTEN NOTICES & FOLLOW-UP LOG

B. The names and dates of written notices sent to certified DBEs soliciting bids for this project and the dates and methods used for following up initial solicitations to determine with certainty whether the DBEs were interested (please attach copies of solicitations, telephone records, fax confirmations, etc.).

Project

County of Riverside Transportation Department
Specifications and Contract Documents for the Construction of Bridge Channel Revegetation for Replacement of Hamner Avenue Bridge Over Santa Ana River in the City of Norco, Project No. D2-0108, Federal Project No. BRLS 5956 (284)

Area of Work

Landscaping Services #161730

					FOLLOW UP 1				FOLLOW UP 2				
Names of DBEs Solicited	County	CUCP Number	Initial Solicitation	Method	Date	Method	Time	Response	Date	Method	Time	Response	Summary of Response
3P Construction, Inc.	Riverside	48295	4/9/2025	Email	4/9/2025	Phone	3:00 PM	Interested.	4/25/2028	Phone	15:50	Email listed in CUCP database is incorrect.	Never responded to email follow-up.
ACCU Construction, Inc.	Orange	52540	4/8/2025	Email	4/9/2025	Phone	3:00 PM	Not interested	N/A	N/A	N/A	N/A	Stated not interested in bid
Alex's Landscaping Co., Inc	Los Angeles	49245	4/8/2025	Email	4/9/2025	Phone	10:43 AM	Didn't answer	4/10/2025	Phone	1:35 PM	Didn't Answer	Never Responded
All Land Construction, Inc.	Ventura	50911	4/8/2025	Email	4/9/2025	Phone	3:20 PM	Didn't Answer	4/10/2025	Phone	2:08 PM	Didn't Answer	Never Responded
Bancroft Construction Services	San Bernardino	49668	4/1/2025	Email	4/8/2025	Email	5:22 PM	Sent Written Notice	4/9/2025	Phone	3:17 PM	Interested in Hydroseed	Submitted costs for seed procurement and hydroseed installation; submitted costs for hand watering by water truck for second submission.
BJAG Group, LLC	Los Angeles	41987	4/8/2025	Email	4/9/2025	Phone	11:33 AM	Didn't Answer	4/10/2025	Phone	1:47 PM	Didn't Answer	Never Responded
Bloom Works Construction, Inc.	Los Angeles	52663	4/8/2025	Email	4/9/2025	Phone	11:17 AM	Didn't Answer	4/10/2025	Phone	1:41 PM	Didn't Answer	Emailed interest after initial solicitation, then decieded not to bid.
Bread & Water Landscape, LLC	Los Angeles	46873	4/8/2025	Email	4/9/2025	Phone	11:39 AM	Didn't Answer	4/10/2025	Phone	1:49 PM	Not Interested	Emailed they are not interested in bidding.
CGO Construction Company	San Bernardino	4483	4/8/2025	Email	4/9/2025	Phone	3:19 PM	Didn't Answer	4/10/2025	Phone	2:07 PM	Didn't Answer	Never Responded
CK Engineering	Riverside	43968	4/8/2025	Email	4/9/2025	Phone	3:11 PM	Didn't Answer	4/10/2025	Phone	1:58 PM	Didn't Answer	Never Responded
Creative Innovations Landscape & Design	Los Angeles	35414	4/8/2025	Email	4/9/2025	Phone	12:51 PM	Didn't Answer	4/10/2025	Phone	1:51 PM	Didn't Answer	Never Responded
David's Tree Service, Inc.	Orange	42628	4/8/2025	Email	4/9/2025	Phone	2:54 PM	Didn't Answer	4/10/2025	Phone	1:54 PM	Not Interested	Not Interested
Far East Landscape & Maintenance, Inc.	Los Angeles	37497	4/8/2025	Email	4/9/2025	Phone	12:55 PM	Didn't Answer	4/25/2028	Phone	3:45 PM	Didn't Answer	Emailed not interested in bidding.
Fill Good, LLC	Los Angeles	50817	4/8/2025	Email	4/9/2025	Phone	10:45 AM	Didn't answer (mailbox full)	4/10/2025	Phone	1:36 PM	Interested; invited to submit bid	Never responded to email follow-ups.

Gecko Golf Construction, Inc.	Orange	35183	4/8/2025	Email	4/9/2025	Phone	2:56 PM	Didn't Answer	4/10/2025	Phone	1:55 PM	Didn't Answer	Never Responded
Genuine Engineering Inc	Riverside	46294	4/8/2025	Email	4/9/2025	Phone	3:02 PM	Not interested	N/A	N/A	N/A	N/A	Stated not interested in bid
Greencoast Landscapes, Inc.	Ventura	48052	4/8/2025	Email	4/9/2025	Phone	3:21 PM	Didn't Answer	4/10/2025	Phone	2:12 PM	Didn't Answer	Never Responded
Greenworld Maintenance, Inc.	Los Angeles	43743	4/8/2025	Email	4/9/2025	Phone	11:29 AM	Renato 310 469 1462, Interested in setting up a POC	4/25/2028	Phone	3:37 PM	No Longer Interested	Never Submitted Bid
Guills, Inc.	Los Angeles	52048	4/8/2025	Email	4/9/2025	Phone	12:50 PM	Interested in all items	4/11/2025	Email	9:14 AM	Confirmed and sent link to solicitation and plans	Submitted bid for developing water supply, installing irrigation, and mobilization costs; Submitted bid for drainage facility construction for second submission.
Hardy Landscape	Los Angeles	39543	4/8/2025	Email	4/9/2025	Phone	11:16 AM	Didn't Answer	4/10/2025	Phone	1:39 PM	Didn't Answer	Never Responded
International Environmental Corporation	Los Angeles	2269	4/8/2025	Email	4/9/2025	Phone	10:42 AM	Hung up during call	N/A	N/A	N/A	N/A	Hung up during call
KorMex Construction, Inc.	San Bernardino	52762	4/8/2025	Email	4/9/2025	Phone	3:15 PM	Interested in all items	4/25/2028	Phone	3:52 PM	Didn't Answer	Never responded to email follow-up.
L.M.C.C. Specialty Contractors	Orange	43245	4/8/2025	Email	4/9/2025	Phone	2:58 PM	Didn't Answer	4/10/2025	Phone	1:57 PM	Didn't Answer	Never Responded
Landscape Support Services, Inc,	Los Angeles	40620	4/8/2025	Email	4/9/2025	Phone	11:35 AM	Didn't Answer	4/25/2028	Phone	3:39 PM	Didn't Answer	Never Responded
Martinez Landscape Co., Inc	Los Angeles	30797	4/8/2025	Email	4/9/2025	Phone	12:52 PM	Receptionist answered. Does POC Hook ups and will check with boss	4/25/2028	Phone	3:42 PM	No Longer Interested	Never responded to email follow-up.
Moderno, Inc.	Riverside	49324	4/8/2025	Email	4/9/2025	Phone	3:13 PM	Didn't Answer	4/10/2025	Phone	1:59 PM	Didn't Answer	Never Responded
Nitrogen Landscapes	Los Angeles	52358	4/8/2025	Email	4/9/2025	Phone	11:26 AM	Interested, will take a look at email and respond back	4/25/2028	Phone	3:45 PM	No Longer Interested	Never responded to email follow-up.
PRIME CONTRACTING SERVICES INC	Los Angeles	50662	4/8/2025	Email	4/9/2025	Phone	1:19 PM	Interested in POC Hook up	4/25/2028	Phone	3:47 PM	No Longer Interested	Emailed interest after initial solicitation, then decieded not to bid.
Rangel Landscapes, Inc.	Los Angeles	52435	4/8/2025	Email	4/9/2025	Phone	11:18 AM	Interested in setting up POC	4/15/2025	Email	7:21 AM	No Longer Interested	Never responded to email follow-up.
S.C. Yamamoto, Inc.	Los Angeles	39686	4/8/2025	Email	4/9/2025	Phone	11:24 AM	Will look at email and get back to us	4/25/2028	Phone	3:32 PM	No Longer Interested	Emailed not interested in bidding.
The Jungle Nursery, Inc.	Los Angeles	37604	4/8/2025	Email	4/9/2025	Phone	11:28 AM	Didn't Answer	4/10/2025	Phone	1:45 PM	Didn't Answer	Never Responded
TreeSmith Enterprises, Inc.	Orange	35817	4/8/2025	Email	4/9/2025	Phone	1:24 PM	Interested in Tree Removal and Planting	4/10/2025	Phone	1:52 PM	Interested	Never Submitted Bid
Ultimate Landscape Management Co., Inc.	Orange	37344	4/8/2025	Email	4/9/2025	Phone	1:27 PM	Doesn't service that area	N/A	N/A	N/A	N/A	Doesn't service that area
Universal Construction and Engineering	Riverside	44250	4/8/2025	Email	4/9/2025	Phone	3:13 PM	Didn't Answer	4/10/2025	Phone	2:00 PM	Didn't Answer	Never Responded
Wildscape Restoration, Inc.	Ventura	36836	4/1/2025	Phone and Email	4/8/2025	Email	3:00 PM	Interested in bidding for planting	4/17/2025	Phone	11:00 PM	Working on putting together final bid numbers and expect to send them over by 4/18/2025	Submitted bid for plant installation tasks for both initial and second submission.

Exhibit 15-H

DBE INFORMATION - CONTRACTOR GOOD FAITH EFFORTS

SECTION B | WRITTEN NOTICES & FOLLOW-UP LOG

B. The names and dates of written notices sent to certified DBEs soliciting bids for this project and the dates and methods used for following up initial solicitations to determine with certainty whether the DBEs were interested (please attach copies of solicitations, telephone records, fax confirmations, etc.).

Project

County of Riverside Transportation Department
Specifications and Contract Documents for the Construction of Bridge Channel Revegetation for Replacement of Hamner Avenue Bridge Over Santa Ana River in the City of Norco, Project No. D2-0108, Federal Project No. BRLS 5956 (284)

Area of Work

Ecological Restoration #541620

					FOLLOW UP 1				FOLLOW UP 2				
Names of DBEs Solicited	County	CUCP Number	Initial Solicitation	Method	Date	Method	Time	Response	Date	Method	Time	Response	Summary of Response
Mountainview Biological Consulting	San Bernardino	47954	4/8/2025	Email	4/9/2025	Phone	3:22 PM	Interested.	4/10/2025	Phone	2:10 PM	Didn't Answer	Emailed interest to initial solicitation. Stated they were able to provide biological monitoring services. We informed them the bid requires enviornmental construction and not biological monitoring. Followed up twice for their response; they never replied.

Exhibit 15-H

DBE INFORMATION - CONTRACTOR GOOD FAITH EFFORTS

SECTION B | WRITTEN NOTICES & FOLLOW-UP LOG

HELIX Environmental Planning

B. The names and dates of written notices sent to certified DBEs soliciting bids for this project and the dates and methods used for following up initial solicitations to determine with certainty whether the DBEs were interested (please attach copies of solicitations, telephone records, fax confirmations, etc.).

Project

County of Riverside Transportation Department
Specifications and Contract Documents for the Construction of Bridge Channel Revegetation for Replacement of Hamner Avenue Bridge Over Santa Ana River in the City of Norco, Project No. D2-0108, Federal Project No. BRLS 5956 (284)

Area of Work

Hydroseeding #561730

					FOLLOW UP 1				FOLLOW UP 2				
Names of DBEs Solicited	County	CUCP Number	Initial Solicitation	Method	Date	Method	Time	Response	Date	Method	Time	Response	Summary of Response
Greencoast Landscapes, Inc.	Ventura	48052	4/8/2025	Email	4/9/2025	Phone	3:23 PM	Didn't Answer	4/10/2025	Phone	2:10 PM	Didn't Answer	Never Responded

Initial Solicitation

From: Andrew Laleian
To: Andrew Laleian
Cc: Jacqueline Valdes
Bcc: International Environmental Corp IEC; marshall-terry@sbcglobal.net; sri@wefillgood.com; ranjithusa@yahoo.com; bloomworks45@gmail.com; admin@rangel.la; scyamamoto@scyamamoto.com; ln9579094@gmail.com; carlos@thejunglenursery.com; gino@greenworldmaintenace.net; biag_group_llc@yahoo.com; ssturm@lsscorp.com; breadandwaterlandscape@gmail.com; guillsinc1@gmail.com; michael@cilandscaping.com; diana@martinezlandscape.com; lillian@fareastlandscape.com; pmendoza.pcs@gmail.com; jramirez@treesmith.net; luis@ulmci.com; info@davidstreeservice.com; geckogconstruction@gmail.com; lynn@mimsconstruction.com; dennis@accuconstruction.com; info@genuineinc.net; estimating@3pconst.com; ckearthwork@gmail.com; ernesto@modernoinc.com; alfonso@universalconstructioneng.com; monick@kormexconstruction.com; contact@bancroftcs.com; cgpconst2@msn.com; hector1nava@gmail.com; jessica@greencoastlandscapes.com; admin@wildscaperestoration.com; r.neidinger@mtn-bio.com
Subject: DBE Subcontractor Solicitation for Hamner Bridge Revegetation Proposal
Date: Tuesday, April 8, 2025 5:22:00 PM
Attachments: HamnerAve.Reveg.AD1.040225.pdf
HamnerAve.Reveg.AD1.Att.A.Federal.Prevaling.Wage.Decision.pdf
HamnerAveReveg.Specs.pdf
P25-011_RCTD_Pre-Bid Meeting Meeting Info_040225.pdf

Dear DBE Participant:

HELIX Environmental Planning is an environmental consulting firm responding as a prime consultant to a solicitation from the County of Riverside Transportation Department (RCTD) for the project listed below.

Project: County of Riverside Transportation Department, Construction of Bridge Channel Revegetation for Replacement of Hamner Avenue Bridge Over Santa Ana River In the City of Norco, Project No. D2-0108, Federal Project No. BRLS 5956 (284)

Proposal Due Date: April 16, 2025 at 2:00 PM PST

We are seeking bids from Disadvantaged Business Enterprise (DBE) teaming partners, certified under the California Unified Certification Program (CUCP), for the areas of work listed below:

North American Industry Classification System (NAICS) Code & Area of Work

- **161730: Landscaping Services**
- **541620: Ecological Restoration Consulting Services**
- **561730: Hydroseeding Services (e.g., decorative, erosion control purposes).**

HELIX Environmental Planning encourages all interested DBE firms to contact us by Friday, April 11, 2025 at 10:00 AM to express your interest, and to submit your bid and proposed scope of work to us by Monday, April 14, 2025 at 11:00 AM.

Please see the attached copy of the solicitation with information including the plans, specifications, and contract requirements, along with Addendum No. 1.

We are willing to assist all interested DBEs in obtaining bonds, lines of credit, and/or insurance.

If you are interested in participating in this project, please contact Andrew Laleian, Construction Project Manager, at AndrewL@helixepi.com or (626) 463-0060.

Sincerely,

Andrew Laleian
Construction Project Manager I

HELIX Environmental Planning
135 W. Green Street, Suite 100, Pasadena, CA 91105
Cell: (626) 755-0665 **Office:** (626) 463-0060
andrewl@helixepi.com | helixepi.com | LinkedIn | Facebook | Instagram

Know someone who's looking for a new career opportunity? We're hiring!

Follow-Up – All Subconsultants

Re: DBE Subcontractor Solicitation for Hamner Bridge Revegetation Proposal



Andrew Laleian
To: Andrew Laleian
Cc: Jacqueline Valdes
Bcc: International Environmental Corp IEC; marshall-terry@sbcglobal.net; sri@wefillgood.com; ranjithusa@yahoo.com; bloomworks45@gmail.com; admin@rangel.la; scyamamoto@scyamamoto.com; ln9579094@gmail.com; carlos@thejunglenursery.com; gino@greenworldmaintenace.net; bjag_group_llc@yahoo.com; ssturm@lsscorp.com; breadandwaterlandscape@gmail.com; guillsinc1@gmail.com; michael@cilandscaping.com; diana@martinezlandscape.com; lillian@fareastlandscape.com;

Reply | Reply All | Forward

Wed 4/9/2025 6:05 PM

If there are problems with how this message is displayed, click here to view it in a web browser.

Hello,

Thank you all for taking my calls today. I will attempt to call back tomorrow for those that did not respond and will provide any additional information relevant to items subcontractors expressed interest in.

All the best,

Andrew Laleian
Construction Project Manager I

HELIX Environmental Planning
135 W. Green Street, Suite 100, Pasadena, CA 91105
Cell: (626) 755-0665 **Office:** (626) 463-0060
andrewl@helixepi.com | helixepi.com | LinkedIn | Facebook | Instagram

Know someone who's looking for a new career opportunity? We're hiring!

From: Andrew Laleian
Sent: Tuesday, April 8, 2025 5:22 PM
To: Andrew Laleian <AndrewL@helixepi.com>
Cc: Jacqueline Valdes <JacquelineV@helixepi.com>
Subject: DBE Subcontractor Solicitation for Hamner Bridge Revegetation Proposal

Dear DBE Participant:

HELIX Environmental Planning is an environmental consulting firm responding as a prime consultant to a solicitation from the County of Riverside Transportation Department (RCTD) for the project listed below.

Project: County of Riverside Transportation Department, Construction of Bridge Channel Revegetation for Replacement of Hamner Avenue Bridge Over Santa Ana River In the City of Norco, Project No. D2-0108, Federal Project No. BRLS 5956 (284)

Proposal Due Date: April 16, 2025 at 2:00 PM PST

We are seeking bids from Disadvantaged Business Enterprise (DBE) teaming partners, certified under the California Unified Certification Program (CUCP), for the areas of work listed below:

Initial Solicitation — 3P Construction, Inc.

Andrew Laleian

From:	Andrew Laleian
Sent:	Wednesday, April 9, 2025 3:09 PM
To:	estimating@3pci.net
Cc:	Jacqueline Valdes
Subject:	DBE Subcontractor Solicitation for Hamner Bridge Revegetation Proposal
Attachments:	HamnerAve.Reveg.AD1.040225.pdf; HamnerAveReveg.Specs.pdf; HamnerAve.Reveg.AD1.Att.A.Federal.Prevaling.Wage.Decision.pdf; P25-011_RCTD_Pre-Bid Meeting Meeting Info_040225.pdf

Dear DBE Participant:

HELIX Environmental Planning is an environmental consulting firm responding as a prime consultant to a solicitation from the County of Riverside Transportation Department (RCTD) for the project listed below.

Project: County of Riverside Transportation Department, Construction of Bridge Channel Revegetation for Replacement of Hamner Avenue Bridge Over Santa Ana River In the City of Norco, Project No. D2-0108, Federal Project No. BRLS 5956 (284)

Proposal Due Date: April 16, 2025 at 2:00 PM PST

We are seeking bids from Disadvantaged Business Enterprise (DBE) teaming partners, certified under the California Unified Certification Program (CUCP), for the areas of work listed below:

North American Industry Classification System (NAICS) Code & Area of Work

- **161730: Landscaping Services**
- **541620: Ecological Restoration Consulting Services**
- **561730: Hydroseeding Services (e.g., decorative, erosion control purposes).**

HELIX Environmental Planning encourages all interested DBE firms to contact us by Friday, April 11, 2025 at 10:00 AM to express your interest, and to submit your bid and proposed scope of work to us by Monday, April 14, 2025 at 11:00 AM.

Please see the attached copy of the solicitation with information including the plans, specifications, and contract requirements, along with Addendum No. 1.

We are willing to assist all interested DBEs in obtaining bonds, lines of credit, and/or insurance.

If you are interested in participating in this project, please contact Andrew Laleian, Construction Project Manager, at Andrewl@helixepi.com or (626) 463-0060.

Sincerely,

Andrew Laleian
Construction Project Manager I
HELIX Environmental Planning
135 W. Green Street, Suite 100, Pasadena, CA 91105
Cell: (626) 755-0665 **Office:** (626) 463-0060
andrewl@helixepi.com | helixepi.com | LinkedIn | Facebook | Instagram

Know someone who's looking for a new career opportunity? We're hiring!

Initial Solicitation – Guills, Inc.

From: Andrew Laleian
To: guillsinc1@gmail.com
Cc: Jacqueline Valdes
Subject: DBE Subcontractor Solicitation for Hamner Bridge Revegetation Proposal
Date: Wednesday, April 9, 2025 2:54:14 PM
Attachments: HamnerAve.Reveg.AD1.040225.pdf
HamnerAveReveg.Specs.pdf
HamnerAve.Reveg.AD1.Att.A.Federal.Prevailing.Wage.Decision.pdf
P25-011_RCTD_Pre-Bid Meeting Meeting Info_040225.pdf

Dear DBE Participant:

HELIX Environmental Planning is an environmental consulting firm responding as a prime consultant to a solicitation from the County of Riverside Transportation Department (RCTD) for the project listed below.

Project: County of Riverside Transportation Department, Construction of Bridge Channel Revegetation for Replacement of Hamner Avenue Bridge Over Santa Ana River In the City of Norco, Project No. D2-0108, Federal Project No. BRLS 5956 (284)

Proposal Due Date: April 16, 2025 at 2:00 PM PST

We are seeking bids from Disadvantaged Business Enterprise (DBE) teaming partners, certified under the California Unified Certification Program (CUCP), for the areas of work listed below:

North American Industry Classification System (NAICS) Code & Area of Work

- **161730: Landscaping Services**
- **541620: Ecological Restoration Consulting Services**
- **561730: Hydroseeding Services (e.g., decorative, erosion control purposes).**

HELIX Environmental Planning encourages all interested DBE firms to contact us by Friday, April 11, 2025 at 10:00 AM to express your interest, and to submit your bid and proposed scope of work to us by Monday, April 14, 2025 at 11:00 AM.

Please see the attached copy of the solicitation with information including the plans, specifications, and contract requirements, along with Addendum No. 1.

We are willing to assist all interested DBEs in obtaining bonds, lines of credit, and/or insurance.

If you are interested in participating in this project, please contact Andrew Laleian, Construction Project Manager, at Andrewl@helixepi.com or (626) 463-0060.

Sincerely,

Andrew Laleian
Construction Project Manager I

HELIX Environmental Planning
135 W. Green Street, Suite 100, Pasadena, CA 91105
Cell: (626) 755-0665 **Office:** (626) 463-0060
andrewl@helixepi.com | helixepi.com | LinkedIn | Facebook | Instagram

Know someone who's looking for a new career opportunity? We're hiring!

Initial Solicitation —
Prime Contracting Services

From: Andrew Laleian
To: pmendoza.pcs@gmail.com
Cc: Jacqueline Valdes
Subject: DBE Subcontractor Solicitation for Hamner Bridge Revegetation Proposal
Date: Wednesday, April 9, 2025 1:25:04 PM
Attachments: HamnerAve.Reveg.AD1.040225.pdf
HamnerAve.Reveg.AD1.Att.A.Federal.Prevailing.Wage.Decision.pdf
HamnerAveReveg.Specs.pdf
P25-011_RCTD_Pre-Bid Meeting Meeting Info_040225.pdf

Dear DBE Participant:

HELIX Environmental Planning is an environmental consulting firm responding as a prime consultant to a solicitation from the County of Riverside Transportation Department (RCTD) for the project listed below.

Project: County of Riverside Transportation Department, Construction of Bridge Channel Revegetation for Replacement of Hamner Avenue Bridge Over Santa Ana River In the City of Norco, Project No. D2-0108, Federal Project No. BRLS 5956 (284)

Proposal Due Date: April 16, 2025 at 2:00 PM PST

We are seeking bids from Disadvantaged Business Enterprise (DBE) teaming partners, certified under the California Unified Certification Program (CUCP), for the areas of work listed below:

North American Industry Classification System (NAICS) Code & Area of Work

- **161730: Landscaping Services**
- **541620: Ecological Restoration Consulting Services**
- **561730: Hydroseeding Services (e.g., decorative, erosion control purposes).**

HELIX Environmental Planning encourages all interested DBE firms to contact us by Friday, April 11, 2025 at 10:00 AM to express your interest, and to submit your bid and proposed scope of work to us by Monday, April 14, 2025 at 11:00 AM.

Please see the attached copy of the solicitation with information including the plans, specifications, and contract requirements, along with Addendum No. 1.

We are willing to assist all interested DBEs in obtaining bonds, lines of credit, and/or insurance.

If you are interested in participating in this project, please contact Andrew Laleian, Construction Project Manager, at AndrewL@helixepi.com or (626) 463-0060.

Sincerely,

Andrew Laleian
Construction Project Manager I

HELIX Environmental Planning
135 W. Green Street, Suite 100, Pasadena, CA 91105
Cell: (626) 755-0665 **Office:** (626) 463-0060
andrewl@helixepi.com | helixepi.com | LinkedIn | Facebook | Instagram

Know someone who's looking for a new career opportunity? We're hiring!

Interested Firm — Bloomworks

From: Andrew Laleian
To: Sales Team Rangel
Cc: proposals@mtn-bio.com; sri@wefillgood.com; Jacqueline Valdes
Subject: RE: Follow up on Items of Interest from Hamner Bridge Proposal
Date: Tuesday, April 15, 2025 8:13:21 AM

Thank you!

Andrew Laleian
Construction Project Manager I

HELIX Environmental Planning
135 W. Green Street, Suite 100, Pasadena, CA 91105
Cell: (626) 755-0665 **Office:** (626) 463-0060
andrewl@helixepi.com | helixepi.com | LinkedIn | Facebook | Instagram

Know someone who's looking for a new career opportunity? We're hiring!

From: Sales Team Rangel <sales@bloomworks.la>
Sent: Tuesday, April 15, 2025 7:21 AM
To: Andrew Laleian <AndrewL@helixepi.com>
Cc: proposals@mtn-bio.com; sri@wefillgood.com; Jacqueline Valdes <JacquelineV@helixepi.com>
Subject: Re: Follow up on Items of Interest from Hamner Bridge Proposal

Hi Andrew

Went over the scope of work, and we will gladly provide a bid for the irrigation point of connection.

I will update you by when this should be done.

Thank you for the opportunity to bid on this project.

Kind regards

On Mon, Apr 14, 2025 at 3:07 PM Andrew Laleian <AndrewL@helixepi.com> wrote:

Hello,

Please see Addendum 2, which extends the due date to April 23, 2025. Proposals must be mailed in, so please not we will need to send ours out by that Monday, the 21st. Please feel free to reach out with any comments or questions. We still have not received any bids for the Point of Connection installation for the irrigation system.

All the best,

Andrew Laleian
Construction Project Manager I

HELIX Environmental Planning
135 W. Green Street, Suite 100, Pasadena, CA 91105
Cell: (626) 755-0665 **Office:** (626) 463-0060
andrewl@helixepi.com | helixepi.com | LinkedIn | Facebook | Instagram

Know someone who's looking for a new career opportunity? We're hiring!

From: Andrew Laleian <AndrewL@helixepi.com>
Sent: Thursday, April 10, 2025 3:25 PM
To: proposals@mtn-bio.com; sri@wefillgood.com; sales@bloomworks.la
Subject: Fw: Follow up on Items of Interest from Hamner Bridge Proposal

Andrew Laleian
Construction Project Manager I

HELIX Environmental Planning
135 W. Green Street, Suite 100, Pasadena, CA 91105
Cell: (626) 755-0665 **Office:** (626) 463-0060
andrewl@helixepi.com | helixepi.com | LinkedIn | Facebook | Instagram

Know someone who's looking for a new career opportunity? We're hiring!

From: Andrew Laleian
Sent: Thursday, April 10, 2025 12:07:49 PM
To: Andrew Laleian <AndrewL@helixepi.com>
Cc: Jacqueline Valdes <JacquelineV@helixepi.com>
Subject: Follow up on Items of Interest from Hamner Bridge Proposal

Hello,

I've attached the solicitation/specifications document sent out by Riverside County for the Hamner Bridge Proposal (Project No. D2-0108; Federal Project No. BRLS 5956 (284)) for reference to task items and the scope for each ("HamnerAveReveg.Specs.pdf"; see bid items on page 41/B2).

Concerning specifics for those that expressed interest in the irrigation point of connection installation, there are two POC locations mapped out on the landscape plans. The subcontractor will need to tap into the mainline and setup a construction meter per the Irrigation Install Specs PDF (attached).

With the deadline on the 16th, we would need to mail out next Monday in the 14th, so please send any estimates ASAP.

Thank you,

Andrew Laleian

Construction Project Manager I

HELIX Environmental Planning

135 W. Green Street, Suite 100, Pasadena, CA 91105

Cell: (626) 755-0665 **Office:** (626) 463-0060

andrewl@helixepi.com | helixepi.com | LinkedIn | Facebook | Instagram

Know someone who's looking for a new career opportunity? We're hiring!

Interested Firm —
Mountainview Biological Consulting

Andrew Laleian

From: Andrew Laleian
Sent: Friday, April 11, 2025 12:37 PM
To: Vee Blackstone
Cc: Rheanna Neidinger
Subject: RE: Fw: DBE Subcontractor Solicitation for Hamner Bridge Revegetation Proposal

Hello Vee,

No, I'm afraid those would also be provided by the county. All the tasks in the prevailing wage structure would be related to environmental construction, not monitoring, from my understanding.

Thank you,
Andrew Laleian
Construction Project Manager I

HELIX Environmental Planning
135 W. Green Street, Suite 100, Pasadena, CA 91105
Cell: (626) 755-0665 **Office:** (626) 463-0060
andrewl@helixepi.com | helixepi.com | LinkedIn | Facebook | Instagram

Know someone who's looking for a new career opportunity? We're hiring!

From: Vee Blackstone <proposals@mtn-bio.com>
Sent: Friday, April 11, 2025 12:25 PM
To: Andrew Laleian <AndrewL@helixepi.com>
Cc: Rheanna Neidinger <r.neidinger@mtn-bio.com>
Subject: RE: Fw: DBE Subcontractor Solicitation for Hamner Bridge Revegetation Proposal

Thank you for the clarification. Are you looking for MVBC to provide just nesting bird surveys?

Vanessa Blackstone
Proposals Manager, Senior Biologist

Mountainview Biological Consulting
MVBC
Office: 27890 Clinton Keith Rd, Ste D240, Murrieta, CA, 92562
Phone: 1-855-MTN-BIO-1
Web: www.mtn-bio.com

M A e andrewl@helixepi.com

Hello Vee,

Apologies if there were any misunderstandings. Frankly, I've read and reread this packet from the county many times and I'm still confused on some points, but generally the county provides monitoring services. Though it's not explicitly mentioned, no payment terms include monitoring visits in it as a basis for payment in the fixed fee nature of this project, which indicates the county is responsible.

Thank you,

Andrew Laleian

Construction Project Manager I

HELIX Environmental Planning

135 W. Green Street, Suite 100, Pasadena, CA 91105

Cell: (626) 755-0665 **Office:** (626) 463-0060

andrewl@helixepi.com | helixepi.com | LinkedIn | Facebook | Instagram

Know someone who's looking for a new career opportunity? We're hiring!

From: Vee Blackstone <proposals@mtn-bio.com>
Sent: Thursday, April 10, 2025 4:15 PM
To: Andrew Laleian <AndrewL@helixepi.com>
Cc: Rheanna Neidinger <r.neidinger@mtn-bio.com>
Subject: Re: Fw: DBE Subcontractor Solicitation for Hamner Bridge Revegetation Proposal

Hello Andrew,

Apparently I only replied to Rheanna yesterday. Based on the project specifications, we can provide nesting bird (including LBVI) surveys, botanical surveys and monitoring, and biological monitoring during fence and maintenance activities. We will put together a quote for you as soon as we can.

Vanessa Blackstone

Proposals Manager, Senior Biologist

Mountainview Biological Consulting
MVBC
Office: 27890 Clinton Keith Rd, Ste D240, Murrieta, CA, 92562
Phone: 1-855-MTN-BIO-1
Web: www.mtn-bio.com

proposals@mtn-bio.com

Hello Andrew, and thank you for reaching out to MVBC!

Based on the project specifications, we can provide nesting bird (including LBVI) surveys, botanical surveys and monitoring, and biological monitoring during fence and maintenance activities. We will put together a quote for you as soon as we can.

Vanessa Blackstone

Proposals Manager, Senior Biologist

Mountainview Biological Consulting

Office: 27890 Clinton Keith Rd, Ste D240, Murrieta, CA, 92562
Phone: 1-855-MTN-BIO-1
Web: www.mtn-bio.com

r.neidinger@mtn-bio.com

Rheanna Neidinger

President, Principal Biologist

Mountainview Biological Consulting

Office: 27890 Clinton Keith Rd, Ste D240, Murrieta, CA, 92562
Phone: 1-855-MTN-BIO-1
Web: www.mtn-bio.com

---------- Forwarded Message ----------
From: Andrew Laleian <andrewl@helixepi.com>
Date: 4/8/2025 5:22:56 PM
Subject: DBE Subcontractor Solicitation for Hamner Bridge Revegetation Proposal
To: Andrew Laleian <andrewl@helixepi.com>
Cc: Jacqueline Valdes <jacquelinev@helixepi.com>

Dear DBE Participant:

HELIX Environmental Planning is an environmental consulting firm responding as a prime consultant to a solicitation from the County of Riverside Transportation Department (RCTD) for the project listed below.

Project: County of Riverside Transportation Department, Construction of Bridge Channel Revegetation for Replacement of Hamner Avenue Bridge Over Santa Ana River in the City of Norco, Project No. D2-0108, Federal Project No. BRLS 5956 (284)

Proposal Due Date: April 16, 2025 at 2:00 PM PST

We are seeking bids from Disadvantaged Business Enterprise (DBE) teaming partners, certified under the California Unified Certification Program (CUCP), for the areas of work listed below:

North American Industry Classification System (NAICS) Code & Area of Work

- **161730: Landscaping Services**
- **541620: Ecological Restoration Consulting Services**
- **561730: Hydroseeding Services (e.g., decorative, erosion control purposes).**

HELIX Environmental Planning encourages all interested DBE firms to contact us by Friday, April 11, 2025 at 10:00 AM to express your interest, and to submit your bid and proposed scope of work to us by Monday, April 14, 2025 at 11:00 AM.

Please see the attached copy of the solicitation with information including the plans, specifications, and contract requirements, along with Addendum No. 1.

We are willing to assist all interested DBEs in obtaining bonds, lines of credit, and/or insurance.

If you are interested in participating in this project, please contact Andrew Laleian, Construction Project Manager, at AndrewL@helixepi.com or (626) 463-0060.

Sincerely,

Andrew Laleian

Construction Project Manager I

HELIX Environmental Planning

135 W. Green Street, Suite 100, Pasadena, CA 91105

Cell: (626) 755-0665 Office: (626) 463-0060

andrewl@helixepi.com | helixepi.com | LinkedIn | Facebook | Instagram

Know someone who's looking for a new career opportunity? We're hiring!

Virus-free.www.avg.com

Interested Firm —
Prime Contracting Services

From: Pablo Mendoza
To: Andrew Laleian
Cc: Jacqueline Valdes
Subject: Re: DBE Subcontractor Solicitation for Hamner Bridge Revegetation Proposal
Date: Wednesday, April 9, 2025 1:32:15 PM

I'll look at it and get back to you

Prime Contracting Services Inc
CSLB No. 1012545
11049 Maple St.
Whittier, CA. 90601
Phone (909) 578-8197

On Wed, Apr 9, 2025, 1:25 PM Andrew Laleian <AndrewL@helixepi.com> wrote:

Dear DBE Participant:

HELIX Environmental Planning is an environmental consulting firm responding as a prime consultant to a solicitation from the County of Riverside Transportation Department (RCTD) for the project listed below.

Project: County of Riverside Transportation Department, Construction of Bridge Channel Revegetation for Replacement of Hamner Avenue Bridge Over Santa Ana River In the City of Norco, Project No. D2-0108, Federal Project No. BRLS 5956 (284)

Proposal Due Date: April 16, 2025 at 2:00 PM PST

We are seeking bids from Disadvantaged Business Enterprise (DBE) teaming partners, certified under the California Unified Certification Program (CUCP), for the areas of work listed below:

North American Industry Classification System (NAICS) Code & Area of Work

- **161730: Landscaping Services**
- **541620: Ecological Restoration Consulting Services**
- **561730: Hydroseeding Services (e.g., decorative, erosion control purposes).**

HELIX Environmental Planning encourages all interested DBE firms to contact us by Friday, April 11, 2025 at 10:00 AM to express your interest, and to submit your bid and proposed scope of work to us by Monday, April 14, 2025 at 11:00 AM.

Please see the attached copy of the solicitation with information including the plans, specifications, and contract requirements, along with Addendum No. 1.

We are willing to assist all interested DBEs in obtaining bonds, lines of credit, and/or insurance.

If you are interested in participating in this project, please contact Andrew Laleian, Construction Project Manager, at AndrewL@helixepi.com or (626) 463-0060.

Sincerely,

Andrew Laleian

Construction Project Manager I

HELIX Environmental Planning

125 W. Green Street, Suite 100, Pasadena, CA 91105

Cell: (626) 755-0665 **Office:** (626) 463-0060

andrewl@helixepi.com | helixepi.com | LinkedIn | Facebook | Instagram

Know someone who's looking for a new career opportunity? We're hiring!

Interested Firm —
SoCal Stormwater Solution Services

From: Office Management Team
To: Andrew Laleian; Estimating Team
Cc: Jacqueline Valdes; Erik McCracken
Subject: Re: Subcontractor Bid Submission GFE Determination
Date: Thursday, April 24, 2025 3:17:06 PM
Attachments: Outlook-Company Lo.png
Importance: High

Hello Andrew,

We submitted our proposal for WPCP preparation and compliance (inspections) per section 6.12 of the specs document:

> 6.12 Erosion Control
> Erosion control for the mitigation areas will be specified within a mitigation Water Pollution Control
> Plan prepared by the project Installation and Maintenance Contractor. Implementation of the various
> erosion control and other best management practices (BMPs) outlined in the Water Pollution Control
> Plan will prevent sediment from leaving the mitigation site.

If you have been awarded the project and would like us to provide a BMP Implementation proposal, we can pull that together in about 48 hours.

Please let me know if that's more what you're looking for.

Thank you!

Vanessa Walker
[illegible]
Socal Stormwater Runoff Solution Services Inc
[illegible]
15535 Jimmy Rivera #456
Chino Hills, CA 91709
Office: (909) 343-9415
Fax: (909) 579-8415
Website: https://www.socalsrs.com

From: Andrew Laleian <AndrewL@helixepi.com>
Sent: Thursday, April 24, 2025 2:47 PM
To: Estimating Team <estimating@socalsrs.com>; Office Management Team <office@socalsrs.com>
Cc: Jacqueline Valdes <JacquelineV@helixepi.com>; Erik McCracken <ErikM@helixepi.com>

Subject: Subcontractor Bid Submission GFE Determination

Hello Colleen,

HELIX has reviewed the costs and information SoCal Stormwater Solutions Services provided in the bid submission on April 22, 2025 to subcontract work under HELIX Environmental Planning, Inc. (HELIX) for the Hamner Bridge Revegetation project (Project No. D2-0108; Federal Project No. BRLS 5956 (284)).

Based on the costs and scope description outlined in your bid submission, HELIX has made the determination that your bid will not be included in our proposal submission to the County of Riverside Transportation Department for the following reasons:

- Line items in a bid submission must be within the scope of what is outlined for each bid item in the solicitation package: The scope described in items 1.1, 1.2, and 1.3 in your bid submission did not match up with tasks in the scope of our proposal for this project.

We hope this determination does not discourage you from working with HELIX on any future efforts. Please feel free to reach out with any comments or questions.

All the best,

Andrew Laleian
Construction Project Manager I

HELIX Environmental Planning
135 W. Green Street, Suite 100, Pasadena, CA 91105
Cell: (626) 755-0665 **Office:** (626) 463-0060
andrewl@helixepi.com | helixepi.com | LinkedIn | Facebook | Instagram

Know someone who's looking for a new career opportunity? We're hiring!

Follow-Up to Intercsted Firms
4/10/25

Follow up on Items of Interest from Hamner Bridge Proposal



Andrew Laleian
To Andrew Laleian
Cc Jacqueline Valdes
Bcc guillsinc1@gmail.com; estimating@3pci.net; admin@rangel.la; ln9579094@gmail.com; gino@greenworldmaintenace.net; diana@martinezlandscape.com; estimating@3pconst.com; monick@kormexconstruction.com; contact@bancroftcs.com; admin@wildscaperestoration.com

Reply | Reply All | Forward

Thu 4/10/2025 12:08 PM

You replied to this message on 4/14/2025 3:13 PM.

- HamnerAve.Reveg.AD1.040225.pdf 243 KB
- HamnerAve.Reveg.AD1.Att.A.Federal.Prevaling.Wage.Decision.pdf 755 KB
- HamnerAveReveg.Specs.pdf 10 MB
- P25-011_RCTD_Pre-Bid Meeting Meeting Info_040225.pdf 161 KB
- Irrigation Install Specs.pdf

Hello,

I've attached the solicitation/specifications document sent out by Riverside County for the Hamner Bridge Proposal (Project No. D2-0108; Federal Project No. BRLS 5956 (284)) for reference to task items and the scope for each ("HamnerAveReveg.Specs.pdf"; see bid items on page 41/82).

Concerning specifics for those that expressed interest in the irrigation point of connection installation, there are two POC locations mapped out on the landscape plans. The subcontractor will need to tap into the mainline and setup a construction meter per the Irrigation Install Specs PDF (attached).

With the deadline on the 16th, we would need to mail out next Monday in the 14th, so please send any estimates ASAP.

Thank you,

Andrew Laleian
Construction Project Manager I

HELIX Environmental Planning
135 W. Green Street, Suite 100, Pasadena, CA 91105
Cell: (626) 755-0665 Office: (626) 463-0050
andrewl@helixepi.com | helixepi.com | LinkedIn | Facebook | Instagram

Know someone who's looking for a new career opportunity? We're hiring!

1. Guills, Inc.
2. 3P Construction, Inc.
3. Rangel Landscapes, Inc.
4. Nitrogen Landscape
5. Martinez Landscape Co., Inc.
6. Kor Mex Construction, Inc.
7. Bancroft Construction Services
8. Wildscape Restoration

4/10/25
Follow-up to:
1. Mountainview Biological Consulting
2. Fill Good, LLC
3. Bloomworks

Andrew Laleian

From: Andrew Laleian
Sent: Thursday, April 10, 2025 3:25 PM
To: proposals@mtn-bio.com; sri@wefillgood.com; sales@bloomworks.la
Subject: Fw: Follow up on Items of Interest from Hamner Bridge Proposal
Attachments: HamnerAve.Reveg.AD1.040225.pdf; HamnerAve.Reveg.AD1.Att.A.Federal.Prevaling.Wage.Decision.pdf; HamnerAveReveg.Specs.pdf; P25-011_RCTD_Pre-Bid Meeting Meeting Info_040225.pdf; Irrigation Install Specs.pdf

Andrew Laleian
Construction Project Manager I

HELIX Environmental Planning
135 W. Green Street, Suite 100, Pasadena, CA 91105
Cell: (626) 755-0665 **Office:** (626) 463-0060
andrewl@helixepi.com | helixepi.com | LinkedIn | Facebook | Instagram

Know someone who's looking for a new career opportunity? We're hiring!

From: Andrew Laleian
Sent: Thursday, April 10, 2025 12:07:49 PM
To: Andrew Laleian <AndrewL@helixepi.com>
Cc: Jacqueline Valdes <JacquelineV@helixepi.com>
Subject: Follow up on Items of Interest from Hamner Bridge Proposal

Hello,

I've attached the solicitation/specifications document sent out by Riverside County for the Hamner Bridge Proposal (Project No. D2-0108; Federal Project No. BRLS 5956 (284)) for reference to task items and the scope for each ("HamnerAveReveg.Specs.pdf"; see bid items on page 41/B2).

Concerning specifics for those that expressed interest in the irrigation point of connection installation, there are two POC locations mapped out on the landscape plans. The subcontractor will need to tap into the mainline and setup a construction meter per the Irrigation Install Specs PDF (attached).

With the deadline on the 16th, we would need to mail out next Monday in the 14th, so please send any estimates ASAP.

Thank you,
Andrew Laleian
Construction Project Manager I

HELIX Environmental Planning
135 W. Green Street, Suite 100, Pasadena, CA 91105
Cell: (626) 755-0665 **Office:** (626) 463-0060
andrewl@helixepi.com | helixepi.com | LinkedIn | Facebook | Instagram

4/25/25 –
Follow up to: ① Mountainview Biological Consulting
② Fill Good, LLC

From: Andrew Laleian
To: Sales Team Rangel
Cc: proposals@mtn-bio.com; sri@wefillgood.com; Jacqueline Valdes
Subject: RE: Follow up on Items of Interest from Hamner Bridge Proposal
Date: Friday, April 25, 2025 4:09:01 PM

Hi,

I just wanted to check in with the bid you mentioned interest in submitting. We are wrapping everything up by today, so please confirm if you came to the determination that you are no longer interested in sending a bid.

All the best,

Andrew Laleian
Construction Project Manager I

HELIX Environmental Planning
135 W. Green Street, Suite 100, Pasadena, CA 91105
Cell: (626) 755-0665 **Office:** (626) 463-0060
andrewl@helixepi.com | helixepi.com | LinkedIn | Facebook | Instagram

Know someone who's looking for a new career opportunity? We're hiring!

From: Andrew Laleian
Sent: Tuesday, April 15, 2025 8:13 AM
To: Sales Team Rangel <sales@bloomworks.la>
Cc: proposals@mtn-bio.com; sri@wefillgood.com; Jacqueline Valdes <JacquelineV@helixepi.com>
Subject: RE: Follow up on Items of Interest from Hamner Bridge Proposal

Thank you!

Andrew Laleian
Construction Project Manager I

HELIX Environmental Planning
135 W. Green Street, Suite 100, Pasadena, CA 91105
Cell: (626) 755-0665 **Office:** (626) 463-0060
andrewl@helixepi.com | helixepi.com | LinkedIn | Facebook | Instagram

Know someone who's looking for a new career opportunity? We're hiring!

From: Sales Team Rangel <sales@bloomworks.la>
Sent: Tuesday, April 15, 2025 7:21 AM
To: Andrew Laleian <AndrewL@helixepi.com>
Cc: proposals@mtn-bio.com; sri@wefillgood.com; Jacqueline Valdes <JacquelineV@helixepi.com>

Subject: Re: Follow up on Items of Interest from Hamner Bridge Proposal

Hi Andrew

Went over the scope of work, and we will gladly provide a bid for the irrigation point of connection.

I will update you by when this should be done.

Thank you for the opportunity to bid on this project.

Kind regards

On Mon, Apr 14, 2025 at 3:07 PM Andrew Laleian <AndrewL@helixepi.com> wrote:

> Hello,
>
> Please see Addendum 2, which extends the due date to April 23, 2025. Proposals must be mailed in, so please not we will need to send ours out by that Monday, the 21st. Please feel free to reach out with any comments or questions. We still have not received any bids for the Point of Connection installation for the irrigation system.
>
> All the best,
>
> Andrew Laleian
> *Construction Project Manager I*
>
> HELIX Environmental Planning
> 135 W. Green Street, Suite 100, Pasadena, CA 91105
> **Cell:** (626) 755-0665 **Office:** (626) 463-0060
> andrewl@helixepi.com | helixepi.com | LinkedIn | Facebook | Instagram
>
> *Know someone who's looking for a new career opportunity? We're hiring!*

Not Interested — Bloomworks, Inc. 1 of 3

Andrew Laleian

From: Sales Team Rangel <sales@bloomworks.la>
Sent: Friday, April 25, 2025 4:59 PM
To: Andrew Laleian
Subject: Re: Follow up on Items of Interest from Hamner Bridge Proposal

Hi Andrew,

I apologize for the late notice, we will no longer bid on this projet. There was an internal restructuring that lowered our bonding capacity for projects.
It was a last minute change that I was no aware of.

Thank you for this opportunity and I apologize for the inconvenience.

Kind regards



On Fri, Apr 25, 2025 at 4:09 PM Andrew Laleian <AndrewL@helixepi.com> wrote:

Hi,

I just wanted to check in with the bid you mentioned interest in submitting. We are wrapping everything up by today, so please confirm if you came to the determination that you are no longer interested in sending a bid.

All the best,

Andrew Laleian

Construction Project Manager I

HELIX Environmental Planning

135 W. Green Street, Suite 100, Pasadena, CA 91105

Cell: (626) 755-0665 **Office:** (626) 463-0060

andrewl@helixepi.com | helixepi.com | LinkedIn | Facebook | Instagram

Know someone who's looking for a new career opportunity? We're hiring!

From: Andrew Laleian
Sent: Tuesday, April 15, 2025 8:13 AM
To: Sales Team Rangel <sales@bloomworks.la>
Cc: proposals@mtn-bio.com; sri@wefillgood.com; Jacqueline Valdes <JacquelineV@helixepi.com>
Subject: RE: Follow up on Items of Interest from Hamner Bridge Proposal

Thank you!

Andrew Laleian

Construction Project Manager I

HELIX Environmental Planning

135 W. Green Street, Suite 100, Pasadena, CA 91105

Cell: (626) 755-0665 **Office:** (626) 463-0060

andrewl@helixepi.com | helixepi.com | LinkedIn | Facebook | Instagram

Know someone who's looking for a new career opportunity? We're hiring!

From: Sales Team Rangel <sales@bloomworks.la>
Sent: Tuesday, April 15, 2025 7:21 AM
To: Andrew Laleian <AndrewL@helixepi.com>

Cc: proposals@mtn-bio.com; sri@wefillgood.com; **Jacqueline Valdes** <JacquelineV@helixepi.com>
Subject: Re: Follow up on Items of Interest from Hamner Bridge Proposal

Hi Andrew

Went over the scope of work, and we will gladly provide a bid for the irrigation point of connection.

I will update you by when this should be done.

Thank you for the opportunity to bid on this project.

Kind regards



On Mon, Apr 14, 2025 at 3:07 PM Andrew Laleian <AndrewL@helixepi.com> wrote:

Hello,

Please see Addendum 2, which extends the due date to April 23, 2025. Proposals must be mailed in, so please not we will need to send ours out by that Monday, the 21st. Please feel free to reach out with any

comments or questions. We still have not received any bids for the Point of Connection installation for the irrigation system.

All the best,

Andrew Laleian

Construction Project Manager I

HELIX Environmental Planning

135 W. Green Street, Suite 100, Pasadena, CA 91105

Cell: (626) 755-0665 **Office:** (626) 463-0060

andrewl@helixepi.com | helixepi.com | LinkedIn | Facebook | Instagram

Know someone who's looking for a new career opportunity? We're hiring!

From: Andrew Laleian <AndrewL@helixepi.com>
Sent: Thursday, April 10, 2025 3:25 PM
To: proposals@mtn-bio.com; sri@wefillgood.com; sales@bloomworks.la
Subject: Fw: Follow up on Items of Interest from Hamner Bridge Proposal

Andrew Laleian
Construction Project Manager I

HELIX Environmental Planning
135 W. Green Street, Suite 100, Pasadena, CA 91105
Cell: (626) 755-0665 **Office:** (626) 463-0060
andrewl@helixepi.com | helixepi.com | LinkedIn | Facebook | Instagram

Know someone who's looking for a new career opportunity? We're hiring!

From: Andrew Laleian
Sent: Thursday, April 10, 2025 12:07:49 PM
To: Andrew Laleian <AndrewL@helixepi.com>

Cc: Jacqueline Valdes <JacquelineV@helixepi.com>
Subject: Follow up on Items of Interest from Hamner Bridge Proposal

Hello,

I've attached the solicitation/specifications document sent out by Riverside County for the Hamner Bridge Proposal (Project No. D2-0108; Federal Project No. BRLS 5956 (284)) for reference to task items and the scope for each ("HamnerAveReveg.Specs.pdf"; see bid items on page 41/B2).

Concerning specifics for those that expressed interest in the irrigation point of connection installation, there are two POC locations mapped out on the landscape plans. The subcontractor will need to tap into the mainline and setup a construction meter per the Irrigation Install Specs PDF (attached).

With the deadline on the 16th, we would need to mail out next Monday in the 14th, so please send any estimates ASAP.

Thank you,

Andrew Laleian

Construction Project Manager I

HELIX Environmental Planning

135 W. Green Street, Suite 100, Pasadena, CA 91105

Cell: (626) 755-0665 **Office:** (626) 463-0060

andrewl@helixepi.com | helixepi.com | LinkedIn | Facebook | Instagram

Know someone who's looking for a new career opportunity? We're hiring!

Not Interested — Bread and Water Landscape 1 of 2

From: breadandwaterlandscape
To: Andrew Laleian
Cc: Jacqueline Valdes
Subject: Re: DBE Subcontractor Solicitation for Hamner Bridge Revegetation Proposal
Date: Wednesday, April 16, 2025 1:16:12 PM

Hello Andrew,

Thank you for reaching out, but we will not be bidding on this project.

Best of luck!

On Mon, Apr 14, 2025 at 3:17 PM Andrew Laleian <AndrewL@helixepi.com> wrote:

> Hello,
>
> Please see Addendum 2, which extends the due date to April 23, 2025. Proposals must be mailed in, so please not we will need to send ours out by that Monday, the 21st. Please feel free to reach out with any comments or questions. We still have not received any bids for the Point of Connection installation for the irrigation system.
>
> All the best,
>
> Andrew Laleian
>
> *Construction Project Manager I*
>
> HELIX Environmental Planning
>
> 135 W. Green Street, Suite 100, Pasadena, CA 91105
>
> Cell: (626) 755-0665 Office: (626) 463-0060
>
> andrewl@helixepi.com | helixepi.com | LinkedIn | Facebook | Instagram
>
> *Know someone who's looking for a new career opportunity? We're hiring!*

From: Andrew Laleian
Sent: Tuesday, April 8, 2025 5:22 PM
To: Andrew Laleian <AndrewL@helixepi.com>
Cc: Jacqueline Valdes <JacquelineV@helixepi.com>

Subject: DBE Subcontractor Solicitation for Hamner Bridge Revegetation Proposal

Dear DBE Participant:

HELIX Environmental Planning is an environmental consulting firm responding as a prime consultant to a solicitation from the County of Riverside Transportation Department (RCTD) for the project listed below.

Project: County of Riverside Transportation Department, Construction of Bridge Channel Revegetation for Replacement of Hamner Avenue Bridge Over Santa Ana River In the City of Norco, Project No. D2-0108, Federal Project No. BRLS 5956 (284)

Proposal Due Date: April 16, 2025 at 2:00 PM PST

We are seeking bids from Disadvantaged Business Enterprise (DBE) teaming partners, certified under the California Unified Certification Program (CUCP), for the areas of work listed below:

North American Industry Classification System (NAICS) Code & Area of Work

- **161730: Landscaping Services**
- **541620: Ecological Restoration Consulting Services**
- **561730: Hydroseeding Services (e.g., decorative, erosion control purposes).**

HELIX Environmental Planning encourages all interested DBE firms to contact us by Friday, April 11, 2025 at 10:00 AM to express your interest, and to submit your bid and proposed scope of work to us by Monday, April 14, 2025 at 11:00 AM.

Please see the attached copy of the solicitation with information including the plans, specifications, and contract requirements, along with Addendum No. 1.

We are willing to assist all interested DBEs in obtaining bonds, lines of credit, and/or insurance.

If you are interested in participating in this project, please contact Andrew Laleian, Construction Project Manager, at AndrewL@helixepi.com or (626) 463-0060.

Sincerely,

Andrew Laleian

Construction Project Manager I

HELIX Environmental Planning

135 W. Green Street, Suite 100, Pasadena, CA 91105

Cell: (626) 755-0665 Office: (626) 463-0060

andrewl@helixepi.com | helixepi.com | LinkedIn | Facebook | Instagram

Know someone who's looking for a new career opportunity? We're hiring!

--

Jose "Angel" Paniagua
13283 Judd St.
Pacoima, CA 91331
(818) 398-6592

breadandwaterlandscape@gmail.com

https://bread-water-landscape.business.site/

https://www.linkedin.com/in/jose-paniagua-21a1b828b/

Not Interested — Far East Landscape & Maintenance, Inc.

Andrew Laleian

From: Andrew Laleian
Sent: Thursday, April 10, 2025 12:36 PM
To: lillian@fareastlandscape.com
Cc: Jacqueline Valdes
Subject: RE: DBE Subcontractor Solicitation for Hamner Bridge Revegetation Proposal

Thank you for the response.

All the best,

Andrew Laleian
Construction Project Manager I

HELIX Environmental Planning
135 W. Green Street, Suite 100, Pasadena, CA 91105
Cell: (626) 755-0665 **Office:** (626) 463-0060
andrewl@helixepi.com | helixepi.com | LinkedIn | Facebook | Instagram

Know someone who's looking for a new career opportunity? We're hiring!

From: lillian@fareastlandscape.com <lillian@fareastlandscape.com>
Sent: Thursday, April 10, 2025 11:21 AM
To: Andrew Laleian <AndrewL@helixepi.com>
Cc: Jacqueline Valdes <JacquelineV@helixepi.com>
Subject: RE: DBE Subcontractor Solicitation for Hamner Bridge Revegetation Proposal

Hi Andrew!
We will not be bidding on this project.

From: Andrew Laleian <AndrewL@helixepi.com>
Sent: Wednesday, April 9, 2025 6:05 PM
To: Andrew Laleian <AndrewL@helixepi.com>
Cc: Jacqueline Valdes <JacquelineV@helixepi.com>
Subject: Re: DBE Subcontractor Solicitation for Hamner Bridge Revegetation Proposal

Hello,

Thank you all for taking my calls today. I will attempt to call back tomorrow for those that did not respond and will provide any additional information relevant to items subcontractors expressed interest in.

All the best,

Andrew Laleian

Construction Project Manager I

HELIX Environmental Planning

135 W. Green Street, Suite 100, Pasadena, CA 91105

Cell: (626) 755-0665 **Office:** (626) 463-0060

andrewl@helixepi.com | helixepi.com | LinkedIn | Facebook | Instagram

Know someone who's looking for a new career opportunity? We're hiring!

From: Andrew Laleian
Sent: Tuesday, April 8, 2025 5:22 PM
To: Andrew Laleian <AndrewL@helixepi.com>
Cc: Jacqueline Valdes <JacquelineV@helixepi.com>
Subject: DBE Subcontractor Solicitation for Hamner Bridge Revegetation Proposal

Dear DBE Participant:

HELIX Environmental Planning is an environmental consulting firm responding as a prime consultant to a solicitation from the County of Riverside Transportation Department (RCTD) for the project listed below.

Project: County of Riverside Transportation Department, Construction of Bridge Channel Revegetation for Replacement of Hamner Avenue Bridge Over Santa Ana River In the City of Norco, Project No. D2-0108, Federal Project No. BRLS 5956 (284)

Proposal Due Date: April 16, 2025 at 2:00 PM PST

We are seeking bids from Disadvantaged Business Enterprise (DBE) teaming partners, certified under the California Unified Certification Program (CUCP), for the areas of work listed below:

North American Industry Classification System (NAICS) Code & Area of Work

- **161730: Landscaping Services**
- **541620: Ecological Restoration Consulting Services**
- **561730: Hydroseeding Services (e.g., decorative, erosion control purposes).**

HELIX Environmental Planning encourages all interested DBE firms to contact us by Friday, April 11, 2025 at 10:00 AM to express your interest, and to submit your bid and proposed scope of work to us by Monday, April 14, 2025 at 11:00 AM.

Please see the attached copy of the solicitation with information including the plans, specifications, and contract requirements, along with Addendum No. 1.

We are willing to assist all interested DBEs in obtaining bonds, lines of credit, and/or insurance.

If you are interested in participating in this project, please contact Andrew Laleian, Construction Project Manager, at Andrewl@helixepi.com or (626) 463-0060.

Sincerely,

Andrew Laleian
Construction Project Manager I

HELIX Environmental Planning
135 W. Green Street, Suite 100, Pasadena, CA 91105
Cell: (626) 755-0665 **Office:** (626) 463-0060
andrewl@helixepi.com | helixepi.com | LinkedIn | Facebook | Instagram

Know someone who's looking for a new career opportunity? We're hiring!

Not Interested — Prime Contracting Services, Inc. 1 of 2

Andrew Laleian

From: Andrew Laleian
Sent: Wednesday, April 9, 2025 3:02 PM
To: Pablo Mendoza
Cc: Jacqueline Valdes
Subject: RE: DBE Subcontractor Solicitation for Hamner Bridge Revegetation Proposal

Thank you for your response.

Andrew Laleian
Construction Project Manager I

HELIX Environmental Planning
135 W. Green Street, Suite 100, Pasadena, CA 91105
Cell: (626) 755-0665 Office: (626) 463-0060
andrewl@helixepi.com | helixepi.com | LinkedIn | Facebook | Instagram

Know someone who's looking for a new career opportunity? We're hiring!

From: Pablo Mendoza <pmendoza.pcs@gmail.com>
Sent: Wednesday, April 9, 2025 1:42 PM
To: Andrew Laleian <AndrewL@helixepi.com>
Cc: Jacqueline Valdes <JacquelineV@helixepi.com>
Subject: Re: DBE Subcontractor Solicitation for Hamner Bridge Revegetation Proposal

No we won't be bidding it

Prime Contracting Services Inc
CSLB No. 1012545
11049 Maple St.
Whittier, CA. 90601
Phone (909) 578-8197

On Wed, Apr 9, 2025, 1:31 PM Pablo Mendoza <pmendoza.pcs@gmail.com> wrote:

I'll look at it and get back to you

Prime Contracting Services Inc
CSLB No. 1012545
11049 Maple St.
Whittier, CA. 90601
Phone (909) 578-8197

On Wed, Apr 9, 2025, 1:25 PM Andrew Laleian <AndrewL@helixepi.com> wrote:

Dear DBE Participant:

HELIX Environmental Planning is an environmental consulting firm responding as a prime consultant to a solicitation from the County of Riverside Transportation Department (RCTD) for the project listed below.

Project: County of Riverside Transportation Department, Construction of Bridge Channel Revegetation for Replacement of Hamner Avenue Bridge Over Santa Ana River In the City of Norco, Project No. D2-0108, Federal Project No. BRLS 5956 (284)

Proposal Due Date: April 16, 2025 at 2:00 PM PST

We are seeking bids from Disadvantaged Business Enterprise (DBE) teaming partners, certified under the California Unified Certification Program (CUCP), for the areas of work listed below:

North American Industry Classification System (NAICS) Code & Area of Work

- **161730: Landscaping Services**
- **541620: Ecological Restoration Consulting Services**
- **561730: Hydroseeding Services (e.g., decorative, erosion control purposes).**

HELIX Environmental Planning encourages all interested DBE firms to contact us by Friday, April 11, 2025 at 10:00 AM to express your interest, and to submit your bid and proposed scope of work to us by Monday, April 14, 2025 at 11:00 AM.

Please see the attached copy of the solicitation with information including the plans, specifications, and contract requirements, along with Addendum No. 1.

We are willing to assist all interested DBEs in obtaining bonds, lines of credit, and/or insurance.

If you are interested in participating in this project, please contact Andrew Laleian, Construction Project Manager, at AndrewL@helixepi.com or (626) 463-0060.

Sincerely,

Andrew Laleian

Construction Project Manager I

HELIX Environmental Planning

135 W. Green Street, Suite 100, Pasadena, CA 91105

Cell: (626) 755-0665 **Office:** (626) 463-0060

andrewl@helixepi.com | helixepi.com | LinkedIn | Facebook | Instagram

Know someone who's looking for a new career opportunity? We're hiring!

Not Interested — S.C. Yamamoto, Inc. 1 of 2

Andrew Laleian

From: Andrew Laleian
Sent: Thursday, April 10, 2025 12:40 PM
To: Shinsuke Yamamoto
Cc: Jacqueline Valdes
Subject: RE: DBE Subcontractor Solicitation for Hamner Bridge Revegetation Proposal

Thank you for responding.

Andrew Laleian
Construction Project Manager I

HELIX Environmental Planning
135 W. Green Street, Suite 100, Pasadena, CA 91105
Cell: (626) 755-0665 Office: (626) 463-0060
andrewl@helixepi.com | helixepi.com | LinkedIn | Facebook | Instagram

Know someone who's looking for a new career opportunity? We're hiring!

From: Shinsuke Yamamoto <scyamamoto@scyamamoto.com>
Sent: Thursday, April 10, 2025 11:03 AM
To: Andrew Laleian <AndrewL@helixepi.com>
Subject: RE: DBE Subcontractor Solicitation for Hamner Bridge Revegetation Proposal

Andrew:

Good afternoon. I hope you are doing well.

We will not be bidding for this particular project.

Please feel free to contact me at (714) 992-5783 should you have any questions.

Best regards,

Shinsuke C. Yamamoto, President

S.C. YAMAMOTO, INC.®
9021 EMERY AVENUE, LA HABRA, CALIFORNIA 90631-6727 LICENSE: 899477
TELEPHONE:(714)992-5783 TELEFAX(562)690-1340 WWW.SCYAMAMOTO.COM

Confidentiality Notice: This E-mail is covered by the Electronic Communications Privacy Act, 18 U.S.C. §§ 2510-2521 and is legally privileged. This communication, including any attachments, contains information that may be confidential or privileged and is intended solely for the entity or individual to whom it is addressed. Any use, dissemination, distribution or copying of this information by anyone other than the intended recipient is strictly prohibited by law. This email contains information that is copyrighted and may not be duplicated for any purpose without the express authorization of the author or designer. If you have received this communication in error, please return this communication to the sender immediately and delete the original message and any copy of it in your possession.

From: Andrew Laleian <AndrewL@helixepi.com>
Sent: Wednesday, April 9, 2025 6:05 PM
To: Andrew Laleian <AndrewL@helixepi.com>

Cc: Jacqueline Valdes <JacquelineV@helixepi.com>
Subject: Re: DBE Subcontractor Solicitation for Hamner Bridge Revegetation Proposal

Hello,

Thank you all for taking my calls today. I will attempt to call back tomorrow for those that did not respond and will provide any additional information relevant to items subcontractors expressed interest in.

All the best,

Andrew Laleian

Construction Project Manager I

HELIX Environmental Planning

135 W. Green Street, Suite 100, Pasadena, CA 91105

Cell: (626) 755-0665 **Office:** (626) 463-0060

andrewl@helixepi.com | helixepi.com | LinkedIn | Facebook | Instagram

Know someone who's looking for a new career opportunity? We're hiring!

From: Andrew Laleian
Sent: Tuesday, April 8, 2025 5:22 PM
To: Andrew Laleian <AndrewL@helixepi.com>
Cc: Jacqueline Valdes <JacquelineV@helixepi.com>
Subject: DBE Subcontractor Solicitation for Hamner Bridge Revegetation Proposal

Dear DBE Participant:

HELIX Environmental Planning is an environmental consulting firm responding as a prime consultant to a solicitation from the County of Riverside Transportation Department (RCTD) for the project listed below.

Project: County of Riverside Transportation Department, Construction of Bridge Channel Revegetation for Replacement of Hamner Avenue Bridge Over Santa Ana River In the City of Norco, Project No. D2-0108, Federal Project No. BRLS 5956 (284)

Proposal Due Date: April 16, 2025 at 2:00 PM PST

We are seeking bids from Disadvantaged Business Enterprise (DBE) teaming partners, certified under the California Unified Certification Program (CUCP), for the areas of work listed below:

North American Industry Classification System (NAICS) Code & Area of Work

- **161730: Landscaping Services**
- **541620: Ecological Restoration Consulting Services**
- **561730: Hydroseeding Services (e.g., decorative, erosion control purposes).**

HELIX Environmental Planning encourages all interested DBE firms to contact us by Friday, April 11, 2025 at 10:00 AM to express your interest, and to submit your bid and proposed scope of work to us by Monday, April 14, 2025 at 11:00 AM.

Please see the attached copy of the solicitation with information including the plans, specifications, and contract requirements, along with Addendum No. 1.

We are willing to assist all interested DBEs in obtaining bonds, lines of credit, and/or insurance.

If you are interested in participating in this project, please contact Andrew Laleian, Construction Project Manager, at Andrewl@helixepi.com or (626) 463-0060.

Sincerely,

Andrew Laleian
Construction Project Manager I

HELIX Environmental Planning
135 W. Green Street, Suite 100, Pasadena, CA 91105
Cell: (626) 755-0665 **Office:** (626) 463-0060
andrewl@helixepi.com | helixepi.com | LinkedIn | Facebook | Instagram

Know someone who's looking for a new career opportunity? We're hiring!

Quote – Bid Opening Date 4/30/25 1 of 2
American Hydroseed

From: Andrew Laleian
To: jwhall@americanhydroseed.com
Cc: Erik McCracken; Jacqueline Valdes
Subject: RE: Quote for Bridge Channel Revegetation Hamner Ave
Date: Tuesday, April 22, 2025 12:12:07 PM
Attachments: B13_Disclosure of Lobbying Activities - Instructions.pdf
B11_Nonlobbying Certification.pdf
B8_EEO Certification.pdf
HamnerAveReveg.Specs.pdf

Hi Jacob,

I didn't see an email contact come through for Jennifer, so please forward the following to her. I've attached the solicitation (HamnerAveReveg.Specs) for reference. The following notes are directly taken from the pertinent section for hydroseed specifications:

Hydroseed Specs:

- First Application
  - Seed
    - Rates per seeding table attached
    - Seed must be tested for purity and germination
    - All measurements in PLS
  - Fiber
    - 1,500 lbs per acres
    - Fiber Specs
      - Long strand, whole wood fibers, thermo-mechanically processed from clean, whole wood chips.
      - Not made from sawdust, cardboard, paper, or paper byproducts.
      - At least 25 percent of fibers 3/8 inch long.
      - At least 50 percent held on a No. 25 sieve.
      - Free from lead paint, printing ink, varnish, petroleum products, seed germination inhibitors, or chlorine bleach.
      - Free from synthetic or plastic materials.
      - At most 7 percent ash.
      - Coloring agent for fiber must be a biodegradable nontoxic coloring agent free from copper, mercury, and arsenic.
- Second Application
  - Apply straw at 565 lbs per acre
  - Incorporation of straw not required
- Third Application
  - Fiber
    - 500 lbs per acres
  - Tackifier
    - 5 lbs per acre
    - Tackifier specs
      - Nonflammable
      - Nontoxic to aquatic organisms
      - Free from growth or germination inhibiting factors
      - Bonded to the fiber or prepackaged with the fiber by the manufacturer
      - At least 10 percent of the weight of the dry fiber and include the weight of the activating agents and additives
      - Organic, high viscosity colloidal polysaccharide with activating agents, or a blended hydrocolloid-based binder

As mentioned, the following bid had seed costs taken out. We will need the EEO and lobbying forms printed, handwritten and signed, and faxed over to 619.462.0552. I believe the lobbying form would just require a signature on the lower half of the page verifying you haven't engaged in any lobbying activities as specified in the instructions. Please fax over by 3:30 PM today.

Thank you,

Andrew Laleian
Construction Project Manager I

HELIX Environmental Planning
135 W. Green Street, Suite 100, Pasadena, CA 91105
Cell: (626) 755-0665 **Office:** (626) 463-0060
andrewl@helixepi.com | helixepi.com | LinkedIn | Facebook | Instagram

Know someone who's looking for a new career opportunity? We're hiring!

From: jwhall@americanhydroseed.com <alerts@b2wsoftware.com>
Sent: Tuesday, April 22, 2025 11:51 AM
To: Andrew Laleian <AndrewL@helixepi.com>
Subject: Quote for Bridge Channel Revegetation Hamner Ave

Quote for Bridge Channel Revegetation Hamner Ave

Please find the attached Bid Form for **Bridge Channel Revegetation Hamner Ave.** Sent from

B2W Estimate on behalf of Jacob Whall. If you have any questions, please reach out to the sender's email.

Need Assistance? Please contact our Support Department at support@b2wsoftware.com

B2W Software • 99 Bow Street, Suite 500 • Portsmouth, NH 03801

© 2024 B2W Software. All rights reserved.

Quote – Bid Opening Date 4/30/25
Bancroft Construction Services
1 of 6

From: Jacqueline Valdes
To: Chris Nelson
Cc: Andrew Laleian
Subject: RE: HELIX Sub RFI - Due Friday 4/18 | FW: Hydroseed Installation Quote for Hamner Bridge Project in Riverside
Date: Wednesday, April 16, 2025 11:41:00 AM
Attachments: image001.png
image002.png
image003.png

HI Chris,

I'm glad to accept the document, left blank, as the record of lobbying activities for your firm at bid.

If we're awarded the project, primes and subconsultants must forward disclosure forms (as-needed) on a quarterly basis to the RCTD Engineer.

But I'll keep you in the loop if I hear anything different from RCTD or future addenda this week.

Thank you again!

Jacqueline Valdes
Proposal Coordinator

HELIX Environmental Planning
7578 El Cajon Boulevard, La Mesa, CA 91942
Main 619.462.1515 **Direct** 619.668.7477
JacquelineV@helixepi.com | helixepi.com | LinkedIn | Facebook | Instagram

Know someone who's looking for a new career opportunity? We're hiring!

From: Chris Nelson <cnelson@bancroftcs.com>
Sent: Wednesday, April 16, 2025 11:36 AM
To: Jacqueline Valdes <JacquelineV@helixepi.com>
Subject: RE: HELIX Sub RFI - Due Friday 4/18 | FW: Hydroseed Installation Quote for Hamner Bridge Project in Riverside

Thanks Jacqueline,

Clarification. Do I need to sign the Lobbying Page if left blank?

Chris Nelson
Project Controls - Construction, Bancroft Construction Services
Disabled Veteran Business Enterprise (DVBE) #2005475
Disadvantaged Business Enterprise (DBE) #49668
Women Business Enterprise VON #17000434

CA Licensed General Contractor #1068621
cnelson@bancroftcs.com
www.bancroftcs.com
509.499.0933

From: Jacqueline Valdes <JacquelineV@helixepi.com>
Sent: Wednesday, April 16, 2025 11:33 AM
To: Chris Nelson <cnelson@bancroftcs.com>
Cc: Andrew Laleian <AndrewL@helixepi.com>
Subject: RE: HELIX Sub RFI - Due Friday 4/18 | FW: Hydroseed Installation Quote for Hamner Bridge Project in Riverside

[CAUTION: This email originated from outside of Bancroft. Do not reply, click links, or open attachments unless you recognize the sender and know the content is safe.]

Good morning Chris,

Yes, the submission of the bid counts as adherence to the Nonlobbying Certification.

Please let me know if you need anything else – glad to help!

Thanks again,

Jacqueline Valdes
Proposal Coordinator

HELIX Environmental Planning
7578 El Cajon Boulevard, La Mesa, CA 91942
Main 619.462.1515 **Direct** 619.668.7477
JacquelineV@helixepi.com | helixepi.com | LinkedIn | Facebook | Instagram

Know someone who's looking for a new career opportunity? We're hiring!

From: Chris Nelson <cnelson@bancroftcs.com>
Sent: Wednesday, April 16, 2025 11:11 AM
To: Jacqueline Valdes <JacquelineV@helixepi.com>
Subject: RE: HELIX Sub RFI - Due Friday 4/18 | FW: Hydroseed Installation Quote for Hamner Bridge Project in Riverside

Good Morning Jacqueline,

I don't see a signature page for the Non-Lobbying Disclosure. Am I missing a page or does submission of the proposal without disclosing Lobbying on the Lobbying Disclosure constate adherence in the proposal?

Chris Nelson
Project Controls - Construction, Bancroft Construction Services
Disabled Veteran Business Enterprise (DVBE) #2005475
Disadvantaged Business Enterprise (DBE) #49668
Women Business Enterprise VON #17000434
CA Licensed General Contractor #1068621
cnelson@bancroftcs.com
www.bancroftcs.com
509.499.0933

From: Jacqueline Valdes <JacquelineV@helixepi.com>
Sent: Tuesday, April 15, 2025 3:01 PM
To: Chris Nelson <cnelson@bancroftcs.com>; Andrew Price <aprice@bancroftcs.com>
Cc: Andrew Laleian <AndrewL@helixepi.com>; Jacqueline Valdes <JacquelineV@helixepi.com>
Subject: HELIX Sub RFI - Due Friday 4/18 | FW: Hydroseed Installation Quote for Hamner Bridge Project in Riverside
Importance: High

[CAUTION: This email originated from outside of Bancroft. Do not reply, click links, or open attachments unless you recognize the sender and know the content is safe.]

Hi Chris and Andrew,

I'm Jacqueline from HELIX, and am helping Andrew with the bid documents – nice to meet you!

Attached is our HELIX Subconsultant RFI (with required forms) for your review.

We ask for you to return completed and signed PDFs by this Friday morning, 4/18, at 9:00 AM, and for the hard-copy files to be mailed to us by Monday 4/21 at 10:30 AM.

- Please know the bid must be filled in ink, with hard-copies submitted to RCTD.
- Per Addendum No. 1, subconsultants must complete a quote and Exhibit 9-I DBE Confirmation form. If you've already submitted costs to Andrew, we will use that as the quote on file for the firm.

Please let me know if you have any questions.

Thank you!

Jacqueline Valdes
Proposal Coordinator

HELIX Environmental Planning
7578 El Cajon Boulevard, La Mesa, CA 91942
Main 619.462.1515 **Direct** 619.668.7477
JacquelineV@helixepi.com | helixepi.com | LinkedIn | Facebook | Instagram

Know someone who's looking for a new career opportunity? We're hiring!

From: Andrew Laleian <Andrewl@helixepi.com>
Sent: Tuesday, April 15, 2025 1:50 PM
To: Jacqueline Valdes <JacquelineV@helixepi.com>
Subject: FW: Hydroseed Installation Quote for Hamner Bridge Project in Riverside

Chris and Andrew Price from the email below would be our point of contact for Bancroft.

Andrew Laleian
Construction Project Manager I

HELIX Environmental Planning
135 W. Green Street, Suite 100, Pasadena, CA 91105
Cell: (626) 755-0665 **Office:** (626) 463-0060
andrewl@helixepi.com | helixepi.com | LinkedIn | Facebook | Instagram

Know someone who's looking for a new career opportunity? We're hiring!

From: Andrew Laleian
Sent: Wednesday, April 2, 2025 1:47 PM
To: Chris Nelson <cnelson@bancroftcs.com>; Andrew Price <aprice@bancroftcs.com>
Cc: Erik McCracken <EBKM@helixepi.com>
Subject: RE: Hydroseed Installation Quote for Hamner Bridge Project in Riverside

Hello Chris,

The details in the email below are copied from the Special Provision's "21 - Erosion Control" section, which I've attached. Also attached is the HMMP for reference. Please feel free to reach out by email phone if there's anything else I can do to support on this.

Thank you,
Andrew Laleian

Construction Project Manager I

HELIX Environmental Planning
135 W. Green Street, Suite 100, Pasadena, CA 91105
Cell: (626) 755-0665 **Office:** (626) 463-0060
andrewl@helixepi.com | helixepi.com | LinkedIn | Facebook | Instagram

Know someone who's looking for a new career opportunity? We're hiring!

From: Chris Nelson <cnelson@bancroftcs.com>
Sent: Wednesday, April 2, 2025 1:06 PM
To: Andrew Price <aprice@bancroftcs.com>; Andrew Laleian <AndrewL@helixepi.com>
Cc: Erik McCracken <ErikM@helixepi.com>
Subject: RE: Hydroseed Installation Quote for Hamner Bridge Project in Riverside

Good Morning Andrew L.,

Could we get the Specs for the job to go with those plans and bid docs? I'd like to get them over to our vendor to confirm one of our standard slurry compositions fits them or if I need to utilize a different product. Thanks!

Chris Nelson
Project Controls - Construction, Bancroft Construction Services
Disabled Veteran Business Enterprise (DVBE) #2005475
Disadvantaged Business Enterprise (DBE) #49668
Women Business Enterprise VON #17000434
CA Licensed General Contractor #1068621
cnelson@bancroftcs.com
www.bancroftcs.com
509.499.0933

From: Andrew Price <aprice@bancroftcs.com>
Sent: Tuesday, April 1, 2025 8:27 PM
To: Andrew Laleian <AndrewL@helixepi.com>
Cc: Erik McCracken <ErikM@helixepi.com>; Chris Nelson <cnelson@bancroftcs.com>
Subject: RE: Hydroseed Installation Quote for Hamner Bridge Project in Riverside

Hi Andrew,

We would be happy to support with the hydroseed component of this scope. I'm adding Chris onto the chain from our team who manages our bidding team. I passed along all the files you sent over his

way.

Do you have a due date you would like this turned around?

Thanks!

Andrew Price, PE, QSD/P
Program Manager - Construction
Disabled Veteran Business Enterprise (DVBE) #2005475
Disadvantaged Business Enterprise (DBE) #49668
Women Business Enterprise VON #17000434
CA Licensed General Contractor #1068621
310.739.2932
aprice@bancroftcs.com
www.bancroftcs.com

From: Andrew Laleian <AndrewL@helixepi.com>
Sent: Tuesday, April 1, 2025 5:00 PM
To: Andrew Price <aprice@bancroftcs.com>
Cc: Erik McCracken <ErikM@helixepi.com>
Subject: Hydroseed Installation Quote for Hamner Bridge Project in Riverside

[CAUTION: This email originated from outside of Bancroft. Do not reply, click links, or open attachments unless you recognize the sender and know the content is safe.]

Hello Andrew,

We are costing out a new federal project that HELIX is interested in partnering with Bancroft on for a hydroseed install. I'm writing to inquire for a quote for a site in Riverside doing revegetation under and around Hamner Bridge. We would request that Bancroft provide seed and follow the specifications detailed below:

Quote – Bid Opening Date 4/30/25
Guills, Inc.

From: Juan Munoz Jr.
To: Andrew Laleian
Cc: Erik McCracken; Jacqueline Valdes; Guills Inc.; juan munoz
Subject: Re: Final Follow Up on Hamner Bridge Items
Date: Tuesday, April 22, 2025 5:58:10 PM
Attachments: Estimate 1942 R2.pdf
img20250422_17512199.pdf

Hey Andrew,

sorry for the delay, my scanner was giving me issues. Please see attached revised proposal and documents requested.

On Tue, Apr 22, 2025 at 11:40 AM Andrew Laleian <AndrewL@helixepi.com> wrote:

Hello Juan,

Thank you for your patience navigating through the bureaucracy with us on this bid. We really appreciate your time and effort working with us on this proposal. As mentioned on the phone, we will need the EEO and 9-I DBE confirmation printed out, handwritten and signed, and then either faxed over to 619.462.0552 or scanned and emailed to this email thread. I've attached the forms to this email.

We will also need the cost estimate to match the bid items listed out in the solicitation. It should be organized as follows:

- Task 2 DEVELOP WATER SUPPLY
  - Cost for POC Installation
  - Encroachment permits fees (will be filed under our HELIX's names) , meter fees, etc.
  - Backflow installation line item
  - HELIX will pay for water costs over the three-year period
- Task 6 TEMPORARY IRRIGATION SYSTEM
  - Irrigation installation costs up to lateral lines
  - HELIX will install drip tubes and emitters
- Task 15 MOBILIZATION [INCLUDES DEMOBILIZATION AND FINAL CLEANUP]
  - We would prefer all overhead and management be baked into Task 2 and Task 6 for those activities
    - HELIX Leads and crews will be on-site for ~50% oversight, so keep that in mind
  - If there are truly costs related just to mobilization at the beginning the project, you can put it under task 15
    - Reach out to coordinate that we're not putting costs down for the same thing if this is the case
- Please remove all other tasks related to planting and PEP work

Please get these revisions over by 4 PM today so that we have time to print out and organize them before EOD for courier shipment tomorrow.

Thank you,

Andrew Laleian

Construction Project Manager I

HELIX Environmental Planning

135 W. Green Street, Suite 100, Pasadena, CA 91105

Cell: (626) 755-0665 **Office:** (626) 463-0060

andrewl@helixepi.com | helixepi.com | LinkedIn | Facebook | Instagram

Know someone who's looking for a new career opportunity? We're hiring!

--

DBA Integrity Landscape & Concrete
Juan Munoz JR. - Operations Manager

313 E. Orange Grove Blvd. #290
Pasadena, CA 91104
Office: (909) 479-0079

Quote – Bid opening Date 4/30/25
SoCal Stormwater Solution Services

From: Office Management Team
To: Andrew Laleian; Estimating Team
Cc: Jacqueline Valdes; Erik McCracken
Subject: Re: Subcontractor Bid Submission GFE Determination
Date: Thursday, April 24, 2025 3:17:06 PM
Attachments: Outlook-Company Lo.png
Importance: High

Hello Andrew,

We submitted our proposal for WPCP preparation and compliance (inspections) per section 6.12 of the specs document:

> 6.12 Erosion Control
> Erosion control for the mitigation areas will be specified within a mitigation Water Pollution Control
> Plan prepared by the project Installation and Maintenance Contractor. Implementation of the various
> erosion control and other best management practices (BMPs) outlined in the Water Pollution Control
> Plan will prevent sediment from leaving the mitigation site.

If you have been awarded the project and would like us to provide a BMP Implementation proposal, we can pull that together in about 48 hours.

Please let me know if that's more what you're looking for.

Thank you!

Vanessa Walker
Office Manager/Project Manager
Socal Stormwater Runoff Solution Services Inc
15030 Ventura Blvd #663
Sherman Oaks, CA 91403
Office: (310) 343-8313
Fax: (866) 574-8481
Website: http://www.socalsrs.com

From: Andrew Laleian <AndrewL@helixepi.com>
Sent: Thursday, April 24, 2025 2:47 PM
To: Estimating Team <estimating@socalsrs.com>; Office Management Team <office@socalsrs.com>
Cc: Jacqueline Valdes <JacquelineV@helixepi.com>; Erik McCracken <ErikM@helixepi.com>

Subject: Subcontractor Bid Submission GFE Determination

Hello Colleen,

HELIX has reviewed the costs and information SoCal Stormwater Solutions Services provided in the bid submission on April 22, 2025 to subcontract work under HELIX Environmental Planning, Inc. (HELIX) for the Hamner Bridge Revegetation project (Project No. D2-0108; Federal Project No. BRLS 5956 (284)).

Based on the costs and scope description outlined in your bid submission, HELIX has made the determination that your bid will not be included in our proposal submission to the County of Riverside Transportation Department for the following reasons:

- Line items in a bid submission must be within the scope of what is outlined for each bid item in the solicitation package: The scope described in items 1.1, 1.2, and 1.3 in your bid submission did not match up with tasks in the scope of our proposal for this project.

We hope this determination does not discourage you from working with HELIX on any future efforts. Please feel free to reach out with any comments or questions.

All the best,

Andrew Laleian
Construction Project Manager I

HELIX Environmental Planning
135 W. Green Street, Suite 100, Pasadena, CA 91105
Cell: (626) 755-0665 **Office:** (626) 463-0060
andrewl@helixepi.com | helixepi.com | LinkedIn | Facebook | Instagram

Know someone who's looking for a new career opportunity? We're hiring!

Quote – Bid Opening Date 4/30/25
Wildscape Restoration

From: mtolteca@wildscaperestoration.com
To: Jacqueline Valdes; "Amanda Gibbs"; pm@wildscaperestoration.com
Cc: Andrew Laleian; bio@wildscaperestoration.com
Subject: RE: HELIX Sub RFI: RCTD Hamner Ave. Bridge - Due Fri. 4/18 | FW: Riverside county Hamner Bridge - request for subcontractor to HELIX
Date: Friday, April 18, 2025 4:28:17 PM
Attachments: image001.png
image003.png
20250418 Hamner Bidding Documents Quote.pdf
RB_EEO Certification.pdf
LAPM 9-I DBE Confirmation.pdf
HELIX RFI - RCTD Hamner Ave Bridge Revsd (2).pdf

Hey Jacqueline,

The attachments are attached to this email. The hard copy will be mailed out and will arrive by Tuesday April 22nd. Thank you and have a great day.

Best Regards,

Marie Tolteca
Biologist/Project Assistant
Wildscape Restoration, Inc.
(805)535-4448
1547 Los Angeles Ave,
Ventura, CA 93004

Wildscape
RESTORATION

From: Jacqueline Valdes <JacquelineV@helixepi.com>
Sent: Friday, April 18, 2025 3:40 PM
To: mtolteca@wildscaperestoration.com; 'Amanda Gibbs' <agibbs@wildscaperestoration.com>; pm@wildscaperestoration.com
Cc: Andrew Laleian <AndrewL@helixepi.com>; bio@wildscaperestoration.com
Subject: RE: HELIX Sub RFI: RCTD Hamner Ave. Bridge - Due Fri. 4/18 | FW: Riverside county Hamner Bridge - request for subcontractor to HELIX

Hi Marie,

Thank you for the update!

Attached is our RFI – we'll need the information on listed on the RFI, along with the EEO Certification and both a quote and DBE Commitment form (LAPM 9-I).

Also, the bid forms must be filled in ink. If you can please forward us the completed and signed copy of the forms by Monday, April 21 at 2pm, and mail us the hard-copy documents by Tuesday, April 22 at 10:30 am, we should be all set.

Please let me know if you have any questions.

Thank you again!

Jacqueline Valdes
Proposal Coordinator

HELIX Environmental Planning
7578 El Cajon Boulevard, La Mesa, CA 91942
Main 619.462.1515 **Direct** 619.668.7477
JacquelineV@helixepi.com | helixepi.com | LinkedIn | Facebook | Instagram

Know someone who's looking for a new career opportunity? We're hiring!

From: mtolteca@wildscaperestoration.com <mtolteca@wildscaperestoration.com>
Sent: Friday, April 18, 2025 3:20 PM
To: Jacqueline Valdes <JacquelineV@helixepi.com>; 'Amanda Gibbs' <agibbs@wildscaperestoration.com>; pm@wildscaperestoration.com
Cc: Andrew Laleian <AndrewL@helixepi.com>; bio@wildscaperestoration.com
Subject: RE: HELIX Sub RFI: RCTD Hamner Ave. Bridge - Due Fri. 4/18 | FW: Riverside county Hamner Bridge - request for subcontractor to HELIX

Hi Jacqueline,

Wildscape Restoration, Inc. has not taken part in lobbying activities. Is there any documents missing on our end that you may still need?

Best Regards,

Marie Tolteca
Biologist/Project Assistant
Wildscape Restoration, Inc.
(805)535-4448
1547 Los Angeles Ave,
Ventura, CA 93004

Scope Update –
Bid Opening Date 6/4/25

1 of 3

From: Andrew Laleian
To: Guills Inc.; Jacob Whall; pm@wildscaperestoration.com; bio@wildscaperestoration.com
Cc: Erik McCracken; Jacqueline Valdes
Subject: Hamner Proposal Updates [Please Reply by Tomorrow Evening]
Date: Thursday, May 22, 2025 4:34:40 PM
Attachments: HamnerAve.Reveg.AD6.051625.pdf
HamnerAveReveg.AD6.051525.Att.A.Revised.Proposal.pdf
HamnerAveReveg.AD6.051525.Att.B.Revised.Plans.pdf
HamnerAveReveg.AD6.051525.Att.C.Added.Plan.C-1.Drainage&Grading.pdf
image001.png

Hello,

The County of Riverside Transportation recently publish a 6th addendum to their proposal. Unfortunately, the modifications to the original scope warrant enough changes to our proposal that we will need to resubmit. HELIX is willing to carry the brunt of the administrative load this entails. There may have, however, been changes to the scope of some of the items you've bid on in the proposal. Please review the attached materials for any changes that might affect the costs of your proposal. For expediency on your end, I took some personal notes, but please follow guidelines from the addendum documents over the outline of changes below:

- Task 6 Removed
  - No more irrigation installation
- Task 2 changed from developing water supply for irrigation system to hand watering
  - Now hand watering with water truck
  - We are responsible for securing water off-site
    - Contractor responsible for all fees
- Task 12 (Plant Establishment and 5 yr Maintenance)
  - Higher compensation from Plant Establishment targets

Maintenance Period	Percent of Contract Work Completed ($ Expended/ $ Total Contract Price)	Percent of Plant Establishment Work (Compensated for)
12 Months	Target vegetative cover totals 35%.	~~15%~~ 40%
24 Months	Target vegetative cover totals 50%.	~~25%~~ 55%
36 Months	Natural recruitment of target vegetation exhibited along transects. Target vegetative cover totals 75%.	~~50%~~ 65%
48 Months	Target vegetative cover totals 80% without supplementary planting, seeding, or irrigation. Natural recruitment of target species noted on transects.	75%
60 Months	Target vegetative cover totals 90% without supplementary planting, seeding, or irrigation. Natural recruitment of target species noted on site and evidence of wetland hydrology. Aboveground components of irrigation system removed.	100%
If cover criteria is not met for the respective maintenance period, progress payment will be made after additional planting or seeding are performed to bring all areas up to initial planting densities. Native riparian plant substitutions will be made based on prevailing conditions and successful development of stock.		

- Task 13 (Hydroseeding)
  - Floodplain riparian seed mix amounts quadrupled
- New Task: Task 16 – Drainage Facility Construction
  - earthwork (excavation, import of suitable backfill and embankment material [115 CY],
  - backfilling, grading, compaction),
  - removal and proper disposal of existing concrete headwall [1 EA],
  - construction of concrete manhole structure [Manhole No. 1, 1 EA],
  - furnishing and installing necessary Corrugated Steel Pipe and fittings
    - 24" Corrugated Steel Pipe (.109" Thick) [84 LF]
    - 18" Corrugated Steel Pipe (.109" Thick) [5 LF]
    - 24-inch CSP 45-Degree Elbow [1 EA]
    - 24-inch Steel Flared End Section [1 EA]
    - Minor Concrete (Concrete Collar) [2 EA]
  - relocation of existing rock slope protection [Rip Rap, 9 CY], and
  - any other necessary work as directed by the Engineer

If you would like to still be on the proposal, please reply that you've acknowledged these changes and are still willing to keep your original bid or send updated costs.

Thank you,

Andrew Laleian
Construction Project Manager I

HELIX Environmental Planning

135 W. Green Street. Suite 100. Pasadena. CA 91105
Cell: (626) 755-0665 **Office:** (626) 463-0060
andrewl@helixepi.com | helixepi.com | LinkedIn | Facebook | Instagram

Know someone who's looking for a new career opportunity? We're hiring!

Quote – Bid Opening Date 6/4/25
American Hydroseed

From: Jacob Whall
To: Andrew Laleian
Cc: Jacqueline Valdes; Erik McCracken
Subject: Re: Hamner Proposal Updates [Please Reply by Tomorrow Evening]
Date: Wednesday, May 28, 2025 11:29:02 AM
Attachments: image001.png

Yes, I will review and send an updated proposal

On Wed, May 28, 2025 at 11:02 AM Andrew Laleian <AndrewL@helixepi.com> wrote:

Hi Jacob,

I reviewed the hydroseed specs, and it looks like all slurry components are on a per acre basis. While amounts for one of the seed mixes might have changed, all slurry components were on a per acre basis so your costs should be the same as last time. Could you please review your costs for the prior submission for the Hamner project before addendum 6 and confirm costs are the same? For reference, here are my notes on the specs:

Pay Setup: State Prevailing Wage
Hydroseed Specs:

- First Application
  - Seed
    - Rates per seeding table attached
    - Seed must be tested for purity and germination
    - All measurements in PLS
  - Fiber
    - 1,500 lbs per acres
    - Fiber Specs
      - Long strand, whole wood fibers, thermo-mechanically processed from clean, whole wood chips.
      - Not made from sawdust, cardboard, paper, or paper byproducts.
      - At least 25 percent of fibers 3/8 inch long.
      - At least 50 percent held on a No. 25 sieve.
      - Free from lead paint, printing ink, varnish, petroleum products, seed germination inhibitors, or chlorine bleach.
      - Free from synthetic or plastic materials.
      - At most 7 percent ash.
      - Coloring agent for fiber must be a biodegradable nontoxic

coloring agent free from copper, mercury, and arsenic.

- Second Application
  - Apply straw at 565 lbs per acre
  - Incorporation of straw not required
- Third Application
  - Fiber
    - 500 lbs per acres
  - Tackifier
    - 5 lbs per acre
    - Tackifier specs
      - Nonflammable
      - Nontoxic to aquatic organisms
      - Free from growth or germination inhibiting factors
      - Bonded to the fiber or prepackaged with the fiber by the manufacturer
      - At least 10 percent of the weight of the dry fiber and include the weight of the activating agents and additives
      - Organic, high viscosity colloidal polysaccharide with activating agents, or a blended hydrocolloid-based binder

Thank you,

Andrew Laleian
Construction Project Manager I

HELIX Environmental Planning
135 W. Green Street, Suite 100, Pasadena, CA 91105
Cell: (626) 755-0665 **Office:** (626) 463-0060
andrewl@helixepi.com | helixepi.com | LinkedIn | Facebook | Instagram

Know someone who's looking for a new career opportunity? We're hiring!

From: Jacob Whall <jwhall@americanhydroseed.com>
Sent: Thursday, May 22, 2025 5:04 PM

To: Andrew Laleian <AndrewL@helixepi.com>
Subject: Re: Hamner Proposal Updates [Please Reply by Tomorrow Evening]

Ok sounds good.

Thanks for the update



For concrete washout services, visit our sister company: Western Washouts

On Thu, May 22, 2025 at 4:55 PM Andrew Laleian <AndrewL@helixepi.com> wrote:

Hi Jacob,

Costs unfortunately will need to be in by Tuesday evening for us to look through it and wrap up everything on Wednesday and Thursday for send out. The good news is the scope change for hydroseeding is minor. We just need the time to recalculate our own costs and reassess responsibilities between vendors as the entire DBE % of the total has completely changed.

Thank you,

Andrew Laleian
Construction Project Manager I

HELIX Environmental Planning
135 W. Green Street, Suite 100, Pasadena, CA 91105
Cell: (626) 755-0665 **Office:** (626) 463-0060
andrewl@helixepi.com | helixepi.com | LinkedIn | Facebook | Instagram

Know someone who's looking for a new career opportunity? We're hiring!

From: Jacob Whall <jwhall@americanhydroseed.com>
Sent: Thursday, May 22, 2025 4:51 PM
To: Andrew Laleian <AndrewL@helixepi.com>
Subject: Re: Hamner Proposal Updates [Please Reply by Tomorrow Evening]

Andrew,

We will review and adjust as needed. When do you need this back by ?

Thanks !



For concrete washout services, visit our sister company: Western Washouts

On Thu, May 22, 2025 at 4:34 PM Andrew Laleian <AndrewL@helixepi.com> wrote:

Hello,

The County of Riverside Transportation recently publish a 6th addendum to their proposal. Unfortunately, the modifications to the original scope warrant enough changes to our proposal that we will need to resubmit. HELIX is willing to carry the brunt of the administrative load this entails. There may have, however, been changes to the scope of some of the items you've bid on in the proposal. Please review the attached materials for any changes that might affect the costs of your proposal. For expediency on your end, I took some personal notes, but please follow guidelines from the addendum documents over the outline of changes below:

- Task 6 Removed
  - No more irrigation installation
- Task 2 changed from developing water supply for irrigation system to hand watering
  - Now hand watering with water truck
  - We are responsible for securing water off-site
    - Contractor responsible for all fees
- Task 12 (Plant Establishment and 5 yr Maintenance)
  - Higher compensation from Plant Establishment targets

Maintenance Period	Percent of Contract Work Completed ($ Expended/ $ Total Contract Price)	Percent of Plant Establishment Work (Compensated for)
12 Months	Target vegetative cover totals 35%.	~~15%~~ **40%**
24 Months	Target vegetative cover totals 50%.	~~25%~~ **55%**
36 Months	Natural recruitment of target vegetation exhibited along transects. Target vegetative cover totals 75%	~~50%~~ **65%**
48 Months	Target vegetative cover totals 80% without supplementary planting, seeding, or irrigation. Natural recruitment of target species noted on transects.	75%
60 Months	Target vegetative cover totals 90% without supplementary planting, seeding, or irrigation. Natural recruitment of target species noted on site and evidence of wetland hydrology. Aboveground components of irrigation system removed.	100%
If cover criteria is not met for the respective maintenance period, progress payment will be made after additional planting or seeding are performed to bring all areas up to initial planting densities. Native riparian plant substitutions will be made based on prevailing conditions and successful development of stock.		

- Task 13 (Hydroseeding)
  - Floodplain riparian seed mix amounts quadrupled
- New Task: Task 16 – Drainage Facility Construction
  - earthwork (excavation, import of suitable backfill and embankment material [115 CY],
  - backfilling, grading, compaction),
  - removal and proper disposal of existing concrete headwall [1 EA],
  - construction of concrete manhole structure [Manhole No. 1, 1 EA],
  - furnishing and installing necessary Corrugated Steel Pipe and fittings
    - 24" Corrugated Steel Pipe (.109" Thick) [84 LF]
    - 18" Corrugated Steel Pipe (.109" Thick) [5 LF]
    - 24-inch CSP 45-Degree Elbow [1 EA]
    - 24-inch Steel Flared End Section [1 EA]
    - Minor Concrete (Concrete Collar) [2 EA]
  - relocation of existing rock slope protection [Rip Rap, 9 CY], and
  - any other necessary work as directed by the Engineer

If you would like to still be on the proposal, please reply that you've acknowledged these changes and are still willing to keep your original bid or send updated costs.

Thank you,

Andrew Laleian

Construction Project Manager I

HELIX Environmental Planning

135 W. Green Street, Suite 100, Pasadena, CA 91105

Cell: (626) 755-0665 **Office:** (626) 463-0060

andrewl@helixepi.com | helixepi.com | LinkedIn | Facebook | Instagram

Know someone who's looking for a new career opportunity? We're hiring!

Quote – Bid Opening Date 6/4/25 1 of 2
Bancroft Construction Services

From: Andrew Lalelan
To: Andrew Price
Cc: Jacqueline Valdes; Erik McCracken; Chris Nelson
Subject: RE: Hamner Reveg
Date: Tuesday, June 3, 2025 1:34:44 PM
Attachments: image003.png
image004.png
image005.png
LAPM 9-I LDBE Confirmation BLANK.pdf

Hello Andrew,

Feel free to call me back regarding the breakdown of costs on the Hamner Bridge project. We would still like to use Bancroft for watering, but we landed at a budget of 15 consecutive days during establishment or a time of high need for the project. We've included an extra $1,504 to cover the mobilization costs quoted if required or optionally for another watering event if those costs aren't needed. There is a short hand-written form (LAPM 9-I) that will be needed as part of our good faith effort submission. Could you please confirm the details below and mail that form (must be handwritten) to the address below? It will need to be received by the end of the week.

Summary of Tasks and Amounts:
Task 02 – Develop Water Supply- $24,064

HELIX San Diego HQ:
7578 El Cajon Blvd, La Mesa, CA 91942
ATTN: Jacqueline Valdes

Thank you,
Andrew Lalelan
Construction Project Manager I

HELIX Environmental Planning
135 W. Green Street, Suite 100, Pasadena, CA 91105
Cell: (626) 755-0665 Office: (626) 463-0060
alalelan@helixepi.com | helixepi.com | LinkedIn | Facebook | Instagram

Know someone who's looking for work or a career opportunity? We're hiring!

From: Andrew Price <aprice@bancroftcs.com>
Sent: Friday, May 30, 2025 5:35 PM
To: Andrew Lalelan <AndrewL@helixepi.com>
Cc: Jacqueline Valdes <JacquelineV@helixepi.com>; Erik McCracken <ErikM@helixepi.com>; Chris Nelson <cnelson@bancroftcs.com>
Subject: RE: Hamner Reveg

Hi Andrew – Sorry I missed your call! Let's touch base Monday if this doesn't clear things up. What I had meant to express is that in year 2+ when watering drops by 25%; I interpreted that as potential for the truck to be sitting onsite without a billing mechanism. In example, its only needed 2 / 5 days a week and we can only bill for 2 of the 5 days. This would put us in a bad place as we have equipment costs to cover. If that is the case and it is requested the truck be kept onsite, we would request the water truck to be billed at $496 for working days onsite.

Table A: *Water Truck*: Line Items and Estimated Unit Pricing

#	Description	Unit	Qty	Hourly Rate	Daily Rate
-	WATER TRUCK – 4,000 GALLON (EQUIPMENT)	HR	8	$62.00	$496
-	EQUIPMENT DRIVER (LABOR)	HR	8	$126.00	$1,008
				$188.00	$1,504

Give me a shout if I am misunderstanding the project need.

Best,

Andrew Price, PE, QSD/P
Construction / Restoration Practice Lead
Disabled Veteran Business Enterprise (DVBE) #2005475
Disadvantaged Business Enterprise (DBE) #49668
Women Business Enterprise VON #17000434
Licensed General Contractor (CA#1068621, NV#0092061, OR#253492, WA#BANCRCS762P9)
310.739.2932
aprice@bancroftcs.com
www.bancroftcs.com

BANCROFT

From: Andrew Lalelan <AndrewL@helixepi.com>
Sent: Friday, May 30, 2025 3:28 PM
To: Andrew Price <aprice@bancroftcs.com>
Cc: Jacqueline Valdes <JacquelineV@helixepi.com>; Erik McCracken <ErikM@helixepi.com>; Chris Nelson <cnelson@bancroftcs.com>
Subject: RE: Hamner Reveg

[CAUTION: This email originated from outside of Bancroft. Do not reply, click links, or open attachments unless you recognize the sender and know the content is safe.]

Hi Andrew,

Thank you for your understanding and coordination in matching costs to the specifics of this project. There shouldn't be an issue staging the water truck on-site. HELIX will take care of POC setup with water costs and ensure the POC is as close to the project site as possible within a reasonable distance. Could you please clarify your last request: "we would request the off we are not using the equipment to bill the equipment rate, to cover costs of ownership."

Thank you,
Andrew Lalelan
Construction Project Manager I

HELIX Environmental Planning
135 W. Green Street, Suite 100, Pasadena, CA 91105
Cell: (626) 755-0665 Office: (626) 463-0060
alalelan@helixepi.com | helixepi.com | LinkedIn | Facebook | Instagram

Know someone who's looking for work or a career opportunity? We're hiring!

From: Andrew Price <aprice@bancroftcs.com>
Sent: Friday, May 30, 2025 1:56 PM
To: Andrew Lalelan <AndrewL@helixepi.com>
Cc: Jacqueline Valdes <JacquelineV@helixepi.com>; Erik McCracken <ErikM@helixepi.com>; Chris Nelson <cnelson@bancroftcs.com>
Subject: RE: Hamner Reveg

Hi Andrew,

If we are able to stage the vehicle onsite, for the project duration we can do with a single mobilization and strike out the mileage assumption. I do want to note that we assume water is provided along with the meter within a reasonable distance.

We own and operate two 4x4, 4,000-gallon water trucks. If we are staging the equipment onsite, we typically ask for 8-hour minimums as stated in the proposal. It is an eight hour minimum as the resources are committed and cant be used elsewhere. Our daily rate is fully burdened and covers equipment, maintenance, personnel and admin costs.

For this project we would assume a daily rate of $1,504, four days per week. Year two and year three with the reduction is usage, we would request the off we are not using the equipment to bill the equipment rate, to cover costs of ownership.

Please give me a call if you want to discuss.

Thanks,

Andrew Price, PE, QSD/P
Construction / Restoration Practice Lead
Disabled Veteran Business Enterprise (DVBE) #2005475
Disadvantaged Business Enterprise (DBE) #49668
Women Business Enterprise VON #17000434
Licensed General Contractor (CA#1068621, NV#0092061, OR#253492, WA#BANCRCS762P9)
310.739.2932
[illegible]
www.bancroftcs.com

From: Andrew Laleian <Andrewl@helixepl.com>
Sent: Friday, May 30, 2025 1:28 PM
To: Chris Nelson <cnelson@bancroftcs.com>
Cc: Andrew Price <aprice@bancroftcs.com>; Jacqueline Valdes <jacqueline.v[illegible]@helixepl.com>; Erik McCracken <[illegible]>
Subject: RE: Hamner Reveg

[CAUTION. This email originated from outside of Bancroft. Do not reply, click links, or open attachments unless you recognize the sender and know the content is safe.]

HI Chris,

We're considering using Bancroft for a four day a week watering schedule April-October to meet the requirements of Section 20-4.03G (Watering) in the special provision which stipulates we will need to deliver 10 gallons of water a week (18,950 gallons/week total) from April-October for Year 1 with a 25% reduction in the amount for both Year 2 and an additional 25% reduction in year 3. With a set frequency to one set location, we were curious of the following:

- Could we just have one mobilization cost per year since the watering is continuous?
- Where would the water truck be coming from? Could we take out the additional charges for mileage assumption since it is one project site in a set location?
- Could you please confirm the capacity of your water truck to hold ~3,750 gallons of water. This is what would be needed in one fill up for Year 1

Please respond by end of day if possible.

Thank you,

Andrew Laleian
Construction Project Manager I

HELIX Environmental Planning
135 W. Green Street, Suite 100, Pasadena, CA 91105
Cell: (626) 755-0665 Office: (626) 463-0061
[illegible] | helixepl.com | LinkedIn | Facebook | Instagram
Know someone who's looking for work? Refer them! We're hiring!

From: Chris Nelson <cnelson@bancroftcs.com>
Sent: Tuesday, May 27, 2025 3:03 PM
To: Andrew Laleian <Andrewl@helixepl.com>
Cc: Andrew Price <aprice@bancroftcs.com>
Subject: Hamner Reveg

Good Afternoon Andrew,

As per our conversation: Attached are the reworked proposals for Hamner to help your team with the current situation. There is a daily water truck proposal for you to scale, please submit back to Andrew Price your final numbers if utilized. The Hydroseed proposals has the updated A6 seed costs (this is the where $40k increase we spoke about lies). The proposal also contains options for seed procurement and Proganics/Proganics with Jumpstart to help your team in the long run for the maintenance contract by increasing growth potential. Let me know if you have any questions and give me a call; thanks!

Chris Nelson
Estimating Team Lead - Construction, Bancroft Construction Services
Disabled Veteran Business Enterprise (DVBE) #2005475
Disadvantaged Business Enterprise (DBE) #49668
Women Business Enterprise VON #17000434
CA Licensed General Contractor #1068621
cnelson@bancroftcs.com
www.bancroftcs.com
509.499.0933

Quote – Bid Opening Dat 6/4/25
Gulls, Inc.

From: Juan Munoz Jr.
To: Andrew Laleian
Cc: Jacqueline Valdes; Erik McCracken; Gulls Inc.; Juan munoz
Subject: Re: Subcontractor Bid Submission GFE Determination
Date: Thursday, May 29, 2025 10:36:29 AM
Attachments: image001.png
image002.png
Estimate 1942 Updated with Ad 6.pdf
HamnerAveRevsd AD6.051525.Att A Revised Proposal.pdf

Andrew,

My apologies for the delay. Please see attached Revised Scope proposal for Task 16
If you have any questions. Feel free to contact me via cell phone. I can respond quicker that way.

Thank you!

On Wed, May 28, 2025 at 11:06 AM Andrew Laleian <AndrewL@helixepi.com> wrote:

Hi Juan,

Any updates on the costs for Task 16?

Thank you,
Andrew Laleian
Construction Project Manager I

HELIX Environmental Planning
135 W. Green Street, Suite 100, Pasadena, CA 91105
Cell: (626) 755-0665 Office: (626) 463-0060
andrewl@helixepi.com | helixepi.com | LinkedIn | Facebook | Instagram

Know someone who's looking to grow a career in conservation? We're hiring!

From: Andrew Laleian
Sent: Tuesday, May 27, 2025 12:47 PM
To: Juan Munoz Jr. <gullsincjr@gmail.com>; Jacqueline Valdes <JacquelineV@helixepi.com>
Cc: Erik McCracken <ERIKM@helixepi.com>
Subject: RE: Subcontractor Bid Submission GFE Determination

Hi Juan,

Here is the approximate work area pertaining to the new task, the best that I can tell. I've also included a picture I took of the area for reference.





All the best,

Andrew Laleian

Construction Project Manager I

HELIX Environmental Planning

135 W. Green Street, Suite 100, Pasadena, CA 91105

Cell: (626) 755-0665 **Office:** (626) 463-0060

andrewl@helixepi.com | helixepi.com | LinkedIn | Facebook | Instagram

Excellent company, subject matter, and work environment. *We're hiring!*

From: Juan Munoz Jr. <guillsincjr@gmail.com>
Sent: Tuesday, April 29, 2025 9:52 AM
To: Jacqueline Valdes <JacquelineV@helixepi.com>
Cc: Andrew Laleian <AndrewL@helixepi.com>; Erik McCracken <ErikM@helixepi.com>
Subject: Re: Subcontractor Bid Submission GFE Determination

Sounds good. Thanks for the update!

DBA Integrity Landscape & Concrete

Juan Munoz JR. - Operations Manager

313 E. Orange Grove Blvd. #290

Pasadena, CA 91104

Office: (909) 479-0079

On Tue, Apr 29, 2025, 9:38 AM Jacqueline Valdes <JacquelineV@helixepi.com> wrote:

Good morning Juan,

RCTD issued an addendum no. 4 yesterday evening (attached), and the bid due date has been changed to May 14; otherwise there are no other changes to the bid.

We'll be sure to keep you posted if there are any other updates.

Thank you again!

Jacqueline Valdes

Proposal Coordinator

HELIX Environmental Planning

7578 El Cajon Boulevard, La Mesa, CA 91942

Main 619.462.1515 Direct 619.668.7477

JacquelineV@helixepi.com | helixepi.com | LinkedIn | Facebook | Instagram

We're hiring!

From: Juan Munoz Jr. <guillsincjr@gmail.com>
Sent: Friday, April 25, 2025 5:07 PM
To: Andrew Laleian <AndrewL@helixepi.com>
Cc: Jacqueline Valdes <JacquelineV@helixepi.com>
Subject: Re: Subcontractor Bid Submission GFE Determination

Thank you for the update. I appreciate it.

On Fri, Apr 25, 2025, 4:21 PM Andrew Laleian <AndrewL@helixepi.com> wrote:

Hello Juan,

HELIX has reviewed the costs and information Guills Inc provided in the bid submission on April 22, 2025 to subcontract work under HELIX Environmental Planning, Inc. (HELIX) for the Hamner Bridge Revegetation project (Project No. D2-0108; Federal Project No. BRLS 5956 (284)).

Based on the costs and scope description outlined in your bid submission, HELIX has made the determination that your bid will be included in our proposal submission to the County of Riverside Transportation Department for the following reasons:

- The lowest reasonable costs that match the criteria in the solicitation package will be included in this proposal: the costs submitted by Guills Inc. for line items that were bid on were competitive.

We look forward to the possibility of working together on the Hamner Bridge Revegetation project. Please feel free to reach out with any comments or questions.

All the best,

Andrew Laleian

Construction Project Manager I

HELIX Environmental Planning

135 W. Green Street, Suite 100, Pasadena, CA 91105

Cell: (626) 755-0665 Office: (626) 463-4060

andrewl@helixepi.com | helixepi.com | LinkedIn | Facebook | Instagram

We're hiring!

DBA Integrity Landscape & Concrete
Juan Munoz JR. - Operations Manager

313 E. Orange Grove Blvd. #290
Pasadena, CA 91104
Office: (909) 479-0079

Quote – Bid Opening Date 6/4/25
Wildscape Restoration

From: agibbs@wildscaperestoration.com
To: Andrew Laleian
Cc: pm@wildscaperestoration.com; bio@wildscaperestoration.com; Erik McCracken; Jacqueline Valdes
Subject: Re: Hamner Proposal Updates [Please Reply by Tomorrow Evening]
Date: Wednesday, May 28, 2025 11:11:58 AM

Hi Andrew,

Apologize for the delay in response. Our costs will remain the same. Thank you!

Best,
Amanda

On 2025-05-28 13:05, Andrew Laleian wrote:

> Hello,
>
> As it doesn't seem like there were changes from the scope you submitted before the addendum, could you please confirm that costs are the same in order to be included on the resubmission of the proposal?
>
> Thank you,
>
> Andrew Laleian
>
> _Construction Project Manager I_
>
> HELIX Environmental Planning
>
> 135 W. Green Street, Suite 100, Pasadena, CA 91105
>
> Cell: (626) 755-0665 Office: (626) 463-0060
>
> andrewl@helixepi.com | helixepi.com [1] | LinkedIn [2] | Facebook [3] | Instagram [4]
>
> _ _
>
> _Know someone who's looking for a new career opportunity? __We're hiring! [5]_
>
> ---
>
> From: Andrew Laleian
> Sent: Thursday, May 22, 2025 4:34 PM
> To: Guills Inc. <guillsinc1@gmail.com>; Jacob Whall <jwhall@americanhydroseed.com>; pm@wildscaperestoration.com <pm@wildscaperestoration.com>; bio@wildscaperestoration.com <bio@wildscaperestoration.com>
> Cc: Erik McCracken <ERIKM@helixepi.com>; Jacqueline Valdes <JacquelineV@helixepi.com>
> Subject: Hamner Proposal Updates [Please Reply by Tomorrow Evening]
>
> Hello,
>
> The County of Riverside Transportation recently publish a 6th addendum to their proposal. Unfortunately, the modifications to the original scope warrant enough changes to our proposal that we will need to resubmit. HELIX is willing to carry the brunt of the administrative load this entails. There may have, however, been changes to the scope of some of the items you've bid on in the proposal. Please review the attached materials for any changes that might affect the costs of

your proposal. For expediency on your end, I took some personal notes, but please follow guidelines from the addendum documents over the outline of changes below:

* Task 6 Removed

* No more irrigation installation

* Task 2 changed from developing water supply for irrigation system to hand watering

* Now hand watering with water truck
* We are responsible for securing water off-site

* Contractor responsible for all fees

* Task 12 (Plant Establishment and 5 yr Maintenance)

* Higher compensation from Plant Establishment targets

* Task 13 (Hydroseeding)

* Floodplain riparian seed mix amounts quadrupled

* New Task: Task 16 – Drainage Facility Construction

* earthwork (excavation, import of suitable backfill and embankment material [115 CY],
* backfilling, grading, compaction),
* removal and proper disposal of existing concrete headwall [1 EA],
* construction of concrete manhole structure [Manhole No. 1, 1 EA],
* furnishing and installing necessary Corrugated Steel Pipe and fittings

* 24" Corrugated Steel Pipe (.109" Thick) [84 LF]
* 18" Corrugated Steel Pipe (.109" Thick) [5 LF]
* 24-inch CSP 45-Degree Elbow [1 EA]
* 24-inch Steel Flared End Section [1 EA]
* Minor Concrete (Concrete Collar) [2 EA]

* relocation of existing rock slope protection [Rip Rap, 9 CY], and
* any other necessary work as directed by the Engineer

If you would like to still be on the proposal, please reply that you've acknowledged these changes and are still willing to keep your original bid or send updated costs.

Thank you,

Andrew Laleian

Construction Project Manager I

HELIX Environmental Planning

135 W. Green Street, Suite 100, Pasadena, CA 91105

Cell: (626) 755-0665 Office: (626) 463-0060

andrewl@helixepi.com | helixepi.com [1] | LinkedIn [2] | Facebook [3] | Instagram [4]

– –

_Know someone who's looking for a new career opportunity? __We're hiring! [5]_

Links:
---
[1] http://www.helixepi.com/
[2] https://www.linkedin.com/company/helix-environmental-planning-inc-
[3] https://www.facebook.com/HELIXepi
[4] https://www.instagram.com/helixepi/
[5] http://www.helixepi.com/careers/current-openings/

HELIX Environmental Planning

Exhibit 15-H

DBE INFORMATION - CONTRACTOR GOOD FAITH EFFORTS

SECTION C | ITEMS OF WORK

C. The items of work made available to DBE firms including those unbundled contract work items into economically feasible units to facilitate DBE participation. It is the bidder's responsibility to demonstrate that sufficient work to facilitate DBE participation in order to meet or exceed the DBE contract goal.

Items of Work	Proposer or Bidder Normally Performs Items (Y/N)	Breakdown of Items	Amount ($)	Percentage of Contract
Landscaping Services	Yes	01: Dust Abatement 02: Develop Water Supply 03: Traffic Control System (if necessary) 04: Temporary High-Visibility Fence (Type ESA) 05: Clearing and Grubbing 06: Item Deleted Per Addendum No. 6 07: Plant Procurement and Installation (1-Gallon) 08: Plant Procurement and Installation (Treepot 4 Planting) 09: Plant Procurement and Installation (Treeband Planting) 10: Plant Procurement and Installation (Standard Size Cutting) 11: Plant Procurement and Installation (Large Size Cutting) 15: Mobilization (Includes demobilization and final cleanup) 16: Drainage Facility Construction	$729,940.86	46.5%
Ecological Restoration Consulting Services	Yes	12: Plant Establishment Work (5-Year Maintenance/ Establishment) 14: Restoration Signage	$750,999.98	46.9%
Hydroseeding Services	No	13: Hydroseeding	$88,957.28	5.7%

HELIX Environmental Planning

Exhibit 15-H

DBE INFORMATION
CONTRACTOR GOOD FAITH EFFORTS

SECTION D | REJECTED & SELECTED FIRMS

D. The names, addresses and phone numbers of rejected DBE firms, the reasons for the bidder's rejection of the DBEs, the firms selected for that work (please attach copies of quotes from the firms involved), and the price difference for each DBE if the selected firm is not a DBE.

Name of Firm	Address	Phone Numbers	Reasons for Bidder's Rejection of the DBE	Firms Selected	Quote(s) Attached	Price Difference
SoCal Stormwater Runoff Solution Services	15030 Ventura Blvd., #669, Sherman Oaks, CA 91403	T. 310.343.8313 F. 310.579.8413	Services were not advertised in the District's solicitation. The firm is not listed as a DBE provider in the CUCP database.	N/A	Yes	N/A
Bancroft Construction Services	7486 La Jolla Blvd., Ste. 176, La Jolla, CA 92037	T. 310.739.2932	1) Rejected quote for hydroseeding services; lower quote offered by non-DBE firm. 2) Accepted quote for mobilization developing water supply and mobilization.	American Hydroseeding	Yes	$89,245.17

Name of Firm of Selected Firm for Work Above	Address	Phone Numbers
American Hydroseed [Non-DBE Firm]	41856 Ivy St., Ste. 109, Murrieta CA 92562	T. 951.677.4018 F. 951.234.7518

- Rejection Notice — SoCal Stormwater Correspondence
- Bid Opening Date — 4/30/25 Solution Services (SWPP services)

Andrew Laleian

From: Andrew Laleian
Sent: Friday, April 25, 2025 9:21 AM
To: Office Management Team; Estimating Team
Cc: Erik McCracken; Jacqueline Valdes
Subject: RE: Subcontractor Bid Submission GFE Determination
Attachments: HamnerAve.Reveg.AD2.Att.A.Qs.and.Rs.pdf

Hello Vanessa,

We discussed this this morning. Other evidence that SWPPP work isn't required come from Questions 8 and 12 of the Q&A and the fact that no bid line item specifies SWPPP work. Again, apologies for any of your time on this. I know the solicitation package isn't the clearest on guidance, but we're always available to reach out to beforehand if you're interested in getting involved in any of our bids and would like further guidance.

All the best,
Andrew Laleian
Construction Project Manager I

HELIX Environmental Planning
135 W. Green Street, Suite 100, Pasadena, CA 91105
Cell: (626) 755-0665 **Office:** (626) 463-0060
andrewl@helixepi.com | helixepi.com | LinkedIn | Facebook | Instagram

Know someone who's looking for a new career opportunity? We're hiring!

From: Andrew Laleian
Sent: Thursday, April 24, 2025 5:21 PM
To: Jacqueline Valdes <JacquelineV@helixepi.com>; Erik McCracken <ERIKM@helixepi.com>
Cc: 'Office Management Team' <office@socalsrs.com>; 'Estimating Team' <estimating@socalsrs.com>
Subject: RE: Subcontractor Bid Submission GFE Determination

Hi Erik,

Vanessa from Socal Stormwater Runoff Solution Services Inc. called to discuss how the exact scope of this project is determined. While the plan isn't the clearest, we last left off that the special provisions section is the closest thing to specifications we are given for each line item. There are items listed in the HMMP within the same solicitation, but the special provisions section outlines what is being bid to specifically in the solicitation.

From your experience working with the county and on these kinds of federal proposals, can you verify that the Water Pollution Control Plan and associated inspections is outside the scope of this solicitation and, likewise with monitoring, is something the county will either provide directly or ask for in another solicitation? I know they put effort into putting together this proposal, and I want to provide a satisfactory answer that the work in their bid is definitively outside the scope for this solicitation.

Thank you,
Andrew Laleian
Construction Project Manager I

HELIX Environmental Planning
135 W. Green Street, Suite 100, Pasadena, CA 91105
Cell: (626) 755-0665 **Office:** (626) 463-0060
andrewl@helixepi.com | helixepi.com | LinkedIn | Facebook | Instagram

Know someone who's looking for a new career opportunity? We're hiring!

From: Andrew Laleian
Sent: Thursday, April 24, 2025 4:51 PM
To: Office Management Team <office@socalsrs.com>; Estimating Team <estimating@socalsrs.com>
Cc: Jacqueline Valdes <JacquelineV@helixepi.com>; Erik McCracken <ERIKM@helixepi.com>
Subject: RE: Subcontractor Bid Submission GFE Determination

Hello Vanessa,

While you are correct in what the HMMP spells outs as our responsibilities, the bid items and more specifically the special provisions identify what the county is asking us to bid on. For example, there are a lot of monitoring requirement in the HMMP that are not included in the bid. That doesn't mean it's not required for the project, but that it's out of the scope for this proposal, meaning it is the responsibility of either the county or another contracting proposal.

For reference, please see the erosion control section of the special provisions (pgs. 140-144 in the solicitation package attached). You'll see erosion control in the context of this solicitation centers around site preparation activities and hydroseeding). As before, please feel free to reach out for further clarification.

All the best,
Andrew Laleian
Construction Project Manager I

HELIX Environmental Planning
135 W. Green Street, Suite 100, Pasadena, CA 91105
Cell: (626) 755-0665 **Office:** (626) 463-0060
andrewl@helixepi.com | helixepi.com | LinkedIn | Facebook | Instagram

Know someone who's looking for a new career opportunity? We're hiring!

From: Office Management Team <office@socalsrs.com>
Sent: Thursday, April 24, 2025 3:15 PM
To: Andrew Laleian <AndrewL@helixepi.com>; Estimating Team <estimating@socalsrs.com>
Cc: Jacqueline Valdes <JacquelineV@helixepi.com>; Erik McCracken <ErikM@helixepi.com>
Subject: Re: Subcontractor Bid Submission GFE Determination
Importance: High

Hello Andrew,

We submitted our proposal for WPCP preparation and compliance (inspections) per section 6.12 of the specs document:

> 6.12 Erosion Control
> Erosion control for the mitigation areas will be specified within a mitigation Water Pollution Control Plan prepared by the project Installation and Maintenance Contractor. Implementation of the various
> erosion control and other best management practices (BMPs) outlined in the Water Pollution Control
> Plan will prevent sediment from leaving the mitigation site.

If you have been awarded the project and would like us to provide a BMP Implementation proposal, we can pull that together in about 48 hours.

Please let me know if that's more what you're looking for.

Thank you!

Vanessa Walker

Office Manager/Project Manager

Socal Stormwater Runoff Solution Services Inc

PW LR [illegible]

15030 Ventura Blvd #669

Sherman Oaks, CA 91403

Office: (310) 343-8313

Fax: (310) 579-8413

Website: https://www.socalsrs.com

From: Andrew Laleian <AndrewL@helixepi.com>
Sent: Thursday, April 24, 2025 2:47 PM
To: Estimating Team <estimating@socalsrs.com>; Office Management Team <office@socalsrs.com>
Cc: Jacqueline Valdes <JacquelineV@helixepi.com>; Erik McCracken <ErikM@helixepi.com>
Subject: Subcontractor Bid Submission GFE Determination

Hello Colleen,

HELIX has reviewed the costs and information SoCal Stormwater Solutions Services provided in the bid submission on April 22, 2025 to subcontract work under HELIX Environmental Planning, Inc. (HELIX) for the Hamner Bridge Revegetation project (Project No. D2-0108; Federal Project No. BRLS 5956 (284)).

Based on the costs and scope description outlined in your bid submission, HELIX has made the determination that your bid will not be included in our proposal submission to the County of Riverside Transportation Department for the following reasons:

- Line items in a bid submission must be within the scope of what is outlined for each bid item in the solicitation package: The scope described in items 1.1, 1.2, and 1.3 in your bid submission did not match up with tasks in the scope of our proposal for this project.

We hope this determination does not discourage you from working with HELIX on any future efforts. Please feel free to reach out with any comments or questions.

All the best,

Andrew Laleian
Construction Project Manager I

HELIX Environmental Planning
135 W. Green Street, Suite 100, Pasadena, CA 91105
Cell: (626) 755-0665 **Office:** (626) 463-0060
andrewl@helixepi.com | helixepi.com | LinkedIn | Facebook | Instagram

Know someone who's looking for a new career opportunity? We're hiring!

Rejected Bid – SoCal SWRSS Bid Opening Date – 4/3/25

FAX COVER SHEET

TO	
COMPANY	
FAX NUMBER	16194620552
FROM	Socal Stormwater Runoff Solution Services Inc.
DATE	2025-04-23 03:00:14 GMT
RE	SWPPP Compliance - Bridge Channel Revegetation for Replacement of Hamner Avenue Bridge Over Santa Ana River

COVER MESSAGE

Attention Estimating,

SoCal Stormwater Runoff Solutions Inc., is pleased to submit the updated attached proposal for the referenced project:

Bridge Channel Revegetation for Replacement of Hamner Avenue Bridge Over Santa Ana River

If you have any questions regarding this proposal, please contact our office at your earliest convenience.

Thank you

Colleen White
Estimator

Socal Stormwater Runoff Solution Services Inc.
PW-LR-1000435627
15030 Ventura Blvd #669
Sherman Oaks, CA 91403
Office: (310) 343-8313
Fax: (310) 579-8413
Website: www.socalstormwatersolutions.com

SoCal Stormwater Runoff Solution Services Inc.
SBE & SLB Certified
California License# C3483049 | DIR# 1000435627

Office: (310) 343-8313 | Fax #: (310) 579-8413
E-mail: office@socalstormwatersolutions.com
Website: www.socalstormwatersolutions.com

Corporate Office: 15030 Ventura Blvd. #669, Sherman Oaks,CA 91403
San Diego: 501 W. Broadway St. #527, San Diego, CA 92101
San Francisco: 22668 Westborough Blvd. #131, South San Francisco, CA 94080

Date	Proposal No.
04/22/25	27070

Project:

Bridge Channel Revegetation for Replacement of Hamner Avenue Bridge Over Santa Ana River

Item #	Description	Qty	Rate	U/M	Total	Initial
1.1	Preparation of The Water Pollution Control Plan **(WPCP)**/Project with Disturbed Area Less Than one Acre	1	$ 595.00	LS	$ 595.00	
1.2	Weekly Visual Inspections- **QSP Inspection** - Erosion Control, Site Monitoring (Includes quarterly non-stormwater discharge inspections) per CGP/For Duration of Project	1	$ 220.00	Visit	$ 220.00	
1.3	Pre/During/Post **Rain Event** QSP Visual Inspections per CGP/For Duration of Project	1	$ 240.00	Visit	$ 240.00	
Acceptance of This Bid is good for 30 Days from Bid Date.				**Total:**	**TBD**	

1.Payment terms for new customers are C.O.D. Existing Client may receive approval for Net 30.
2.Invoices paid after due date are subject to a finance charge computed at a monthly rate of 1.5% (annual percentage rate of 18%). Client is responsible for legal and collection costs if necessary to collect past due amount(s).
3.Client hereby agrees that time shall be of the essence in regard to all payments provided for herein, and if any payment is not made when due, Client agrees to pay all collection costs and expenses including costs of suit and any related attorney's fees and costs and also hereby waives the benefit of any statute of limitation that would prohibit an action of our firm to enforce the terms and conditions of this Contract including but not limited to any right to recovery of attorney's fees and costs. The laws of the State of California shall control all aspects of this contract except as to lien matters, which will be governed by the laws of the state where the subject property is located.
4.Price includes an electronic copy of the final SWPPP. Hard Copies are not included.
Note: Corrections after the plan approval or changes after the work is assigned will be charged as time and material (T&M) basis. QSP rate $90.00/hour and QSD $120.00/hour with all services being billed in 2-hour increments.
5.Hard copy manuals: charges at $150 per SWPPP Caltrans, $120 per SWPPP Traditional, $100 per WPCP. Client shall pay for all additional shipping+ handling fee + 15% Mark up.
6.Price of the SWPPP preparation consists of the average of 10-page drawings included in WPCD (Water Pollution Control drawing). Any additional drawing will be charged for $25 per page.
7.In an event that the project has multiple sites, inspection rate will be renegotiated if the inspection time exceeds a total of 45 Minutes or sites are over 3 locations that are over 2 miles away in radius.
8.Price of this contract is subject to increase for projects that are not commenced for over 90 days from the date that this contract is signed and fully executed.
9.Once the proposal is approved, no cancellations are allowed. The SWPPP/WPCP plan is project-specific and can't be used for other projects. If the plan becomes unnecessary due to various reasons, the client must still pay in full. Changing project plan requirements post-assignment won't allow cancellations, requiring full payment. Plan payment is non-transferable and cannot be used for changes.
10. Additional charges may apply pending client insurance requirements.
11. No additional work shall be done without the prior written authorization of Client. Any such authorization shall be on a change order form approved by both parties, which shall become a part of this Contract. Where such additional work is so added to this Contract, it is agreed that the total price under this Contract shall be increased by the price of such additional work, any delinquent service charge may be increased proportionately, and all terms and conditions of this Contract shall apply equally to such additional work.
12. It is stipulated and agreed that our firm shall not be liable for any delays occasioned by the elements, labor disputes, strikes, lockouts, Acts of God, fires, inclemency of the weather, changes ordered in the work, unavoidable casualties, the acts or omissions of owners or persons or any other similar or dissimilar causes beyond the control of our firm.
13.Client is responsible for the labor/material for installment, maintenance, repair of the BMP's per the approved SWPPP. We can provide this scope of work upon request.
14.Our firm may assign or subcontract all or any portion of the work to be done under this Contract.
15.Our firm shall not be held responsible for any existing violations of applicable building regulations or ordinances, whether cited by the appropriate authority or not. Our firm is not held responsible for any preexisting conditions. Correction of any such violations or abnormal conditions shall not be considered part of this Contract and shall be at the Client's expense.
16.Client is responsible to notify our firm 2 weeks prior to commencing their work. In an event that a project starts without proper notification, client is responsible for the payment of the inspections as stated in the contract plus a penalty. Also, Waterboard and the owner will be notified that our firm's certificate was illegally misused, and client deems to be at fault.
17. Our firm is not responsible for any Client negligence and non-compliances of the terms and requirements of the SWPPP and the CGP by the Client or any other parties. Client is required to notify the QSD and the State Water Board of any violations of the permit requirements and non-authorized discharges.
18. Client is required to comply with the requirements of the approved SWPPP and all the terms of the Construction General Permit (CGP) ORDER NO.2022 CGP- ORDER WQ 2022-0057-DWQ.
19. If at any time any controversy shall arise between our firm and Client regarding anything pertaining to this Contract and which the parties hereto do not promptly adjust and determine, then Client and our firm stipulate and agree that the controversy shall, at the election of our firm, be submitted to an determined under the Construction Industry Arbitration Rules of the American Arbitration Association then in effect, and the parties hereto agree to be bound by the Award in such Arbitration. The Award shall be binding, final and be entered as a final judgment in a court of competent jurisdiction.
20. Our firm shall not be responsible for Acts of God, fire, storm, flood, landslide, earthquake, theft, vandalism or other disasters or accidents. Owner will purchase insurance at his expense before any work begins that will cover fire, vandalism, malicious mischief and other perils during the course of construction. Our firm will be held harmless for any damage or outcome relating to lack of insurance, vandalism, trespassing, weather, underground services or "Mother Nature".
21.Prices listed apply for normal operating business hours. Work performed at night or on Weekends is subject to a change in the proposed rate.
22. If the project duration exceeds 12 months from the date of the proposal, prices may be subject to increase.
23.This Contract constitutes the entire Contract, and the parties are not bound by any oral expression or representation including those made by any agent of either party purporting to act for or on behalf or either party or by any commitment or arrangement not specified in the Contract. This Contract constitutes the entire Contract, and the parties are not bound by any oral expression or representation including those made by any agent of either party purporting to act for or on behalf or either party or by any commitment or arrangement not specified in the Contract.

Note: Lead compliance plan proposal will be provided upon your request.
Note: public safety plan proposal will be provided upon your request.

If this proposal is satisfactory please initial each item, sign and email to Vanessa Walker's attention:

Authorized Customer Rep: ..... Signature : .....

Rejection Notice –
Bancroft Construction Services
(Hydroseeding Services)
Bid Opening Date – 4/30/25

Andrew Laleian
Construction Project Manager I

HELIX Environmental Planning
135 W. Green Street, Suite 100, Pasadena, CA 91105
Cell: (626) 755-0665 **Office:** (626) 463-0060
andrewl@helixepi.com | helixepi.com | LinkedIn | Facebook | Instagram

Know someone who's looking for a new career opportunity? We're hiring!

From: Andrew Laleian
Sent: Thursday, April 24, 2025 3:01 PM
To: Andrew Price <aprice@bancroftcs.com>; Chris Nelson <cnelson@bancroftcs.com>
Cc: Erik McCracken <ERIKM@helixepi.com>; Jacqueline Valdes <JacquelineV@helixepi.com>
Subject: Subcontractor Bid Submission GFE Determination

Hello Andrew and Chris,

HELIX has reviewed the costs and information ~~SoCal Stormwater Solutions Services~~ Bancroft Construction Services provided in the bid submission on April 22, 2025 to subcontract work under HELIX Environmental Planning, Inc. (HELIX) for the Hamner Bridge Revegetation project (Project No. D2-0108; Federal Project No. BRLS 5956 (284)).

Based on the costs and scope description outlined in your bid submission, HELIX has made the determination that your bid will not be included in our proposal submission to the County of Riverside Transportation Department for the following reasons:

- The lowest reasonable costs that match the criteria in the solicitation package will be included in this proposal: a lower cost option was chosen for the hydroseed scope of the project.

We hope this determination does not discourage you from working with HELIX on any future efforts. Please feel free to reach out with any comments or questions.

All the best,

Andrew Laleian
Construction Project Manager I

HELIX Environmental Planning
135 W. Green Street, Suite 100, Pasadena, CA 91105
Cell: (626) 755-0665 **Office:** (626) 463-0060
andrewl@helixepi.com | helixepi.com | LinkedIn | Facebook | Instagram

Know someone who's looking for a new career opportunity? We're hiring!

Rejected Bid — Bid Opening Date 4/30/25
(Hydroseeding)

BANCROFT
CONSTRUCTION SERVICES

Erosion and Sediment Control (BMPs)

Certified WBE Women's Business Enterprise
DBE CERTIFIED
DISABLED VETERAN DVBE BUSINESS ENTERPRISE
SBE CERTIFIED

Project: Helix – Hamner ReVegetation
Date: 04/03/2025

Proposal Total ($):	**$113,710**

Table A: Erosion and Sediment Control Line Items and Estimated Unit Pricing

#	Description	Unit	Qty	Unit Price	Subtotal
-	MOBILIZATION	EA	1	$2,139	$ 2,139
-	HYDROSEED	LS	1	$111,571	$111,571

Table B: T&M Billing Rates - Labor

Labor Bill Rates			
Crew	**Standard Rate (HR)**	**OT Rate (HR)**	**DT Rate (HR)**
Field Engineer	$126.00	$163.80	$201.47
Safety Manager	$126.00	$163.80	$201.47
Project Manager	$189.00	$245.70	$302.21
Superintendent	$115.00	$143.70	$182.20
Construction Manager	$189.00	$245.70	$302.21
Scheduler	$147.00	$191.10	$235.05
Labor Compliance Specialist	$68.25	$88.73	$109.13
Project Controls Specialist	$78.75	$102.38	$125.92

Table C: Specialty Equipment T&M Billing Rates

Vehicles and Equipment Bill Rates		
Description	Unit	Unit Rate
Crew Truck (Foreman)	HR	$30.00
Crew Truck (Equipment)	HR	$30.00
Gooseneck Trailer/Flatbed	HR	$18.50
Skid Steer	HR	$51.65

7486 La Jolla Blvd, Suite 176, La Jolla, CA 92037
Telephone: (310) 739-2932 | Email: aprice@bancroftcs.com

Table C: General Assumptions & Notes

Assumptions/Notes	
1	The unit prices for all BMPs in this proposal are **not valid as stand-alone prices**. Unit prices may change if Bancroft is selected for individual items only.
2	**Unit prices** for BMPs are subject to change per Bancroft's discretion once the SWPPP plans, installation locations, and quantities are finalized.
3	Bancroft will put forth best efforts to accommodate the **project schedule**. Bancroft requires at least 4-weeks' advance notice for a guaranteed work date unless there are delays in material supply chain.
4	Any project **training, kickoff, or orientation** required is not included in this proposal and will be billed at the hourly rates provided.
5	This proposal assumes that all equipment required to complete the tasks in Table A above will be able to access the proposed installation or application location(s) within a short walking distance, defined per Bancroft's discretion. If this assumption is not true, additional costs will be required to accommodate any special equipment, delays for hiking, or delays for detours. Additional costs will be billed at the hourly rate for the equipment and crew.
6	All installation and application locations must be staked or clearly defined such that Bancroft can easily perform tasks. No surveying or staking is included in this proposal. If Bancroft is required to stake installation and application locations, additional costs will be required.
7	This proposal assumes that Bancroft will have access to the contractor's/client's **staging area** to stage vehicles, trailers, and material for the job.
8	Material including but not limited to mulch, seed, compost will be **billed in full** the same month of purchase.
9	**Material** is subject to availability and pricing is valid for 60 business days. Costs are subject to change depending on material procurement dates. Bancroft is not to be held liable for delays in material availability. Changes in material pricing will impact Bancroft's final bid numbers both at time of award and time of execution. Material prices are subject to confirmation and acceptance by Bancroft at the time of contract procurement. Other materials are not included in this proposal.
10	**Maintenance and removal** are not included even if BMP is temporary. BMP Maintenance or removal services will be managed under T&M Rates if services are requested by client.
11	Bancroft is a Signatory Union Contractor. A set shift schedule shall be provided to Bancroft by the Client a minimum of two (2) weeks in advance. Shifts are Portal to Portal (i.e. Shift Starts: Yard - Project Site - Yard: Shift Ends). This proposal assumes that Bancroft personnel assigned to the project will have access to the Client's yard, which is located within five (5) miles of the project's worksite. If this assumption is not true, T&M rates will apply.
12	Overtime Rates: All Overtime and double time will apply after an 8hr shift see rates below. • STRAIGHT TIME: 8 hrs., per man, per hour (Monday - Friday) – Straight Pay at DIR/Union Wage • OVERTIME: 8-12 hrs., per man, per hour (M-F, Saturday up to 12 hours) – Pay at 1.5x DIR/Union Wage • DOUBLETIME: All hrs. Over 12, per man, per hour (including all Sunday) – Pay at 2x DIR/Union Wage
13	This bid assumes the price of fuel does not exceed $6/Gallon. Additional costs apply if fuel prices exceed assumptions.
14	Daily miles over 100 miles will be billed at the federal reimbursement rate.
15	If sequencing of construction activities or documented delays (i.e. construction traffic, road conditions, road closures, sequencing, etc.) results in travel times that exceed 15 minutes (i.e. transit to, from or between individual work locations), T&M rates may apply.
16	This bid assumes site availability is linear in nature at each independent heading and travel time is included within the bid items. If site availability is not linear in nature, any documented delays in re-routing the crew from location to location may be subject to T&M rates may apply.
17	Mobilization costs to be billed at onset of initial BMP installation scope for each crew at each working location (if multiple at one time) and includes demobilization cost. At the time of bid the project is anticipated to have one (1) crew at one (1) work location, moving linearly with the project. Additional mobilization costs do not apply if scope is linear, and the crew is shifting from one activity to another. Cost includes mobilization of Bancroft staff and equipment. If construction delays result in the demobilization before project completion or if the mobilization of additional staff/equipment is required, additional mobilization unit rates may occur or T&M rates may apply.
18	Hydroseed includes the application of all 3 methods outlined in the Special Provisions. The first application will consist of wood fiber at 1500lbs/acre, 150 lbs/acre tackifier and the appropriate lbs/acre of seed mix found in in Attachment A on 6 total acres. Bid item includes the application straw at 565lbs/acre on six acres. The final application with consist of wood fiber mix at 500lbs/acre and tackifier at 5lbs/acre on six acres. This proposal assumes at minimum three (3) continuous acres are available for each working day for each crew. Seed Mix is included in the Hydroseed unit cost shown in Table A.2. Seed mix cost is subject to change due to supply chain fluctuations and availability. No soil preparation, fertilizer, rock or any other material or task is included. If any other erosion control product, seed, or application rate is required, additional costs may be required. This pricing includes "Cannon" work only; if "hose" work is required, this pricing is not valid.
19	Proposal is not to exceed the three specified applications on the measured 6 acre site.
20	If waste management (dumpsters) are not available additional dump fees may apply as a cost plus 20% fee.
21	This proposal assumes Bancroft is signatory to Union Labor. Union labor can be utilized for activities within the scope of the Laborers' Union.
22	This proposal assumes a bond waiver is granted by the Prime. If a bond waiver is not granted, a 1.5% fee is applied, Bancroft can be bonded up to $30,000,000.

General Conditions:

- All provisions/notes/assumptions must be agreed upon between both parties before the contract can be signed.
- Deviation from the assumptions or inclusions in the Notes will require changes to this proposal.
- Our firm shall not be liable for any delays, accidents, or losses due to the elements, labor disputes, strikes, lockouts, Acts of God, fires, landslides, earthquakes, theft, vandalism, inclemency of the weather, changes ordered in the work, unavoidable casualties, the acts or omissions of owners or persons or any other similar or dissimilar causes beyond the control of our firm. Delays for any reason will be billed at the hourly rates for the corresponding personnel in this proposal.
- To the fullest extent permitted by law, prime contractor shall indemnify, defend and hold harmless Bancroft Construction Services, LLC as provided in the contract against claims and expenses arising out of or resulting from Performance of any work, provided that such claim or expense is attributed to bodily injury, sickness, disease or death, or injury, to or destruction of tangible property (other than the work itself) including the loss of use Resulting therefrom, but only to the extent caused or alleged to be cause in whole or in part by the negligent acts or omissions of subcontractor, anyone directly or indirectly employed by the prime contractor or anyone for whose acts the prime contractor may be liable, regardless of whether or not such claim, damage, loss or expense in cause in part by party indemnity hereunder.
- This project assumes no project labor agreement is in place.
- This proposal assumes the prime contractor has Payment Terms that are Net 45. If assumption differs, Bancroft reserves the right to update pricing to reflect lending costs. If net 45 payment terms, all services are to be paid for Net 45. A 3% monthly finance charge to apply after unpaid invoices pass 45 days.
- Bancroft will not participate in *Early Payment Credit* if applicable via this sub or prime contract.
- If the project duration extends beyond 2026, an automated minimum increase of 10% will occur annually for all line items in this proposal.
- Prices are subject to change based on approval of the final plans and field site assessment.
- Prices are subject to change if the proposal is not accepted within 90 days, or the project commences after 180 days of submittal.
- Bancroft reserves the right to subcontract work to complete any project scope.
- Traffic control for the purpose of completing this work is not included in this proposal.

Price Excludes:

- Price excludes any other item not listed in this proposal.

DBE # 49668
DVBE # 2005475
WBE # 17000434
DIR # 1000577841
CA Contractor's License #1068621


CALTRANS approved NAICS Codes:
488490 – Other Support Activities for Road Transportation: Street Sweeper
484220 – Specialized Freight Trucking: Water Truck
564730 – Landscaping Services: Hydroseeding
541620 – Environmental Consulting: SWPPP, Bio etc.

Thank you for the opportunity to support your Team!

Sincerely,

Ashley Driscoll, Owner

Attachment A
Erosion and Sediment Control Plan Sheets

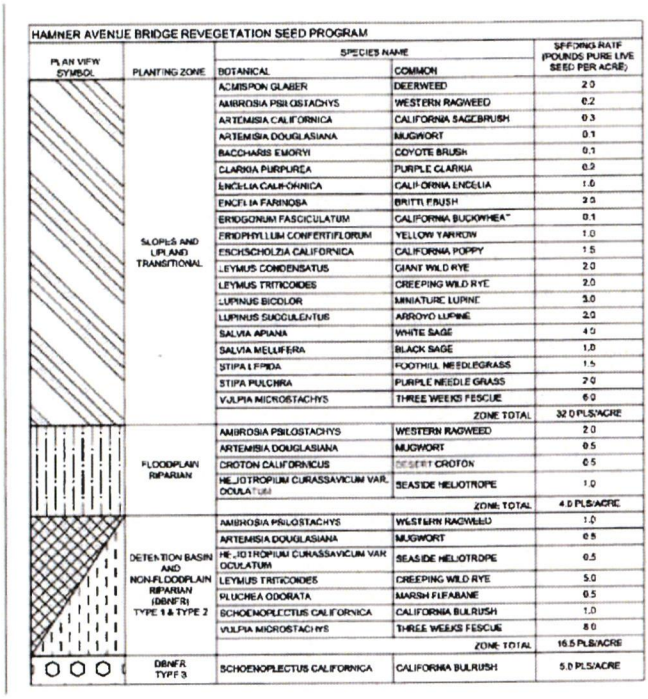

HAMNER AVENUE BRIDGE REVEGETATION SEED PROGRAM

PLAN VIEW SYMBOL	PLANTING ZONE	SPECIES NAME BOTANICAL	SPECIES NAME COMMON	SEEDING RATE (POUNDS PURE LIVE SEED PER ACRE)
	SLOPES AND UPLAND TRANSITIONAL	ACMISPON GLABER	DEERWEED	2.0
		AMBROSIA PSILOSTACHYS	WESTERN RAGWEED	0.2
		ARTEMISIA CALIFORNICA	CALIFORNIA SAGEBRUSH	0.3
		ARTEMISIA DOUGLASIANA	MUGWORT	0.1
		BACCHARIS EMORYI	COYOTE BRUSH	0.1
		CLARKIA PURPUREA	PURPLE CLARKIA	0.3
		ENCELIA CALIFORNICA	CALIFORNIA ENCELIA	1.0
		ENCELIA FARINOSA	BRITTLEBUSH	2.0
		ERIOGONUM FASCICULATUM	CALIFORNIA BUCKWHEAT	0.1
		ERIOPHYLLUM CONFERTIFLORUM	YELLOW YARROW	1.0
		ESCHSCHOLZIA CALIFORNICA	CALIFORNIA POPPY	1.5
		LEYMUS CONDENSATUS	GIANT WILD RYE	2.0
		LEYMUS TRITICOIDES	CREEPING WILD RYE	2.0
		LUPINUS BICOLOR	MINIATURE LUPINE	3.0
		LUPINUS SUCCULENTUS	ARROYO LUPINE	2.0
		SALVIA APIANA	WHITE SAGE	4.0
		SALVIA MELLIFERA	BLACK SAGE	1.0
		STIPA LEPIDA	FOOTHILL NEEDLEGRASS	1.5
		STIPA PULCHRA	PURPLE NEEDLEGRASS	2.0
		VULPIA MICROSTACHYS	THREE WEEKS FESCUE	6.0
			ZONE TOTAL	32.0 PLS/ACRE
	FLOODPLAIN RIPARIAN	AMBROSIA PSILOSTACHYS	WESTERN RAGWEED	2.0
		ARTEMISIA DOUGLASIANA	MUGWORT	0.5
		CROTON CALIFORNICUS	DESERT CROTON	0.5
		HELIOTROPIUM CURASSAVICUM VAR. OCULATUM	SEASIDE HELIOTROPE	1.0
			ZONE TOTAL	4.0 PLS/ACRE
	DETENTION BASIN AND NON-FLOODPLAIN RIPARIAN (DBNFR) TYPE 1 & TYPE 2	AMBROSIA PSILOSTACHYS	WESTERN RAGWEED	1.0
		ARTEMISIA DOUGLASIANA	MUGWORT	0.5
		HELIOTROPIUM CURASSAVICUM VAR. OCULATUM	SEASIDE HELIOTROPE	0.5
		LEYMUS TRITICOIDES	CREEPING WILD RYE	5.0
		PLUCHEA ODORATA	MARSH FLEABANE	0.5
		SCHOENOPLECTUS CALIFORNICA	CALIFORNIA BULRUSH	1.0
		VULPIA MICROSTACHYS	THREE WEEKS FESCUE	8.0
			ZONE TOTAL	16.5 PLS/ACRE
	DBNFR TYPE 3	SCHOENOPLECTUS CALIFORNICA	CALIFORNIA BULRUSH	5.0 PLS/ACRE

GENERAL SEEDING NOTES

1. SEE TECHNICAL SPECIFICATIONS FOR ADDITIONAL INFORMATION TO CONSIDER IN SEED APPLICATION.
2. THE CONTRACTOR IS RESPONSIBLE FOR VERIFYING ALL QUANTITIES, AND FURNISHING AND INSTALLING ALL SEED MATERIALS SHOWN ON THE PLANS AND AS REQUIRED BY THESE CONTRACT DOCUMENTS.
3. ALL NATIVE SEED TO BE COLLECTED FROM WITHIN THE SANTA ANA RIVER WATERSHED, IF POSSIBLE.
4. WHERE IRRIGATION SYSTEMS ARE INSTALLED, THEY SHALL BE IN PLACE, FULLY OPERATIONAL, AND APPROVED BY ENGINEER PRIOR TO SEEDING.
5. SEEDING SHALL ONLY OCCUR WHEN ENVIRONMENTAL CONDITIONS ARE FAVORABLE FOR SUCH ACTIVITIES BASED ON STANDARD HORTICULTURAL PRACTICES. SEEDING SHALL NOT TAKE PLACE IF THE SITE IS EXCESSIVELY WET OR MUDDY.
6. ALL DISTURBED AREAS OUTSIDE OF DESIGNATED PLANTING AREAS SHALL BE BROADCAST SEEDED WITH SEED MIX THAT MATCHES THE ADJACENT PLANTING AREA MIX.
7. SEEDING SHALL OCCUR ONLY AFTER THE ENGINEER HAS OBSERVED AND APPROVED THAT THE SITE HAS BEEN PROPERLY PREPARED.
8. PROTECT ALL EXISTING PLANT MATERIAL TO REMAIN, INCLUDING ANY INDICATED TREES AS INDICATED ON THE PLAN SHEETS, IN THE CONTRACT DOCUMENTS OR FLAGGED/FENCED ON SITE. THE CONTRACTOR SHALL REPLACE, AT NO COST TO OWNER, PLANT MATERIAL INDICATED AS EXISTING THAT IS DAMAGED OR ALLOWED TO DIE AS A RESULT OF THE NEGLIGENCE OF THE CONTRACTOR.

21-1.03D(1)(c)(ii) Application

Apply erosion control (hydroseed) materials in separate applications in the following sequence:

1. Apply the following mixture with hydroseeding equipment at the rates indicated within 60 minutes after the seed has been added to the mixture:

Material	Pounds Per Acre
Seed	Per plan
Fiber	1,500

2. Apply straw at the rate of 565 pounds per acre based on slope measurements. Incorporation of straw will not be required. Distribute straw evenly without clumping or piling.

3. Apply the following mixture with hydroseeding equipment at the corresponding

Material	Pounds Per Acre
Fiber	500
Tackifier	5

Selected Bid for Hydroseeding Services
American Hydroseed (Non-DBE Firm)
Bid Opening Date 4/30/25

American Hydroseed
SOIL EROSION CONTROL

41856 Ivy St, Ste 109
Murrieta, CA 92562
Office: (951) 677-4018
Fax: (951) 234-7518
americanhydroseed.com

To:	Helix Environmental Construction Group Inc.	**Contact:**	Andrew Laleian
Address:	7578 El Cajon Boulevard	**Phone:**	619.462.1515
	La Mesa, CA 91942	**Fax:**	(619) 462-0552
Project Name:	Bridge Channel Revegetation Hamner Ave	**Bid Number:**	041625-1
Project Location:	Hamner Bridge, Norco, CA	**Bid Date:**	4/23/2025
Addendum #:	1,2,3,4,5,6		

Line #	Item Description	Estimated Quantity	Unit	Unit Price	Total Price
13	Hydroseeding	6.00	ACRE	$4,077.471	$24,464.83

Total Bid Price: $24,464.83

Notes:

- **Conditions:**
- General Liability - $2mil general agg/$1mil occ. Auto - $1mil. Umbrella - $2mil. Any additional required will be premium + 1.5%
- Client to provide water via 2.5" Meter or Equal 300 GPM Min Near work at no cost
- Any Maintenance required on the above items will be change order work
- Bids is Void if not accepted within 60 days
- Above Price includes (1) Move-in/Move-out $800 Each additional
- Above price Based on prevailing wage rates
- Hose up to 300' from the truck
- Increase or Decrease in qty of 25% is subject to unit price change
- Hydroseed item includes a 3 step process including Hydraulic straw application
- **Exclusions:**
- Cost of Seed Not Included. Custimer to provide seed in 1/2 AC pre mixed bags
- Growth performance or success of hydroseeded areas
- Hose over 300' from the truck
- Traffic Control by others
- Soil preparation, Weed and debris removal
- **Notes:**
- CSLB 888164, AZ ROC 347352
- DIR 1000397799
- SB (Micro) and SB-Public Works: #2016471
- QSP 00496/ QAL 114734
- ISN #400-814386
- Retention due 30 Days after owner/agency acceptance of Amhydroseed's work
- Material ordered for this project and unused will be charged to customer

Payment Terms:

Payment due 30 from invoice

ACCEPTED: The above prices, specifications and conditions are satisfactory and hereby accepted. **Buyer:** _____ **Signature:** _____ **Date of Acceptance:** _____	**CONFIRMED:** **American Hydroseed LLC** **Authorized Signature:** **Estimator:** Jacob Whall (951) 553-6305 jwhall@americanhydroseed.com

5/29/2025 11:58:23 AM

Rejection Notice —
Bancroft Construction Services
(Hydroseeding)
Bid Opening Date 6/4/25

From: Andrew Laleian
To: Chris Nelson; Jacqueline Valdes; Andrew Price
Cc: Erik McCracken
Subject: RE: Hamner Reveg
Date: Friday, June 6, 2025 3:33:17 PM
Attachments: image001.png
image002.png
image003.png

Hello Andrew and Chris,

For clarity, I'm just informing you of the following again to reflect your bid for hydroseeding (Task 13). This does not have any bearing on the watering truck scope we have as part of our overall bid in our submission.

HELIX has reviewed the costs and information Bancroft Construction Services provided in the bid submission on June 4th, 2025 to subcontract work under HELIX Environmental Planning, Inc. (HELIX) for the Hamner Bridge Revegetation project (Project No. D2-0108; Federal Project No. BRLS 5956 (284)).

Based on the costs and scope description outlined in your bid submission, HELIX has made the determination that your bid for hydroseed installation (Task 13) will not be included in our proposal submission to the County of Riverside Transportation Department for the following reasons:

- The lowest reasonable costs that match the criteria in the solicitation package will be included in this proposal: a lower cost option was chosen for the hydroseed scope of the project.

Please feel free to reach out with any comments or questions.

All the best,

Andrew Laleian
Construction Project Manager I

HELIX Environmental Planning
135 W. Green Street, Suite 100, Pasadena, CA 91105
Cell: (626) 755-0665 **Office:** (626) 463-0060
andrewl@helixepi.com | helixepi.com | LinkedIn | Facebook | Instagram

Know someone who's looking for a new career opportunity? We're hiring!

From: Andrew Laleian
Sent: Friday, June 6, 2025 2:10 PM
To: Chris Nelson <cnelson@bancroftcs.com>; Jacqueline Valdes <JacquelineV@helixepi.com>; Andrew Price <aprice@bancroftcs.com>
Cc: Erik McCracken <ERIKM@helixepi.com>
Subject: RE: Hamner Reveg

Hello Andrew and Chris,

This email is to notify you of the results for the Hamner Bridge Revegetation project (Project No. D2-0108; Federal Project No. BRLS 5956 (284)) proposal submissions. Contractors that submitted are listed alongside their total bid amount in the table below:

Contractor	Total Bid Price
Helix Environmental Planning, Inc.	$1,569,898.12
Pacific Restoration Group, Inc.	$1,590,825.00
Dudek	$1,598,333.00

Natures Image, Inc.	$1,815,768.00

HELIX (Helix Environmental Planning, Inc.) was the lowest bidder. This means that, pending approval, your subcontractor bid as part of our bid package will be approved for the contract as well. We look forward to working with you and will coordinate on next steps following official approval.

All the best,

Andrew Laleian
Construction Project Manager I

HELIX Environmental Planning
135 W. Green Street, Suite 100, Pasadena, CA 91105
Cell: (626) 755-0665 **Office:** (626) 463-0060
andrewl@helixepi.com | helixepi.com | LinkedIn | Facebook | Instagram

Know someone who's looking for a new career opportunity? We're hiring!

From: Andrew Laleian
Sent: Thursday, June 5, 2025 12:15 PM
To: 'Chris Nelson' <cnelson@bancroftcs.com>; Jacqueline Valdes <JacquelineV@helixepi.com>; 'Andrew Price' <aprice@bancroftcs.com>
Cc: Erik McCracken <ERIKM@helixepi.com>
Subject: RE: Hamner Reveg

Hi Chris,

Apologies. I mistakenly put the name of another contractor in the rationale. It should read as follows:

• The lowest reasonable costs that match the criteria in the solicitation package will be included in this proposal: the costs submitted by Bancroft Construction Services for line items that were bid on were competitive.

Thank you,

Andrew Laleian
Construction Project Manager I

HELIX Environmental Planning
135 W. Green Street, Suite 100, Pasadena, CA 91105
Cell: (626) 755-0665 **Office:** (626) 463-0060
andrewl@helixepi.com | helixepi.com | LinkedIn | Facebook | Instagram

Know someone who's looking for a new career opportunity? We're hiring!

From: Andrew Laleian
Sent: Thursday, June 5, 2025 11:19 AM
To: Chris Nelson <cnelson@bancroftcs.com>; Jacqueline Valdes <JacquelineV@helixepi.com>; Andrew Price <aprice@bancroftcs.com>
Cc: Erik McCracken <ERIKM@helixepi.com>
Subject: RE: Hamner Reveg

Hello Chris,

HELIX has reviewed the costs and information Bancroft Construction Services provided in the bid submission on June 4, 2025 to subcontract work under HELIX Environmental Planning, Inc. (HELIX) for the Hamner Bridge Revegetation project (Project No. D2-0108; Federal Project No. BRLS 5956 (284)).

Based on the costs and scope description outlined in your bid submission, HELIX has made the determination that your bid will be included in our proposal submission to the County of Riverside Transportation Department for the following

Erosion and Sediment Control (BMPs)

Project: Helix – Hamner ReVegetation
Date: 04/03/2025

Proposal Total ($):	**$157,253**

Table A: Erosion and Sediment Control Line Items and Estimated Unit Pricing

#	Description	Unit	Qty	Unit Price	Subtotal
-	MOBILIZATION	EA	1	$2,139	$ 2,139
-	HYDROSEED (Woodfiber, Hay, Tackifier, & Seed)	LS	1	$155,114	$155,114
-	WOODFIBER/TACKIFIER (No additives or Seed)	ACRE	-	$3,954	-
-	PROMATRIX (No additives or Seed)	ACRE	-	$5,180	-
-	PROGANICS (No additives or Seed)	ACRE	-	$12,198	-
-	PROGRANICS WITH JUMPSTART (No additional additives or Seed)	ACRE	-	$12,926	-

Table A1: Erosion and Sediment Control Line Items and Estimated Unit Pricing

#	Description	Unit	Qty	Unit Price	Subtotal
-	SEEDMIX PROCUREMENT	LS	1	$65,826	$ 65,826

Table B: T&M Billing Rates - Labor

Labor Bill Rates			
Crew	**Standard Rate (HR)**	**OT Rate (HR)**	**DT Rate (HR)**
Field Engineer	$126.00	$163.80	$201.47
Safety Manager	$126.00	$163.80	$201.47
Project Manager	$189.00	$245.70	$302.21
Superintendent	$115.00	$143.70	$182.20
Construction Manager	$189.00	$245.70	$302.21
Scheduler	$147.00	$191.10	$235.05
Labor Compliance Specialist	$68.25	$88.73	$109.13
Project Controls Specialist	$78.75	$102.38	$125.92

Table C: Specialty Equipment T&M Billing Rates

Vehicles and Equipment Bill Rates		
Description	Unit	Unit Rate
Crew Truck (Foreman)	HR	$30.00
Crew Truck (Equipment)	HR	$30.00
Gooseneck Trailer/Flatbed	HR	$18.50
HT400	HR	$155.00

7486 La Jolla Blvd, Suite 176, La Jolla, CA 92037
Telephone: (310) 739-2932 | Email: aprice@bancroftcs.com

Table C: General Assumptions & Notes

	Assumptions/Notes
1	The unit prices for all BMPs in this proposal are **not valid as stand-alone prices**. Unit prices may change if Bancroft is selected for individual items only.
2	**Unit prices** for BMPs are subject to change per Bancroft's discretion once the SWPPP plans, installation locations, and quantities are finalized.
3	Bancroft will put forth best efforts to accommodate the **project schedule**. Bancroft requires at least 4-weeks' advance notice for a guaranteed work date unless there are delays in material supply chain.
4	Any project **training, kickoff, or orientation** required is not included in this proposal and will be billed at the hourly rates provided.
5	This proposal assumes that all equipment required to complete the tasks in Table A above will be able to access the proposed installation or application location(s) within a short walking distance, defined per Bancroft's discretion. If this assumption is not true, additional costs will be required to accommodate any special equipment, delays for hiking, or delays for detours. Additional costs will be billed at the hourly rate for the equipment and crew.
6	All installation and application locations must be staked or clearly defined such that Bancroft can easily perform tasks. No surveying or staking is included in this proposal. If Bancroft is required to stake installation and application locations, additional costs will be required.
7	This proposal assumes that Bancroft will have access to the contractor's/client's **staging area** to stage vehicles, trailers, and material for the job.
8	Material including but not limited to mulch, seed, compost will be **billed in full** the same month of purchase.
9	**Material** is subject to availability and pricing is valid for 60 business days. Costs are subject to change depending on material procurement dates. Bancroft is not to be held liable for delays in material availability. Changes in material pricing will impact Bancroft's final bid numbers both at time of award and time of execution. Material prices are subject to confirmation and acceptance by Bancroft at the time of contract procurement. Other materials are not included in this proposal.
10	**Maintenance and removal** are not included even if BMP is temporary. BMP Maintenance or removal services will be managed under T&M Rates if services are requested by client.
11	Bancroft is a Signatory Union Contractor. A set shift schedule shall be provided to Bancroft by the Client a minimum of two (2) weeks in advance. Shifts are Portal to Portal (i.e. Shift Starts: Yard - Project Site - Yard: Shift Ends). This proposal assumes that Bancroft personnel assigned to the project will have access to the Client's yard, which is located within five (5) miles of the project's worksite. If this assumption is not true, T&M rates will apply.
12	Overtime Rates: All Overtime and double time will apply after an 8hr shift see rates below. • STRAIGHT TIME: 8 hrs., per man, per hour (Monday - Friday) – Straight Pay at DIR/Union Wage • OVERTIME: 8-12 hrs., per man, per hour (M-F, Saturday up to 12 hours) – Pay at 1.5x DIR/Union Wage • DOUBLETIME: All hrs. Over 12, per man, per hour (including all Sunday) – Pay at 2x DIR/Union Wage
13	This bid assumes the price of fuel does not exceed $6/Gallon. Additional costs apply if fuel prices exceed assumptions.
14	Daily miles over 100 miles will be billed at the federal reimbursement rate.
15	If sequencing of construction activities or documented delays (i.e. construction traffic, road conditions, road closures, sequencing, etc.) results in travel times that exceed 15 minutes (i.e. transit to, from or between individual work locations), T&M rates may apply.
16	This bid assumes site availability is linear in nature at each independent heading and travel time is included within the bid items. If site availability is not linear in nature, any documented delays in re-routing the crew from location to location may be subject to T&M rates may apply.
17	Mobilization costs to be billed at onset of initial BMP installation scope for each crew at each working location (if multiple at one time) and includes demobilization cost. At the time of bid the project is anticipated to have one (1) crew at one (1) work location, moving linearly with the project. Additional mobilization costs do not apply if scope is linear, and the crew is shifting from one activity to another. Cost includes mobilization of Bancroft staff and equipment. If construction delays result in the demobilization before project completion or if the mobilization of additional staff/equipment is required, additional mobilization unit rates may occur or T&M rates may apply.
18	Hydroseed includes the application of all 3 methods outlined in the Special Provisions. The first application will consist of wood fiber at 1500lbs/acre, 150 lbs/acre tackifier and the appropriate lbs/acre of seed mix found in in Attachment A on 6 total acres. Bid item includes the application straw at 565lbs/acre on six acres. The final application with consist of wood fiber mix at 500lbs/acre and tackifier at 5lbs/acre on six acres. This proposal assumes at minimum three (3) continuous acres are available for each working day for each crew. Seed Mix is included in the Hydroseed unit cost shown in Table A.2. Seed mix cost is subject to change due to supply chain fluctuations and availability. No soil preparation, fertilizer, rock or any other material or task is included. If any other erosion control product, seed, or application rate is required, additional costs may be required. This pricing includes "Cannon" work only; if "hose" work is required, this pricing is not valid.
19	*Optional* - Bonded Fiber Matrix includes the application of wood fiber at an application rate of 2,000lbs/acre. Seed mix is not included, rate is a quote for upgrading the wood fiber matrix to this medium. This proposal assumes at minimum three (3) continuous acres are available for each working day for each crew.. Seed mix cost is subject to change due to supply chain fluctuations and availability. No soil preparation, fertilizer, rock or any other material or task is included. If any other erosion control product, seed, or application rate is required, additional costs may be required. This pricing includes "Cannon" work only; if "hose" work is required, this pricing is not valid.
20	*Optional* - Proganics includes the application of wood fiber and biotic soil media at an application rate of 4,000lbs/acre. Seed mix is not included, rate is a quote for upgrading the wood fiber matrix to this medium. This proposal assumes at minimum three (3) continuous acres are available for each working day for each crew. Seed mix cost is subject to change due to supply chain fluctuations and availability. No soil preparation, fertilizer, rock or any other material or task is included. If any other erosion control product, seed, or application rate is required, additional costs may be required. This pricing includes "Cannon" work only; if "hose" work is required, this pricing is not valid.
21	Optional - Proganics with Jumpstart includes the application of wood fiber/biotic soil media at an application rate of 4,000lbs/acre. Seed mix is not included, rate is a quote for upgrading the wood fiber matrix to this medium. The mix will also include jumpstart mixed in at a rate of 5gal/acre. This proposal assumes at minimum three (3) continuous acres are available for each working day for each crew. Seed mix cost is subject to change due to supply chain fluctuations and availability. No soil preparation, fertilizer, rock or any other material or task is included. If any other erosion control product, seed, or application rate is required, additional costs may be required. This pricing includes "Cannon" work only; if "hose" work is required, this pricing is not valid.
22	Seedmix Procurement includes the purchase and delivery of the required seedmixes at rates depicted in Addendum 6 of the Project.
23	Proposal is not to exceed the three specified applications on the measured 6 acre site.
24	If waste management (dumpsters) are not available additional dump fees may apply as a cost plus 20% fee.
25	This proposal assumes Bancroft is signatory to Union Labor. Union labor can be utilized for activities within the scope of the Laborers' Union.
26	This proposal assumes a bond waiver is granted by the Prime. If a bond waiver is not granted, a 1.5% fee is applied, Bancroft can be bonded up to $30,000,000.

General Conditions:

- All provisions/notes/assumptions must be agreed upon between both parties before the contract can be signed.
- Deviation from the assumptions or inclusions in the Notes will require changes to this proposal.
- Our firm shall not be liable for any delays, accidents, or losses due to the elements, labor disputes, strikes, lockouts, Acts of God, fires, landslides, earthquakes, theft, vandalism, inclemency of the weather, changes ordered in the work, unavoidable casualties, the acts or omissions of owners or persons or any other similar or dissimilar causes beyond the control of our firm. Delays for any reason will be billed at the hourly rates for the corresponding personnel in this proposal.
- To the fullest extent permitted by law, prime contractor shall indemnify, defend and hold harmless Bancroft Construction Services, LLC as provided in the contract against claims and expenses arising out of or resulting from Performance of any work, provided that such claim or expense is attributed to bodily injury, sickness, disease or death, or injury, to or destruction of tangible property (other than the work itself) including the loss of use Resulting therefrom, but only to the extent caused or alleged to be cause in whole or in part by the negligent acts or omissions of subcontractor, anyone directly or indirectly employed by the prime contractor or anyone for whose acts the prime contractor may be liable, regardless of whether or not such claim, damage, loss or expense in cause in part by party indemnity hereunder.
- This project assumes no project labor agreement is in place.
- This proposal assumes the prime contractor has Payment Terms that are Net 45. If assumption differs, Bancroft reserves the right to update pricing to reflect lending costs. If net 45 payment terms, all services are to be paid for Net 45. A 3% monthly finance charge to apply after unpaid invoices pass 45 days.
- Bancroft will not participate in *Early Payment Credit* if applicable via this sub or prime contract.
- If the project duration extends beyond 2026, an automated minimum increase of 10% will occur annually for all line items in this proposal.
- Prices are subject to change based on approval of the final plans and field site assessment.
- Prices are subject to change if the proposal is not accepted within 90 days, or the project commences after 180 days of submittal.
- Bancroft reserves the right to subcontract work to complete any project scope.
- Traffic control for the purpose of completing this work is not included in this proposal.

Price Excludes:

- Price excludes any other item not listed in this proposal.

DBE # 49668
DVBE # 2005475
WBE # 17000434
DIR # 1000577841
CA Contractor's License #1068621

CALTRANS approved NAICS Codes:
488490 – Other Support Activities for Road Transportation: Street Sweeper
484220 – Specialized Freight Trucking: Water Truck
564730 – Landscaping Services: Hydroseeding
541620 – Environmental Consulting: SWPPP, Bio etc.

Thank you for the opportunity to support your Team!

Sincerely,

Ashley Driscoll, Owner

Attachment A
Erosion and Sediment Control Plan Sheets

HAMNER AVENUE BRIDGE REVEGETATION SEED PROGRAM

PLAN VIEW SYMBOL	PLANTING ZONE	SPECIES NAME: BOTANICAL	SPECIES NAME: COMMON	SPEEDING RATE (POUNDS PURE LIVE SEED PER ACRE)
	SLOPES AND UPLAND TRANSITIONAL	ACMISPON GLABER	DEERWEED	2.0
		AMBROSIA PSILOSTACHYS	WESTERN RAGWEED	0.2
		ARTEMISIA CALIFORNICA	CALIFORNIA SAGEBRUSH	0.3
		ARTEMISIA DOUGLASIANA	MUGWORT	0.1
		BACCHARIS EMORYI	COYOTE BRUSH	0.1
		CLARKIA PURPUREA	PURPLE CLARKIA	0.2
		ENCELIA CALIFORNICA	CALIFORNIA ENCELIA	1.0
		ERIOGONUM FASCICULATUM	CALIFORNIA BUCKWHEAT	0.1
		ESCHSCHOLZIA CALIFORNICA	CALIFORNIA POPPY	1.5
		LEYMUS CONDENSATUS	GIANT WILD RYE	2.0
		LEYMUS TRITICOIDES	CREEPING WILD RYE	2.0
		LUPINUS BICOLOR	MINIATURE LUPINE	3.0
		LUPINUS SUCCULENTUS	ARROYO LUPINE	2.0
		SALVIA APIANA	WHITE SAGE	4.0
		SALVIA MELLIFERA	BLACK SAGE	1.0
		STIPA PINNATA	FOOTHILL NEEDLEGRASS	1.5
		STIPA PULCHRA	PURPLE NEEDLE GRASS	2.0
		VULPIA MICROSTACHYS	THREE WEEKS FESCUE	8.0
			ZONE TOTAL	32.0 PLS/ACRE
	FLOODPLAIN RIPARIAN	AMBROSIA PSILOSTACHYS	WESTERN RAGWEED	2.0
		ARTEMISIA DOUGLASIANA	MUGWORT	0.5
		CROTON CALIFORNICUS	DESERT CROTON	0.5
		HELIOTROPIUM CURASSAVICUM VAR. OCULATUM	SEASIDE HELIOTROPE	1.0
			ZONE TOTAL	4.0 PLS/ACRE
	DETENTION BASIN AND NON-FLOODPLAIN RIPARIAN (DBNFR) TYPE 1 & TYPE 2	AMBROSIA PSILOSTACHYS	WESTERN RAGWEED	1.0
		ARTEMISIA DOUGLASIANA	MUGWORT	0.5
		HELIOTROPIUM CURASSAVICUM VAR. OCULATUM	SEASIDE HELIOTROPE	0.5
		LEYMUS TRITICOIDES	CREEPING WILD RYE	5.0
		PLUCHEA ODORATA	MARSH FLEABANE	0.5
		SCHOENOPLECTUS CALIFORNICA	CALIFORNIA BULRUSH	1.0
		VULPIA MICROSTACHYS	THREE WEEKS FESCUE	8.0
			ZONE TOTAL	16.5 PLS/ACRE
	DBNFR TYPE 3	SCHOENOPLECTUS CALIFORNICA	CALIFORNIA BULRUSH	5.0 PLS/ACRE

GENERAL SEEDING NOTES

1. SEE TECHNICAL SPECIFICATIONS FOR ADDITIONAL INFORMATION TO CONSIDER IN SEED APPLICATION
2. THE CONTRACTOR IS RESPONSIBLE FOR VERIFYING ALL QUANTITIES, AND FURNISHING AND INSTALLING ALL SEED MATERIALS SHOWN ON THE PLANS AND AS REQUIRED BY THESE CONTRACT DOCUMENTS
3. ALL NATIVE SEED TO BE COLLECTED FROM WITHIN THE SANTA ANA RIVER WATERSHED, IF POSSIBLE
4. WHERE IRRIGATION SYSTEMS ARE INSTALLED, THEY SHALL BE IN PLACE, FULLY OPERATIONAL, AND APPROVED BY ENGINEER PRIOR TO SEEDING.
5. SEEDING SHALL ONLY OCCUR WHEN ENVIRONMENTAL CONDITIONS ARE FAVORABLE FOR SUCH ACTIVITIES. BASED ON STANDARD HORTICULTURAL PRACTICES. SEEDING SHALL NOT TAKE PLACE IF THE SITE IS EXCESSIVELY WET OR MUDDY
6. ALL DISTURBED AREAS OUTSIDE OF DESIGNATED PLANTING AREAS SHALL BE BROADCAST SEEDED WITH SEED MIX THAT MATCHES THE ADJACENT PLANTING AREA MIX.
7. SEEDING SHALL OCCUR ONLY AFTER THE ENGINEER HAS OBSERVED AND APPROVED THAT THE SITE HAS BEEN PROPERLY PREPARED.
8. PROTECT ALL EXISTING PLANT MATERIAL TO REMAIN, INCLUDING ANY INDICATED TREES AS INDICATED ON THE PLAN SHEETS, IN THE CONTRACT DOCUMENTS OR FLAGGED/FENCED ON SITE. THE CONTRACTOR SHALL REPLACE, AT NO COST TO OWNER, PLANT MATERIAL INDICATED AS EXISTING THAT IS DAMAGED OR ALLOWED TO DIE AS A RESULT OF THE NEGLIGENCE OF THE CONTRACTOR.

21-1.03D(1)(c)(ii) Application

Apply erosion control (hydroseed) materials in separate applications in the following sequence:

1. Apply the following mixture with hydroseeding equipment at the rates indicated within 60 minutes after the seed has been added to the mixture:

Material	Pounds Per Acre
Seed	Per plan
Fiber	1,500

2. Apply straw at the rate of 565 pounds per acre based on slope measurements. Incorporation of straw will not be required. Distribute straw evenly without clumping or piling.

3. Apply the following mixture with hydroseeding equipment at the corresponding

Material	Pounds Per Acre
Fiber	500
Tackifier	5

Selected Bid for Hydroseeding Services —
American Hydroseed (Non-DBE firm)
Bid Opening Date 6/4/25

American Hydroseed
41856 Ivy St, Ste 109
Murrieta, CA 92562
Office: (951) 677-4018
Fax: (951) 234-7518
americanhydroseed.com

To:	Helix Environmental Construction Group Inc.	**Contact:**	Andrew Lalelan
Address:	7578 El Cajon Boulevard	**Phone:**	619.462.1515
	La Mesa, CA 91942	**Fax:**	(619) 462-0552
Project Name:	Bridge Channel Revegetation Hamner Ave	**Bid Number:**	041625-1
Project Location:	Hamner Bridge, Norco, CA	**Bid Date:**	4/23/2025
Addendum #:	1,2		

Line #	Item Description	Estimated Quantity	Unit	Unit Price	Total Price
13	Hydroseeding	6.00	ACRE	$3,755.505	$22,533.03

Total Bid Price: $22,533.03

Notes:


- **Conditions:**
- General Liability - $2mil general agg/$1mil occ. Auto - $1mil. Umbrella - $2mil. Any additional required will be premium + 1.5%
- Client to provide water via 2.5" Meter or Equal 300 GPM Min Near work at no cost
- Any Maintenance required on the above items will be change order work
- Bids is Void if not accepted within 60 days
- Above Price includes (1) Move-in/Move-out $800 Each additional
- Above price Based on prevailing wage rates
- Hose up to 300' from the truck
- Increase or Decrease in qty of 25% is subject to unit price change
- Hydroseed item includes a 3 step process including Hydraulic straw application
- **Exclusions:**
- Cost of Seed Not Included. Custimer to provide seed in 1/2 AC pre mixed bags
- Growth performance or success of hydroseeded areas
- Hose over 300' from the truck
- Traffic Control by others
- Soil preparation, Weed and debris removal
- **Notes:**
- CSLB 888164, AZ ROC 347352
- DIR 1000397799
- SB (Micro) and SB-Public Works: #2016471
- QSP 00496/ QAL 114734
- ISN #400-814386
- Retention due 30 Days after owner/agency acceptance of Amhydroseed's work
- Material ordered for this project and unused will be charged to customer

Payment Terms:

Payment due 30 from invoice

ACCEPTED: The above prices, specifications and conditions are satisfactory and hereby accepted. **Buyer:** _____ **Signature:** _____ **Date of Acceptance:** _____	**CONFIRMED:** **American Hydroseed LLC** **Authorized Signature:** **Estimator:** Jacob Whall (951) 553-6305 jwhall@americanhydroseed.com

Section E.
Efforts (solicitation) —
Copy of MediaFire Link (File-sharing service)

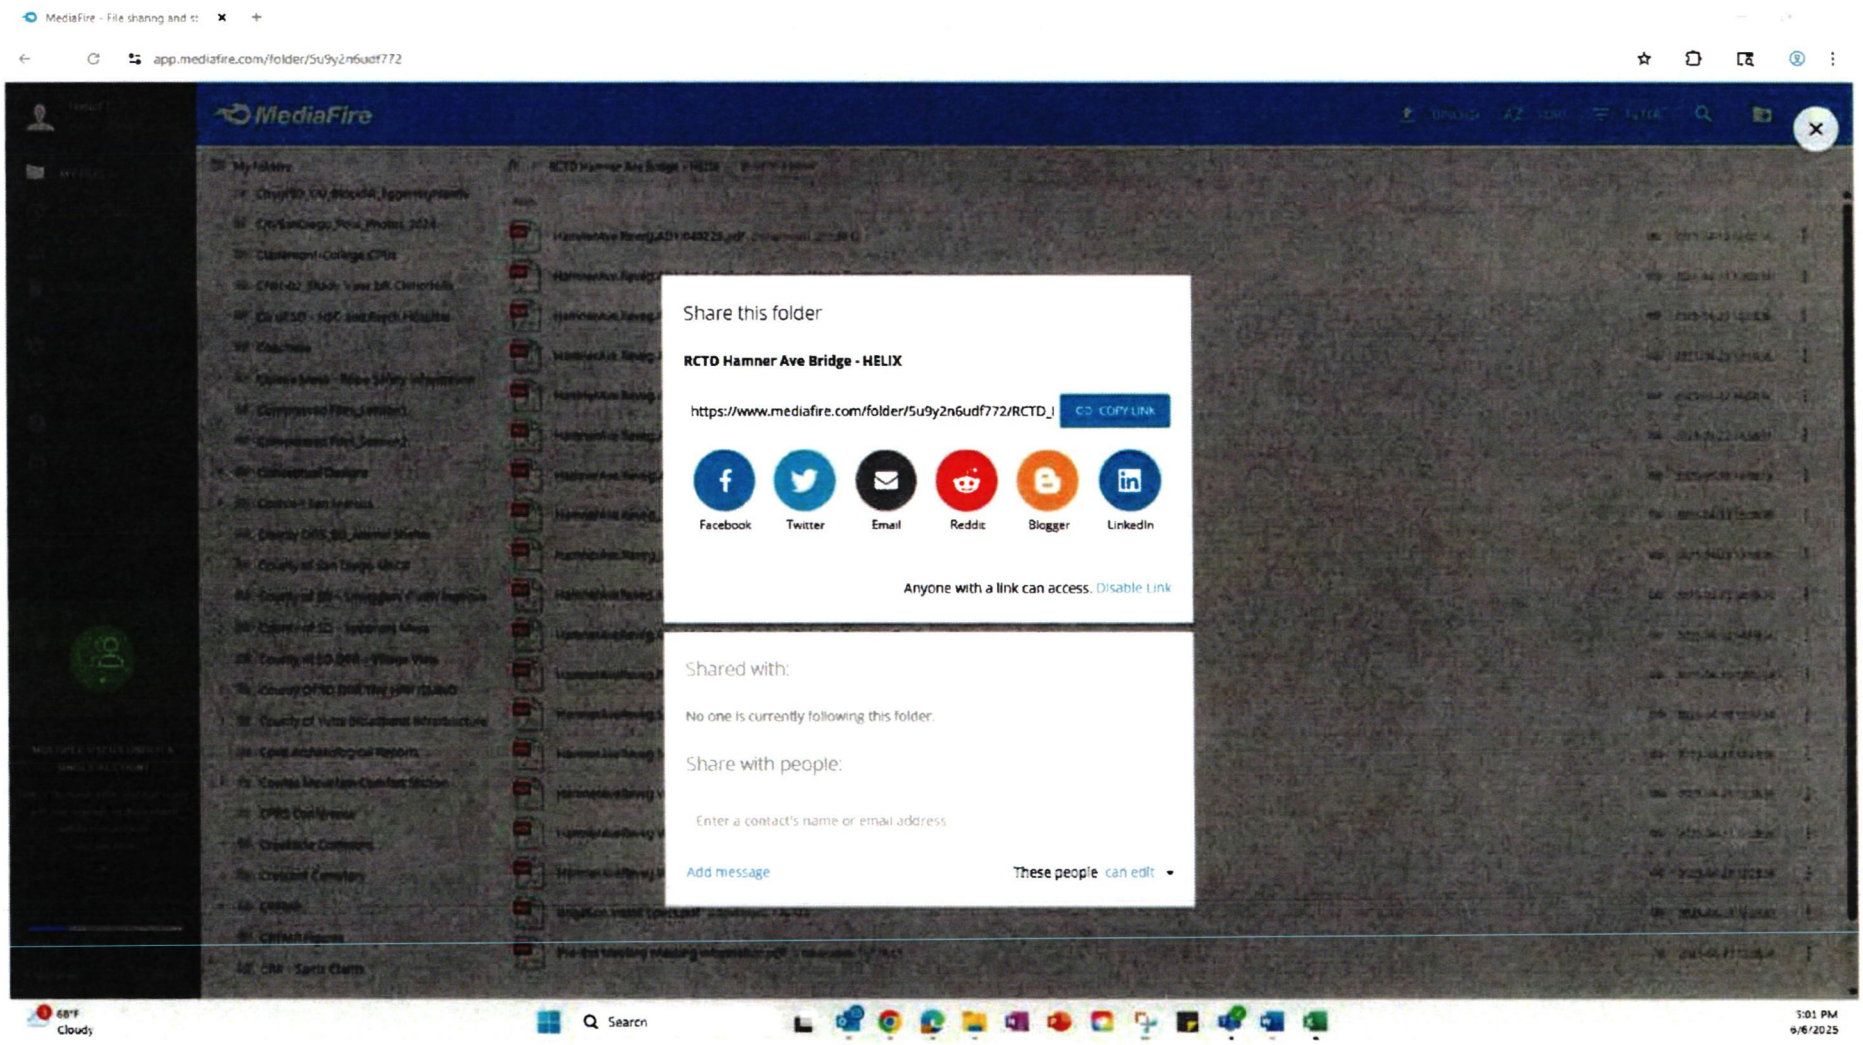

PACE—
Notice to agency
1 of 2

From: Jacqueline Valdes
To: KChan@pacela.org
Subject: HELIX DBE Subconsultant Opportunity - RCTD Hamner Ave. Bridge Revegetation
Date: Wednesday, April 9, 2025 6:40:00 PM
Attachments: HamnerAveReveg.Specs.pdf
HamnerAveReveg.Plans.4.PreQual&Adv.974-SS.pdf
HamnerAve.Reveg.AD1.040225.pdf
HamnerAve.Reveg.AD1.Att.A.Federal.Prevaling.Wage.Decision.pdf

---

Hi Karin,

HELIX Environmental Planning is seeking Disadvantaged Business Enterprise (DBE) subconsultant teaming partners as a prime consultant for a solicitation from the County of Riverside Transportation Department (RCTD), listed below.

> **Project:** Construction of Bridge Channel Revegetation for Replacement of Hamner Avenue Bridge Over Santa Ana River in the City of Norco, Project No. D2-0108, Federal Project No. BRLS 5956 (284)
> **Project Owner:** County of Riverside Transportation Department
> **Proposal Due Date:** April 16, 2025, at 2:00 PM PST

Specifically, HELIX is seeking DBE firms certified through the California Unified Certification Program (CUCP), under the following areas of work:

> North American Industry Classification System (NAICS) Code & Area of Work
> - **161730: Landscaping Services**
> - **541620: Ecological Restoration Consulting Services**
> - **561730: Hydroseeding Services (e.g., decorative, erosion control purposes).**

We would appreciate if you would advertise this opportunity to your network. More information is provided below.

> Qualified and certified DBE firms that are interested should respond via the instructions below:
> - **Subconsultant Bid Due Date:** If interested, firms should contact Andrew Laleian, Construction Project Manager, at AndrewL@helixepi.com or (626) 463-0060 by Friday, April 11, 2025, at 10:00 AM to express interest, and submit their bid and proposed scope of work by Monday, April 14, 2025, at 11:00 AM.
> - **Copy of Solicitation:** Please see the attached copy of the solicitation with information including the plans, specifications, and contract requirements, along with Addendum No. 1.

In the meantime, I'm also glad to help if you need any other information or have additional questions.

Thank you,

Jacqueline Valdes
Proposal Coordinator

HELIX Environmental Planning
7578 El Cajon Boulevard, La Mesa, CA 91942
Main 619.462.1515 **Direct** 619.668.7477
JacquelineV@helixepi.com | helixepi.com | LinkedIn | Facebook | Instagram

Know someone who's looking for a new career opportunity? We're hiring!

PACE – Confirmation of Bid Posting 1 of 3

From: Karin Chan
To: Jacqueline Valdes
Cc: Cristina Espiritu; Kevin Kim; Daae Chung; Andrew Barrera; Lynna Ochoa
Subject: Re: HELIX DBE Subconsultant Opportunity - RCTD Hamner Ave. Bridge Revegetation
Date: Thursday, April 10, 2025 1:46:37 PM
Attachments: Outlook-ldcaurzs.png
Outlook-p5qv0lmh.png
Outlook-5wqs1e0t.png
Outlook-m25tq0vg.png
Outlook-xpbz2zwh.png

Hi Jacqueline,

Thank you for reaching out to the LA MBDA Business Center operated by PACE. Your bid opportunity has been posted on our website, which can be viewed at this link: Doing Business with Prime Contractors – PACE Business Development Center.

Sincerely,
Karin Chan
Marketing & Outreach Specialist | Business
50 YEARS pace Pacific Asian Consortium in Employment
1055 Wilshire Blvd, Suite 1520, Los Angeles, CA 90017
Tel: (213) 989-3297
Web: www.pacelabdc.org

From: Jacqueline Valdes <JacquelineV@helixepi.com>
Sent: Thursday, April 10, 2025 1:20 PM
To: Karin Chan <KChan@pacela.org>
Subject: FW: HELIX DBE Subconsultant Opportunity - RCTD Hamner Ave. Bridge Revegetation

You don't often get email from jacquelinev@helixepi.com. Learn why this is important

CAUTION: This email originated from outside your organization. Exercise caution when opening attachments or clicking links, especially from unknown senders.
Hi Karin,

Here is a copy of my previous message with the full text of the FTP link.

Thank you for your time,

Jacqueline Valdes
Proposal Coordinator

HELIX Environmental Planning
7578 El Cajon Boulevard, La Mesa, CA 91942
Main 619.462.1515 **Direct** 619.668.7477

JacquelineV@helixepi.com | helixepi.com | LinkedIn | Facebook | Instagram

Know someone who's looking for a new career opportunity? We're hiring!

HELIX Environmental Planning is seeking Disadvantaged Business Enterprise (DBE) subconsultant teaming partners as a prime consultant for a solicitation from the County of Riverside Transportation Department (RCTD), listed below.

Project: Construction of Bridge Channel Revegetation for Replacement of Hamner Avenue Bridge Over Santa Ana River in the City of Norco, Project No. D2-0108, Federal Project No. BRLS 5956 (284)

Project Owner: County of Riverside Transportation Department

Proposal Due Date: April 16, 2025, at 2:00 PM PST

Specifically, HELIX is seeking DBE firms certified through the California Unified Certification Program (CUCP), under the following areas of work:

North American Industry Classification System (NAICS) Code & Area of Work

- **161730: Landscaping Services**
- **541620: Ecological Restoration Consulting Services**
- **561730: Hydroseeding Services (e.g., decorative, erosion control purposes).**

We would appreciate if you would advertise this opportunity to your network. More information is provided below.

Qualified and certified DBE firms that are interested should respond via the instructions below:

1. **Subconsultant Bid Due Date:** If interested, firms should contact Andrew Laleian, Construction Project Manager, at AndrewL@helixepi.com or (626) 463-0060 by: 1) Friday, April 11, 2025, at 10:00 AM to express interest; and 2) to submit their bid and proposed scope of work by Monday, April 14, 2025, at 11:00 AM.

2. **Copy of Solicitation:** Please see the link below for a copy of the solicitation with information including the contract requirements, specifications, plans and addenda:
https://www.mediafire.com/folder/5u9y2n6udf772/RCTD_Hamner_Ave_Bridge_-

HELIX.

In the meantime, I'm also glad to help if you need any other information or have additional questions.

Thank you,

Jacqueline Valdes
Proposal Coordinator

HELIX Environmental Planning
7578 El Cajon Boulevard, La Mesa, CA 91942
Main 619.462.1515 **Direct** 619.668.7477
JacquelineV@helixepi.com | helixepi.com | LinkedIn | Facebook | Instagram

Know someone who's looking for a new career opportunity? We're hiring!

From: Jacqueline Valdes <JacquelineV@helixepi.com>
Sent: Thursday, April 10, 2025 1:15 PM
To: KChan@pacela.org
Cc: Andrew Laleian <AndrewL@helixepi.com>; Jacqueline Valdes <JacquelineV@helixepi.com>
Subject: HELIX DBE Subconsultant Opportunity - RCTD Hamner Ave. Bridge Revegetation

Hi Karin,

HELIX Environmental Planning is seeking Disadvantaged Business Enterprise (DBE) subconsultant teaming partners as a prime consultant for a solicitation from the County of Riverside Transportation Department (RCTD), listed below.

Project: Construction of Bridge Channel Revegetation for Replacement of Hamner Avenue Bridge Over Santa Ana River in the City of Norco, Project No. D2-0108, Federal Project No. BRLS 5956 (284)

Project Owner: County of Riverside Transportation Department

Proposal Due Date: April 16, 2025, at 2:00 PM PST

Specifically, HELIX is seeking DBE firms certified through the California Unified Certification Program (CUCP), under the following areas of work:

PACE — Bid Post

HELIX Environmental Planning

April 16 @ 2:00 pm

Bid Date: April 16, 2025, at 2:00 PM PST *Please submit bids by April 14, 2025, at 11:00 AM PT

Bid Project: Construction of Bridge Channel Revegetation for Replacement of Hamner Avenue Bridge Over Santa Ana River in the City of Norco, Project No. D2-0108, Federal Project No. BRLS 5956 (284)

NAICS Codes: 161730, 541620, 561730

DETAILS

Date:

April 16

Time:

2:00 pm

Event Category:

Doing Business with Prime Contractors

Related Events

R.C. Construction Services

April 11 @ 2:00 pm

101 Builders, Inc.

April 15 @ 1:00 pm

PACE—
Website /
Bid Posting Webpage

As a Minority Business Development Agency (MBDA) Business Center, we often get calls from PRIME contractors looking for subcontractors. We compiled this list to help showcase bidding opportunities. Please APPLY now.



Step 1: Download MBDA Client Enrollment Form (Fillable PDF) & Complete the Form.

Download Fillable PDF

Step 2: Submit Your Completed PDF Through Online Form.

Submit Client Enrollment Form

April 2025

SUN	MON	TUE	WED	THU	FRI	SAT
30	31	1	2	3	4	5
		2:00 pm VIDO ARTUKOVICH & SON INC/VIDMAR INC a JV 2:00 pm Weka, Inc. 2:00 pm Norstar Plumbing and Engineering, Inc. 2:00 pm T.E. ROBERTS, INC. 2:00 pm TK Construction 2:00 pm Cal Valley Construction, Inc. 2:00 pm		1:00 pm KCB Towers, Inc. 1:00 pm RE Chaffee 2:00 pm SEMA Construction, Inc. 2:00 pm Weka, Inc. 2:00 pm Norstar Plumbing & Engineering, Inc. 2:00 pm Elsinore Valley Municipal Water District (EVMWD) 2:00 pm RE Chaffee 2:00 pm	1:00 pm RND Contractors, Inc.	

Selection Notice – American Hydroseed

Andrew Laleian

Bid opening date 4/23/25

From: Andrew Laleian
Sent: Friday, April 25, 2025 4:28 PM
To: Jacob Whall
Cc: Jacqueline Valdes
Subject: Subcontractor Bid Submission GFE Determination

Hello Jacob,

HELIX has reviewed the costs and information American Hydroseed provided in the bid submission on April 23, 2025 to subcontract work under HELIX Environmental Planning, Inc. (HELIX) for the Hamner Bridge Revegetation project (Project No. D2-0108; Federal Project No. BRLS 5956 (284)).

Based on the costs and scope description outlined in your bid submission, HELIX has made the determination that your bid will be included in our proposal submission to the County of Riverside Transportation Department for the following reasons:

- The lowest reasonable costs that match the criteria in the solicitation package will be included in this proposal: the costs submitted by American Hydroseed for line items that were bid on were competitive.

We look forward to the possibility of working together on the Hamner Bridge Revegetation project. Please feel free to reach out with any comments or questions.

All the best,

Andrew Laleian
Construction Project Manager I

HELIX Environmental Planning
135 W. Green Street, Suite 100, Pasadena, CA 91105
Cell: (626) 755-0665 **Office:** (626) 463-0060
andrewl@helixepi.com | helixepi.com | LinkedIn | Facebook | Instagram

Know someone who's looking for a new career opportunity? We're hiring!

Selection Notice – Guills, Inc.

Andrew Laleian

Bid Opening Date 4/30/25

From: Andrew Laleian
Sent: Friday, April 25, 2025 4:21 PM
To: Juan Munoz Jr.
Cc: Jacqueline Valdes
Subject: Subcontractor Bid Submission GFE Determination

Hello Juan,

HELIX has reviewed the costs and information Guills Inc provided in the bid submission on April 22, 2025 to subcontract work under HELIX Environmental Planning, Inc. (HELIX) for the Hamner Bridge Revegetation project (Project No. D2-0108; Federal Project No. BRLS 5956 (284)).

Based on the costs and scope description outlined in your bid submission, HELIX has made the determination that your bid will be included in our proposal submission to the County of Riverside Transportation Department for the following reasons:

- The lowest reasonable costs that match the criteria in the solicitation package will be included in this proposal: the costs submitted by Guills Inc. for line items that were bid on were competitive.

We look forward to the possibility of working together on the Hamner Bridge Revegetation project. Please feel free to reach out with any comments or questions.

All the best,

Andrew Laleian
Construction Project Manager I

HELIX Environmental Planning
135 W. Green Street, Suite 100, Pasadena, CA 91105
Cell: (626) 755-0665 **Office:** (626) 463-0060
andrewl@helixepi.com | helixepi.com | LinkedIn | Facebook | Instagram

Know someone who's looking for a new career opportunity? We're hiring!

Selection Notice – Wildscape Restoration

Bid Opening Date 4/30/25

Andrew Laleian

From: Andrew Laleian
Sent: Friday, April 25, 2025 4:47 PM
To: mtolteca@wildscaperestoration.com; 'Amanda Gibbs'; pm@wildscaperestoration.com; bio@wildscaperestoration.com
Cc: Jacqueline Valdes
Subject: Subcontractor Bid Submission GFE Determination

Hello Amanda,

HELIX has reviewed the costs and information Wildscape Restoration provided in the bid submission to subcontract work under HELIX Environmental Planning, Inc. (HELIX) for the Hamner Bridge Revegetation project (Project No. D2-0108; Federal Project No. BRLS 5956 (284)).

Based on the costs and scope description outlined in your bid submission, HELIX has made the determination that your bid will be included in our proposal submission to the County of Riverside Transportation Department for the following reasons:

- The lowest reasonable costs that match the criteria in the solicitation package will be included in this proposal: the costs submitted by Wildscape Restoration for line items that were bid on were competitive.

We look forward to the possibility of working together on the Hamner Bridge Revegetation project. Please feel free to reach out with any comments or questions.

All the best,

Andrew Laleian
Construction Project Manager I

HELIX Environmental Planning
135 W. Green Street, Suite 100, Pasadena, CA 91105
Cell: (626) 755-0665 **Office:** (626) 463-0060
andrewl@helixepi.com | helixepi.com | LinkedIn | Facebook | Instagram

Know someone who's looking for a new career opportunity? We're hiring!

Selection Notice — American Hydroseed Bid Opening Date 6/4/25 1 of 2

From: Andrew Laleian
To: jwhall@americanhydroseed.com
Cc: Erik McCracken; Jacqueline Valdes
Subject: RE: Quote for Bridge Channel Revegetation Hamner Ave
Date: Friday, June 6, 2025 2:08:36 PM

Hello Jacob,

This email is to notify you of the results for the Hamner Bridge Revegetation project (Project No. D2-0108; Federal Project No. BRLS 5956 (284)) proposal submissions. Contractors that submitted are listed alongside their total bid amount in the table below:

Contractor	Total Bid Price
Helix Environmental Planning, Inc.	$1,569,898.12
Pacific Restoration Group, Inc.	$1,590,825.00
Dudek	$1,598,333.00
Natures Image, Inc.	$1,815,768.00

HELIX (Helix Environmental Planning, Inc.) was the lowest bidder. This means that, pending approval, your subcontractor bid as part of our bid package will be approved for the contract as well. We look forward to working with you and will coordinate on next steps following official approval.

All the best,

Andrew Laleian
Construction Project Manager I

HELIX Environmental Planning
135 W. Green Street, Suite 100, Pasadena, CA 91105
Cell: (626) 755-0665 **Office:** (626) 463-0060
andrewl@helixepi.com | helixepi.com | LinkedIn | Facebook | Instagram

Know someone who's looking for a new career opportunity? We're hiring!

From: Andrew Laleian
Sent: Friday, May 30, 2025 11:03 AM
To: jwhall@americanhydroseed.com
Cc: Erik McCracken <ERIKM@helixepi.com>
Subject: RE: Quote for Bridge Channel Revegetation Hamner Ave

Thank you!

Andrew Laleian
Construction Project Manager I

HELIX Environmental Planning
135 W. Green Street, Suite 100, Pasadena, CA 91105
Cell: (626) 755-0665 **Office:** (626) 463-0060
andrewl@helixepi.com | helixepi.com | LinkedIn | Facebook | Instagram

Know someone who's looking for a new career opportunity? We're hiring!

From: jwhall@americanhydroseed.com <alerts@b2wsoftware.com>
Sent: Thursday, May 29, 2025 11:58 AM
To: Andrew Laleian <AndrewL@helixepi.com>
Subject: Quote for Bridge Channel Revegetation Hamner Ave

Quote for Bridge Channel Revegetation Hamner Ave

Please find the attached Bid Form for **Bridge Channel Revegetation Hamner Ave**. Sent from B2W Estimate on behalf of Jacob Whall. If you have any questions, please reach out to the sender's email.

Need Assistance? Please contact our Support Department at support@b2wsoftware.com or (888) 390-8822.

B2W Software • 99 Bow Street, Suite 500 • Portsmouth, NH 03801
© 2024 B2W Software. All rights reserved.

Selection Notice –
Bancroft Construction Services
(Development of water supply & Mobilization)
Bid Opening Date 6/4/25

From: Andrew Laleian
To: Chris Nelson; Jacqueline Valdes; Andrew Price
Cc: Erik McCracken
Subject: RE: Hamner Reveg
Date: Thursday, June 5, 2025 12:15:09 PM
Attachments: image001.png
image002.png
image003.png

Hi Chris,

Apologies. I mistakenly put the name of another contractor in the rationale. It should read as follows:

• The lowest reasonable costs that match the criteria in the solicitation package will be included in this proposal: the costs submitted by Bancroft Construction Services for line items that were bid on were competitive.

Thank you,

Andrew Laleian
Construction Project Manager I

HELIX Environmental Planning
135 W. Green Street, Suite 100, Pasadena, CA 91105
Cell: (626) 755-0665 **Office:** (626) 463-0060
andrewl@helixepi.com | helixepi.com | LinkedIn | Facebook | Instagram

Know someone who's looking for a new career opportunity? We're hiring!

From: Andrew Laleian
Sent: Thursday, June 5, 2025 11:19 AM
To: Chris Nelson <cnelson@bancroftcs.com>; Jacqueline Valdes <JacquelineV@helixepi.com>; Andrew Price <aprice@bancroftcs.com>
Cc: Erik McCracken <ERIKM@helixepi.com>
Subject: RE: Hamner Reveg

Hello Chris,

HELIX has reviewed the costs and information Bancroft Construction Services provided in the bid submission on June 4, 2025 to subcontract work under HELIX Environmental Planning, Inc. (HELIX) for the Hamner Bridge Revegetation project (Project No. D2-0108; Federal Project No. BRLS 5956 (284)).

Based on the costs and scope description outlined in your bid submission, HELIX has made the determination that your bid will be included in our proposal submission to the County of Riverside Transportation Department for the following reasons:

• The lowest reasonable costs that match the criteria in the solicitation package will be included in this proposal: the costs submitted by Guills Inc. for line items that were bid on were competitive.

We look forward to the possibility of working together on the Hamner Bridge Revegetation project. Please feel free to reach out with any comments or questions.

All the best,

Andrew Laleian
Construction Project Manager I

HELIX Environmental Planning
135 W. Green Street, Suite 100, Pasadena, CA 91105
Cell: (626) 755-0665 **Office:** (626) 463-0060
andrewl@helixepi.com | helixepi.com | LinkedIn | Facebook | Instagram

Know someone who's looking for a new career opportunity? We're hiring!

Selection Notice –
Guills, Inc.
Bid Opening Dat 6/4/25

From: Andrew Laleian
To: 'Juan Munoz Jr.'
Cc: 'Jacqueline Valdes'; Erik McCracken; 'Guills Inc.'; 'juan munoz'
Subject: RE: Subcontractor Bid Submission GFE Determination
Date: Friday, June 6, 2025 2:06:01 PM
Attachments: image001.png
image002.png

Hello Juan,

This email is to notify you of the results for the Hamner Bridge Revegetation project (Project No. D2-0108; Federal Project No. BRLS 5956 (284)) proposal submissions. Contractors that submitted are listed alongside their total bid amount in the table below:

Contractor	Total Bid Price
Helix Environmental Planning, Inc.	$1,569,898.12
Pacific Restoration Group, Inc.	$1,590,825.00
Dudek	$1,598,333.00
Natures Image, Inc.	$1,815,768.00

HELIX (Helix Environmental Planning, Inc.) was the lowest bidder. This means that, pending approval, your subcontractor bid as part of our bid package will be approved for the contract as well. We look forward to working with you and will coordinate on next steps following official approval.

All the best,
Andrew Laleian
Construction Project Manager I

HELIX Environmental Planning
135 W. Green Street, Suite 100, Pasadena, CA 91105
Cell: (626) 755-0665 **Office:** (626) 463-0060
andrew.l@helixepi.com | helixepi.com | LinkedIn | Facebook | Instagram

Know someone who's looking for a new career opportunity? We're hiring!

From: Andrew Laleian
Sent: Thursday, June 5, 2025 4:23 PM
To: 'Juan Munoz Jr.' <guillsincjr@gmail.com>
Cc: Jacqueline Valdes <JacquelineV@helixepi.com>; Erik McCracken <ERIKM@helixepi.com>; 'Guills Inc.' <guillsinc1@gmail.com>; 'juan munoz' <integrity77777@gmail.com>
Subject: RE: Subcontractor Bid Submission GFE Determination

Hello Juan,

Could you please provide documentation proving your registration as a DBE sub under the directory from SAM.gov? They are having a hard time finding it, I believe because your listing is misspelled as 'Gulls' in the directory, so it would help to have that documentation as soon as possible to send to the county.

Thank you,
Andrew Laleian
Construction Project Manager I

HELIX Environmental Planning
135 W. Green Street, Suite 100, Pasadena, CA 91105
Cell: (626) 755-0665 Office: (626) 463-0060
andrew.l@helixepi.com | helixepi.com | LinkedIn | Facebook | Instagram

Know someone who's looking for a new career opportunity? We're hiring!

From: Andrew Laleian
Sent: Thursday, June 5, 2025 11:12 AM
To: Juan Munoz Jr. <guillsincjr@gmail.com>
Cc: Jacqueline Valdes <JacquelineV@helixepi.com>; Erik McCracken <ERIKM@helixepi.com>; Guills Inc. <guillsinc1@gmail.com>; juan munoz <integrity77777@gmail.com>
Subject: RE: Subcontractor Bid Submission GFE Determination

Hello Juan,

HELIX has reviewed the costs and information Guills Inc provided in the bid submission on June 4, 2025 to subcontract work under HELIX Environmental Planning, Inc. (HELIX) for the Hamner Bridge Revegetation project (Project No. D2-0108; Federal Project No. BRLS 5956 (284)).

Based on the costs and scope description outlined in your bid submission, HELIX has made the determination that your bid will be included in our proposal submission to the County of Riverside Transportation Department for the following reasons:

- The lowest reasonable costs that match the criteria in the solicitation package will be included in this proposal: the costs submitted by Guills Inc. for line items that were bid on were competitive.

We look forward to the possibility of working together on the Hamner Bridge Revegetation project. Please feel free to reach out with any comments or questions.

All the best,
Andrew Laleian
Construction Project Manager I

HELIX Environmental Planning
135 W. Green Street, Suite 100, Pasadena, CA 91105
Cell: (626) 755-0665 **Office:** (626) 463-0060
andrew.l@helixepi.com | helixepi.com | LinkedIn | Facebook | Instagram

Selection Notice — Wildscape Restoration
Bid Opening Dat 6/4/25

1 of 2

From: Andrew Laleian
To: mtolteca@wildscaperestoration.com; "Amanda Gibbs"; pm@wildscaperestoration.com; bio@wildscaperestoration.com
Cc: Jacqueline Valdes
Subject: RE: Subcontractor Bid Submission GFE Determination
Date: Thursday, June 5, 2025 11:16:28 AM

Hello Amanda,

This is just an official confirmation that your bid was included, unaltered from the previous submission, on June 4, 2025 to subcontract work under HELIX Environmental Planning, Inc. (HELIX) for the Hamner Bridge Revegetation project (Project No. D2-0108; Federal Project No. BRLS 5956 (284)). The rationale for selection is the same as below.

We look forward to the possibility of working together on the Hamner Bridge Revegetation project. Please feel free to reach out with any comments or questions.

All the best,

Andrew Laleian
Construction Project Manager I

HELIX Environmental Planning
135 W. Green Street, Suite 100, Pasadena, CA 91105
Cell: (626) 755-0665 **Office:** (626) 463-0060
andrewl@helixepi.com | helixepi.com | LinkedIn | Facebook | Instagram

Know someone who's looking for a new career opportunity? We're hiring!

From: Andrew Laleian
Sent: Friday, April 25, 2025 4:47 PM
To: mtolteca@wildscaperestoration.com; 'Amanda Gibbs' <agibbs@wildscaperestoration.com>; pm@wildscaperestoration.com; bio@wildscaperestoration.com
Cc: Jacqueline Valdes <JacquelineV@helixepi.com>
Subject: Subcontractor Bid Submission GFE Determination

Hello Amanda,

HELIX has reviewed the costs and information Wildscape Restoration provided in the bid submission to subcontract work under HELIX Environmental Planning, Inc. (HELIX) for the Hamner Bridge Revegetation project (Project No. D2-0108; Federal Project No. BRLS 5956 (284)).

Based on the costs and scope description outlined in your bid submission, HELIX has made the determination that your bid will be included in our proposal submission to the

County of Riverside Transportation Department for the following reasons:

- The lowest reasonable costs that match the criteria in the solicitation package will be included in this proposal: the costs submitted by Wildscape Restoration for line items that were bid on were competitive.

We look forward to the possibility of working together on the Hamner Bridge Revegetation project. Please feel free to reach out with any comments or questions.

All the best,

Andrew Laleian
Construction Project Manager I

HELIX Environmental Planning
135 W. Green Street, Suite 100, Pasadena, CA 91105
Cell: (626) 755-0665 **Office:** (626) 463-0060
andrewl@helixepi.com | helixepi.com | LinkedIn | Facebook | Instagram

Know someone who's looking for a new career opportunity? We're hiring!

ADDENDA SUMMARY

for

Bridge Channel Revegetation for Replacement of Hamner Avenue Bridge Over Santa Ana River In the City of Norco Project No. D2-0108 Federal Project No. BRLS 5956 (284)

ADDENDUM No. 1 – Issued on April 2, 2025

ADDENDUM No. 2 – Issued on April 10, 2025

ADDENDUM No. 3 – Issued on April 22, 2025

ADDENDUM No. 4 – Issued on April 28, 2025

ADDENDUM No. 5 – Issued on May 9, 2025

ADDENDUM No. 6 – Issued on May 16, 2025

Note: Copies of the entire Addenda documents are found in PDF format as attachments in MinuteTraq, Item No. 28422

Additionally, copies of the entire Addenda documents are on file with the Transportation Department - Contract/Bidding unit and available upon request.

COUNTY OF RIVERSIDE
TRANSPORTATION AND LAND MANAGEMENT AGENCY

Transportation Department

Dennis Acuna, P. E., T. E.
Director of Transportation

Hector D. Davila, P.E.
Deputy for Transportation/
Capital Projects

Russell Williams
Deputy for Transportation/
Planning and Development

ADDENDUM NUMBER 1

Dated April 2, 2025

to the
Specifications and Contract Documents
for the construction of

Bridge Channel Revegetation for
Replacement of Hamner Avenue Bridge Over Santa Ana River
In the City of Norco
Project No. D2-0108
Federal Project No. BRLS 5956 (284)

Bids Due: **Wednesday, April 16, 2025; 2:00 p.m.**
14th Street Transportation Annex
3525 14th Street; Riverside, CA 92501
(951) 955-6780

This Addendum is issued pursuant to the Instructions to Bidders, Item No. 8, of the Contract Documents for the reference project. This Addendum is issued as a supplement to the specification and special provisions for the referenced project. The revisions to the specifications shall become a part of the Contract Documents, and each bidder shall acknowledge receipt thereof on the Bid (Proposal). Bidders are directed to sign this addendum as acknowledged and attach the signed addendum to the contractor's submitted proposal.

Note: During the advertisement period of this project, this document and attachments (if any) are available upon request at the office of the Transportation Department, and are available as a free download at the Transportation Department's website:

https://trans.rctlma.org/notices-inviting-bids

MODIFICATION TO PROPOSAL:

Item 1: **Non-Mandatory Prebid Meeting.** Refer to Notice to Bidders on page vi of the Specifications and Contract Documents book.

The designated date and manner for the pre-bid meeting is **revised** as follows:

A pre-bid meeting is scheduled for **2:15 pm** on **Wednesday, April 9, 2025**. This meeting will be held via internet video broadcast through the Microsoft **TEAMS** application. Bidder's attendance at this meeting will not be mandatory.

TEAMS meeting ID and passcode details will be provided to all the registered plan holders.

Any other person wishing to participate in the pre-bid meeting, may do so by providing their contact information to request TEAMS meeting ID and passcode details at the following email:

Bids-Contracts@rivco.org

Item 2: DBE Confirmation Forms (Exhibit 9-I) Submittal Deadline.
Refer to Section 17, "Disadvantaged Business Enterprise (DBE)", subsection "Commitment and Utilization" on page A13 of the Instructions to Bidders; also, refer to Form 9-I, DBE CONFIRMATION, on Appendix E, page 20 of 40.

Delete the second paragraph in subsection "Commitment and Utilization" and replace it with the following paragraph:

The bidder shall complete and sign Exhibit 15-G: Construction Contract DBE Commitment form included in the contract documents regardless of whether DBE participation is reported. The bidder shall provide written confirmation from each DBE that the DBE is participating in the Contract. LAPM Exhibit 9-I: DBE Confirmation or equivalent form (See Appendix E) and DBE's quotes must be submitted. The written confirmation must be **received by the County no later than 4:00 p.m. on the 4th business day after bid opening**. If a DBE is participating as a joint venture partner, the bidder shall submit a copy of the joint venture agreement.

As a clarification, DBE Commitment (Exhibit 15-G) form and DBE's written confirmations (Exhibit 9-I) must be submitted no later than 4:00 p.m. on the 4th business day after bid opening.

Item 3: Update - Federal Prevailing Wages Decision
Refer to Appendix D entitled "Federal Prevailing Wages Decision", pages 1 through 20. Delete and replace these pages with the following:

Federal wage determination, General Decision No. **CA20250025 dated 3/28/2025**, Modification No. 6, attached herewith as **Attachment "A"**, shall apply to this project.

This document is available upon request from the Transportation Department: (951) 955-6780, and also posted on following County website:

https://trans.rctlma.org/notices-inviting-bids

ATTACHMENTS
A – Federal Prevailing Wage Decision - CA20250025 dated 3/28/2025 (20 pages)

Prepared by: _____ Date: April 2, 2025
Joel Jimenez, Project Manager, Contracts/Bidding Unit

Acknowledged: _____ Date: _____
(Contractor)

JRJ: jrj:rr

Note: Refer to Instruction to Bidders Item No. 8, "Addenda". Submission of all addendum pages and non-bidding document attachments of addendum are not necessary for Bid submittal. Submittal of this acknowledgement page is adequate for Bid reception. Bidders are reminded to list addendum number(s) received on the first page of the Bid form (Proposal).

APPENDIX D
Federal Prevailing Wage Decision

ISSUED BY ADDENDUM No. 1, ATTACHMENT 'A'

"General Decision Number: CA20250025 03/28/2025

Superseded General Decision Number: CA20240025

State: California

Construction Types: Building, Heavy (Heavy and Dredging) and Highway

County: Riverside County in California.

UILDING CONSTRUCTION PROJECTS; DREDGING PROJECTS (does notinclude hopper dredge work); HEAVY CONSTRUCTION PROJECTS (does not include water well drilling); HIGHWAY CONSTRUCTION PROJECTS

Note: Contracts subject to the Davis-Bacon Act are generally required to pay at least the applicable minimum wage rate required under Executive Order 14026 or Executive Order 13658. Please note that these Executive Orders apply to covered contracts entered into by the federal government that are subject to the Davis-Bacon Act itself, but do not apply to contracts subject only to the Davis-Bacon Related Acts, including those set forth at 29 CFR 5.1(a)(1).

If the contract is entered into on or after January 30, 2022, or the contract is renewed or extended (e.g., an option is exercised) on or after January 30, 2022:	. Executive Order 14026 generally applies to the contract. . The contractor must pay all covered workers at least $17.75 per hour (or the applicable wage rate listed on this wage determination, if it is higher) for all hours spent performing on the contract in 2025.
If the contract was awarded on or between January 1, 2015 and January 29, 2022, and the contract is not renewed or extended on or after January 30, 2022:	. Executive Order 13658 generally applies to the contract. . The contractor must pay all covered workers at least $13.30 per hour (or the applicable wage rate listed on this wage determination, if it is higher) for all hours spent performing on that contract in 2025.

The applicable Executive Order minimum wage rate will be adjusted annually. If this contract is covered by one of the Executive Orders and a classification considered necessary for performance of work on the contract does not appear on this wage determination, the contractor must still submit a conformance request.

Additional information on contractor requirements and worker protections under the Executive Orders is available at http://www.dol.gov/whd/govcontracts.

Modification Number	Publication Date
0	01/03/2025
1	01/10/2025
2	01/24/2025

3	02/07/2025
4	02/21/2025
5	02/28/2025
6	03/28/2025

ASBE0005-002 09/01/2023

	Rates	Fringes
Asbestos Workers/Insulator (Includes the application of all insulating materials, protective coverings, coatings, and finishes to all types of mechanical systems)	$ 49.58	25.27
Fire Stop Technician (Application of Firestopping Materials for wall openings and penetrations in walls, floors, ceilings and curtain walls)	$ 36.97	20.36

ASBE0005-004 07/04/2022

	Rates	Fringes
Asbestos Removal worker/hazardous material handler (Includes preparation, wetting, stripping, removal, scrapping, vacuuming, bagging and disposing of all insulation materials from mechanical systems, whether they contain asbestos or not)	$ 23.52	13.37

BOIL0092-003 01/01/2024

	Rates	Fringes
BOILERMAKER	$ 51.98	42.11

* BRCA0004-011 05/01/2024

	Rates	Fringes
BRICKLAYER; MARBLE SETTER	$ 45.53	20.29

*The wage scale for prevailing wage projects performed in Blythe, China lake, Death Valley, Fort Irwin, Twenty-Nine Palms, Needles and 1-15 corridor (Barstow to the Nevada State Line) will be Three Dollars ($3.00) above the standard San Bernardino/Riverside County hourly wage rate

BRCA0018-004 06/01/2024

	Rates	Fringes
MARBLE FINISHER	$ 43.38	15.36
TILE FINISHER	$ 37.96	13.77
TILE LAYER	$ 51.82	19.32

ISSUED BY ADDENDUM No. 1, ATTACHMENT 'A'

* BRCA0018-010 09/01/2024

	Rates	Fringes
TERRAZZO FINISHER	$ 42.11	14.67
TERRAZZO WORKER/SETTER	$ 49.62	15.26

CARP0213-001 01/01/2024

	Rates	Fringes
CARPENTER		
(1) Carpenter, Cabinet Installer, Insulation Installer, Hardwood Floor Worker and acoustical installer	$ 48.86	22.88
(2) Millwright	$ 49.36	22.88
(3) Piledrivermen/Derrick Bargeman, Bridge or Dock Carpenter, Heavy Framer, Rock Bargeman or Scowman, Rockslinger, Shingler (Commercial)	$ 48.99	22.88
(4) Pneumatic Nailer, Power Stapler	$ 51.85	16.28
(5) Sawfiler	$ 51.69	16.28
(6) Scaffold Builder	$ 40.77	22.38
(7) Table Power Saw Operator	$ 51.70	16.28

FOOTNOTE: Work of forming in the construction of open cut sewers or storm drains, on operations in which horizontal lagging is used in conjunction with steel H-Beams driven or placed in pre- drilled holes, for that portion of a lagged trench against which concrete is poured, namely, as a substitute for back forms (which work is performed by piledrivers): $0.13 per hour additional.

CARP0213-002 07/01/2021

	Rates	Fringes
Diver		
(1) Wet	$ 834.40	16.28
(2) Standby	$ 445.84	16.28
(3) Tender	$ 437.84	16.28
(4) Assistant Tender	$ 413.84	16.28

Amounts in ""Rates' column are per day

CARP0213-004 01/01/2024

	Rates	Fringes
Drywall		
DRYWALL INSTALLER/LATHER	$ 48.86	22.88
STOCKER/SCRAPPER	$ 20.80	9.97

CARP0721-001 07/01/2021

	Rates	Fringes
Modular Furniture Installer	$ 21.85	7.15

ISSUED BY ADDENDUM No. 1, ATTACHMENT 'A'

ISSUED BY ADDENDUM No. 1, ATTACHMENT 'A'

ELEC0440-001 12/30/2024

	Rates	Fringes
ELECTRICIAN		
INSIDE ELECTRICIAN	$ 56.26	3%+28.48
INTELLIGENT TRANSPORTATION SYSTEMS		
Electrician	$ 36.99	3%+23.18
Technician	$ 27.75	3%+23.18

ZONE PAY: Zone A: Free travel zone for all contractors performing work in Zone A.
Zone B:Any work performed in Zone (B) shall add $12.00 per hour to the current wage scale. Zone (B) shall be the area from the eastern perimeter of Zone (A) to a line which runs north and south begininng at Little Morongo Canyon (San Bernardino/Riverside County Line), Southeast along the Coachella Tunnels, Colorado River Aqueduct and Mecca Tunnels to Pinkham Wash then South to Box Canyon Road, then southwest along Box Canyon Road to Highway 195 west onto 195 south to Highway 86 to Riverside/Imperial County Line.

ELEC1245-001 01/01/2025

	Rates	Fringes
LINE CONSTRUCTION		
(1) Lineman; Cable splicer	$ 70.16	24.71
(2) Equipment specialist (operates crawler tractors, commercial motor vehicles, backhoes, trenchers, cranes (50 tons and below), overhead & underground distribution line equipment)	$ 53.30	22.26
(3) Groundman	$ 40.76	21.76
(4) Powderman	$ 51.87	18.79

HOLIDAYS: New Year's Day, M.L. King Day, Memorial Day, Independence Day, Labor Day, Veterans Day, Thanksgiving Day and day after Thanksgiving, Christmas Day

---

ELEV0018-001 01/01/2025

	Rates	Fringes
ELEVATOR MECHANIC	$ 69.43	38.435+a+b

FOOTNOTE:
a. PAID VACATION: Employer contributes 8% of regular hourly rate as vacation pay credit for employees with more than 5 years of service, and 6% for 6 months to 5 years of service.

b. PAID HOLIDAYS: New Year's Day, Memorial Day, Independence Day, Labor Day, Veterans' Day, Thanksgiving Day, Friday after Thanksgiving, and Christmas Day.

ENGI0012-004 08/01/2024

	Rates	Fringes

OPERATOR: Power Equipment
(DREDGING)

(1) Leverman	$ 64.10	38.75
(2) Dredge dozer	$ 58.13	38.75
(3) Deckmate	$ 58.02	38.75
(4) Winch operator (stern winch on dredge)	$ 57.47	38.75
(5) Fireman-Oiler, Deckhand, Bargeman, Leveehand	$ 56.93	38.75
(6) Barge Mate	$ 57.54	38.75

ENGI0012-024 07/01/2023

	Rates	Fringes
OPERATOR: Power Equipment (All Other Work)		
GROUP 1	$ 53.90	32.80
GROUP 2	$ 54.68	32.80
GROUP 3	$ 54.97	32.80
GROUP 4	$ 56.46	32.80
GROUP 6	$ 56.68	32.80
GROUP 8	$ 56.79	32.80
GROUP 10	$ 56.91	32.80
GROUP 12	$ 57.08	32.80
GROUP 13	$ 57.18	32.80
GROUP 14	$ 57.21	32.80
GROUP 15	$ 57.29	32.80
GROUP 16	$ 57.41	32.80
GROUP 17	$ 57.58	32.80
GROUP 18	$ 57.68	32.80
GROUP 19	$ 57.79	32.80
GROUP 20	$ 57.91	32.80
GROUP 21	$ 58.08	32.80
GROUP 22	$ 58.18	32.80
GROUP 23	$ 58.29	32.80
GROUP 24	$ 58.41	32.80
GROUP 25	$ 58.58	32.80
OPERATOR: Power Equipment (Cranes, Piledriving & Hoisting)		
GROUP 1	$ 55.25	32.80
GROUP 2	$ 56.03	32.80
GROUP 3	$ 56.32	32.80
GROUP 4	$ 56.46	32.80
GROUP 5	$ 56.68	32.80
GROUP 6	$ 56.79	32.80
GROUP 7	$ 56.91	32.80
GROUP 8	$ 57.08	32.80
GROUP 9	$ 57.25	32.80
GROUP 10	$ 58.25	32.80
GROUP 11	$ 59.25	32.80
GROUP 12	$ 60.25	32.80
GROUP 13	$ 61.25	32.80
OPERATOR: Power Equipment (Tunnel Work)		
GROUP 1	$ 55.75	32.80
GROUP 2	$ 56.53	32.80
GROUP 3	$ 56.82	32.80
GROUP 4	$ 56.96	32.80
GROUP 5	$ 57.18	32.80
GROUP 6	$ 57.29	32.80

ISSUED BY ADDENDUM No. 1, ATTACHMENT 'A'

GROUP 7.....$ 57.41 32.80

PREMIUM PAY:
$10.00 per hour shall be paid on all Power Equipment Operator work on the followng Military Bases: China Lake Naval Reserve, Vandenberg AFB, Point Arguello, Seely Naval Base, Fort Irwin, Nebo Annex Marine Base, Marine Corp Logistics Base Yermo, Edwards AFB, 29 Palms Marine Base and Camp Pendleton

Workers required to suit up and work in a hazardous material environment: $2.00 per hour additional. Combination mixer and compressor operator on gunite work shall be classified as a concrete mobile mixer operator.

SEE ZONE DEFINITIONS AFTER CLASSIFICATIONS

POWER EQUIPMENT OPERATORS CLASSIFICATIONS

GROUP 1: Bargeman; Brakeman; Compressor operator; Ditch Witch, with seat or similar type equipment; Elevator operator-inside; Engineer Oiler; Forklift operator (includes loed, lull or similar types under 5 tons; Generator operator; Generator, pump or compressor plant operator; Pump operator; Signalman; Switchman

GROUP 2: Asphalt-rubber plant operator (nurse tank operator);Coil Tubing Rig Operator, Concrete mixer operator-skip type; Conveyor operator; Fireman; Forklift operator (includes loed, lull or similar types over 5 tons; Hydrostatic pump operator; oiler crusher (asphalt or concrete plant); Petromat laydown machine; PJU side dum jack; Screening and conveyor machine operator (or similar types); Skiploader (wheel type up to 3/4 yd. without attachment); Tar pot fireman; Temporary heating plant operator; Trenching machine oiler

GROUP 3: Asphalt-rubber blend operator; Bobcat or similar type (Skid steer); Equipment greaser (rack); Ford Ferguson (with dragtype attachments); Helicopter radioman (ground); Stationary pipe wrapping and cleaning machine operator

GROUP 4: Asphalt plant fireman; Backhoe operator (mini-max or similar type); Boring machine operator; Boxman or mixerman (asphalt or concrete); Chip spreading machine operator; Concrete cleaning decontamination machine operator; Concrete Pump Operator (small portable);Direct Push Operator (Geoprobe or similar types) Drilling machine operator, small auger types (Texoma super economatic or similar types - Hughes 100 or 200 or similar types - drilling depth of 30' maximum); Equipment greaser (grease truck); Guard rail post driver operator; Highline cableway signalman; Hydra-hammer-aero stomper; Micro Tunneling (above ground tunnel); Power concrete curing machine operator; Power concrete saw operator; Power-driven jumbo form setter operator; Power sweeper operator; Rock Wheel Saw/Trencher; Roller operator (compacting); Screed operator (asphalt or concrete); Trenching machine operator (up to 6 ft.); Vacuum or much truck

GROUP 6: Articulating material hauler; Asphalt plant engineer; Batch plant operator; Bit sharpener; Concrete joint machine operator (canal and similar type); Concrete planer operator; Dandy digger; Deck engine operator; Derrickman (oilfield type); Drilling machine operator, bucket or auger types (Calweld 100 bucket or similar types - Watson 1000 auger or similar types - Texoma 330, 500 or 600 auger or similar types - drilling depth of 45' maximum); Drilling machine operator; Hydrographic seeder machine operator (straw, pulp or seed), Jackson track maintainer, or similar type; Kalamazoo Switch tamper, or similar type; Machine tool operator; Maginnis internal full slab vibrator, Mechanical berm, curb or gutter(concrete or asphalt); Mechanical finisher operator (concrete, Clary-Johnson-Bidwell or similar); Micro tunnel system (below ground); Pavement breaker operator (truck mounted); Road oil mixing machine operator; Roller operator (asphalt or finish), rubber-tired earth moving equipment (single engine, up to and including 25 yds. struck); Self-propelled tar pipelining machine operator; Skiploader operator (crawler and wheel type, over 3/4 yd. and up to and including 1-1/2 yds.); Slip form pump operator (power driven hydraulic lifting device for concrete forms); Tractor operator-bulldozer, tamper-scraper (single engine, up to 100 h.p. flywheel

ISSUED BY ADDENDUM No. 1, ATTACHMENT 'A'

and similar types, up to and including D-5 and similar types); Tugger hoist operator (1 drum); Ultra high pressure waterjet cutting tool system operator; Vacuum blasting machine operator

GROUP 8: Asphalt or concrete spreading operator (tamping or finishing); Asphalt paving machine operator (Barber Greene or similar type); Asphalt-rubber distribution operator; Backhoe operator (up to and including 3/4 yd.), small ford, Case or similar types; Cable Bundling Machine Operator (excluding handheld); Cable Trenching Machine Operator (Spider Plow or similar types) Cast-in-place pipe laying machine operator; Combination mixer and compressor operator (gunite work); Compactor operator (self-propelled); Concrete mixer operator (paving); Crushing plant operator; Drill Doctor; Drilling machine operator, Bucket or auger types (Calweld 150 bucket or similar types - Watson 1500, 2000 2500 auger or similar types - Texoma 700, 800 auger or similar types - drilling depth of 60' maximum); Elevating grader operator; Grade checker; Gradall operator; Grouting machine operator; Heavy-duty repairman; Heavy equipment robotics operator; Kalamazoo balliste regulator or similar type; Kolman belt loader and similar type; Le Tourneau blob compactor or similar type; Loader operator (Athey, Euclid, Sierra and similar types); Mobark Chipper or similar; Ozzie padder or similar types; P.C. slot saw; Pneumatic concrete placing machine operator (Hackley-Presswell or similar type); Pumpcrete gun operator; RCM Cementing Unit Operator, Rail/Switch Grinder Operator (Harsco or similar types) Rock Drill or similar types; Rotary drill operator (excluding caisson type); Rubber-tired earth-moving equipment operator (single engine, caterpillar, Euclid, Athey Wagon and similar types with any and all attachments over 25 yds. up to and including 50 cu. yds. struck); Rubber-tired earth-moving equipment operator (multiple engine up to and including 25 yds. struck); Rubber-tired scraper operator (self-loading paddle wheel type-John Deere, 1040 and similar single unit); Self- propelled curb and gutter machine operator; Shuttle buggy; Skiploader operator (crawler and wheel type over 1-1/2 yds. up to and including 6-1/2 yds.); Soil remediation plant operator; Surface heaters and planer operator; Tractor compressor drill combination operator; Tractor operator (any type larger than D-5 - 100 flywheel h.p. and over, or similar-bulldozer, tamper, scraper and push tractor single engine); Tractor operator (boom attachments), Traveling pipe wrapping, cleaning and bendng machine operator; Trenching machine operator (over 6 ft. depth capacity, manufacturer's rating); trenching Machine with Road Miner attachment (over 6 ft depth capacity): Ultra high pressure waterjet cutting tool system mechanic; Water pull (compaction) operator

GROUP 10: Drilling machine operator, Bucket or auger types (Calweld 200 B bucket or similar types-Watson 3000 or 5000 auger or similar types-Texoma 900 auger or similar types-drilling depth of 105' maximum); Dual drum mixer, dynamic compactor LDC350 (or similar types); Monorail locomotive operator (diesel, gas or electric); Motor patrol-blade operator (single engine); Multiple engine tractor operator (Euclid and similar type-except Quad 9 cat.); Rubber-tired earth-moving equipment operator (single engine, over 50 yds. struck); Pneumatic pipe ramming tool and similar types; Prestressed wrapping machine operator; Rubber-tired earth-moving equipment operator (single engine, over 50 yds. struck); Rubber tired earth moving equipment operator (multiple engine, Euclid, caterpillar and similar over 25 yds. and up to 50 yds. struck), Tower crane repairman; Tractor loader operator (crawler and wheel type over 6-1/2 yds.); Woods mixer operator (and similar Pugmill equipment)

GROUP 12: Auto grader operator; Automatic slip form operator; Drilling machine operator, bucket or auger types (Calweld, auger 200 CA or similar types - Watson, auger 6000 or similar types - Hughes Super Duty, auger 200 or similar types - drilling depth of 175' maximum); Hoe ram or similar with compressor; Mass excavator operator less tha 750 cu. yards; Mechanical finishing machine operator; Mobile form traveler operator; Motor patrol operator (multi-engine); Pipe mobile machine operator; Rubber-tired earth- moving equipment operator (multiple engine, Euclid, Caterpillar and similar type, over 50 cu. yds. struck); Rubber-tired self- loading scraper operator (paddle-wheel-auger type self-loading - two (2) or more units)

ISSUED BY ADDENDUM No. 1, ATTACHMENT 'A'

GROUP 13: Rubber-tired earth-moving equipment operator operating equipment with push-pull system (single engine, up to and including 25 yds. struck)

GROUP 14: Canal liner operator; Canal trimmer operator; Remote- control earth-moving equipment operator (operating a second piece of equipment: $1.00 per hour additional); Wheel excavator operator (over 750 cu. yds.)

GROUP 15: Rubber-tired earth-moving equipment operator, operating equipment with push-pull system (single engine, Caterpillar, Euclid, Athey Wagon and similar types with any and all attachments over 25 yds. and up to and including 50 yds. struck); Rubber-tired earth-moving equipment operator, operating equipment with push-pull system (multiple engine-up to and including 25 yds. struck)

GROUP 16: Rubber-tired earth-moving equipment operator, operating equipment with push-pull system (single engine, over 50 yds. struck); Rubber-tired earth-moving equipment operator, operating equipment with push-pull system (multiple engine, Euclid, Caterpillar and similar, over 25 yds. and up to 50 yds. struck)

GROUP 17: Rubber-tired earth-moving equipment operator, operating equipment with push-pull system (multiple engine, Euclid, Caterpillar and similar, over 50 cu. yds. struck); Tandem tractor operator (operating crawler type tractors in tandem - Quad 9 and similar type)

GROUP 18: Rubber-tired earth-moving equipment operator, operating in tandem (scrapers, belly dumps and similar types in any combination, excluding compaction units - single engine, up to and including 25 yds. struck)

GROUP 19: Rotex concrete belt operator (or similar types); Rubber-tired earth-moving equipment operator, operating in tandem (scrapers, belly dumps and similar types in any combination, excluding compaction units - single engine, Caterpillar, Euclid, Athey Wagon and similar types with any and all attachments over 25 yds.and up to and including 50 cu. yds. struck); Rubber-tired earth-moving equipment operator, operating in tandem (scrapers, belly dumps and similar types in any combination, excluding compaction units - multiple engine, up to and including 25 yds. struck)

GROUP 20: Rubber-tired earth-moving equipment operator, operating in tandem (scrapers, belly dumps and similar types in any combination, excluding compaction units - single engine, over 50 yds. struck); Rubber-tired earth-moving equipment operator, operating in tandem (scrapers, belly dumps, and similar types in any combination, excluding compaction units - multiple engine, Euclid, Caterpillar and similar, over 25 yds. and up to 50 yds. struck)

GROUP 21: Rubber-tired earth-moving equipment operator, operating in tandem (scrapers, belly dumps and similar types in any combination, excluding compaction units - multiple engine, Euclid, Caterpillar and similar type, over 50 cu. yds. struck)

GROUP 22: Rubber-tired earth-moving equipment operator, operating equipment with the tandem push-pull system (single engine, up to and including 25 yds. struck)

GROUP 23: Rubber-tired earth-moving equipment operator, operating equipment with the tandem push-pull system (single engine, Caterpillar, Euclid, Athey Wagon and similar types with any and all attachments over 25 yds. and up to and including 50 yds. struck); Rubber-tired earth-moving equipment operator, operating with the tandem push-pull system (multiple engine, up to and including 25 yds. struck)

GROUP 24: Rubber-tired earth-moving equipment operator, operating equipment with the tandem push-pull system (single engine, over 50 yds. struck); Rubber-tired earth-moving equipment operator, operating equipment with the tandem push-pull system (multiple engine, Euclid, Caterpillar and similar, over 25 yds. and up to 50 yds. struck)

ISSUED BY ADDENDUM No. 1, ATTACHMENT 'A'

GROUP 25: Concrete pump operator-truck mounted; Rubber-tired earth-moving equipment operator, operating equipment with the tandem push-pull system (multiple engine, Euclid, Caterpillar and similar type, over 50 cu. yds. struck); Spyder Excavator Operator, with all attachments

CRANES, PILEDRIVING AND HOISTING EQUIPMENT CLASSIFICATIONS

GROUP 1: Engineer oiler; Fork lift operator (includes loed, lull or similar types)

GROUP 2: Truck crane oiler

GROUP 3: A-frame or winch truck operator; Ross carrier operator (jobsite)

GROUP 4: Bridge-type unloader and turntable operator; Helicopter hoist operator

GROUP 5: Hydraulic boom truck; Stinger crane (Austin-Western or similar type); Tugger hoist operator (1 drum)

GROUP 6: Bridge crane operator; Cretor crane operator; Hoist operator (Chicago boom and similar type); Lift mobile operator; Lift slab machine operator (Vagtborg and similar types); Material hoist and/or manlift operator; Polar gantry crane operator; Self Climbing scaffold (or similar type); Shovel, backhoe, dragline, clamshell operator (over 3/4 yd. and up to 5 cu. yds. mrc); Tugger hoist operator

GROUP 7: Pedestal crane operator; Shovel, backhoe, dragline, clamshell operator (over 5 cu. yds. mrc); Tower crane repair; Tugger hoist operator (3 drum)

GROUP 8: Crane operator (up to and including 25 ton capacity); Crawler transporter operator; Derrick barge operator (up to and including 25 ton capacity); Hoist operator, stiff legs, Guy derrick or similar type (up to and including 25 ton capacity); Shovel, backhoe, dragline, clamshell operator (over 7 cu. yds., M.R.C.)

GROUP 9: Crane operator (over 25 tons and up to and including 50 tons mrc); Derrick barge operator (over 25 tons up to and including 50 tons mrc); Highline cableway operator; Hoist operator, stiff legs, Guy derrick or similar type (over 25 tons up to and including 50 tons mrc); K-crane operator; Polar crane operator; Self erecting tower crane operator maximum lifting capacity ten tons

GROUP 10: Crane operator (over 50 tons and up to and including 100 tons mrc); Derrick barge operator (over 50 tons up to and including 100 tons mrc); Hoist operator, stiff legs, Guy derrick or similar type (over 50 tons up to and including 100 tons mrc), Mobile tower crane operator (over 50 tons, up to and including 100 tons M.R.C.);

GROUP 11: Crane operator (over 100 tons and up to and including 200 tons mrc); Derrick barge operator (over 100 tons up to and including 200 tons mrc); Hoist operator, stiff legs, Guy derrick or similar type (over 100 tons up to and including 200 tons mrc); Mobile tower crane operator (over 100 tons up to and including 200 tons mrc) ; Tower crane operator and tower gantry

GROUP 12: Crane operator (over 200 tons up to and including 300 tons mrc); Derrick barge operator (over 200 tons up to and including 300 tons mrc); Hoist operator, stiff legs, Guy derrick or similar type (over 200 tons, up to and including 300 tons mrc); Mobile tower crane operator (over 200 tons, up to and including 300 tons mrc)

GROUP 13: Crane operator (over 300 tons); Derrick barge operator (over 300 tons); Helicopter pilot; Hoist operator, stiff legs, Guy derrick or similar type (over 300 tons); Mobile tower crane operator (over 300 tons)

TUNNEL CLASSIFICATIONS

ISSUED BY ADDENDUM No. 1, ATTACHMENT 'A'

GROUP 1: Skiploader (wheel type up to 3/4 yd. without attachment)

GROUP 2: Power-driven jumbo form setter operator

GROUP 3: Dinkey locomotive or motorperson (up to and including 10 tons)

GROUP 4: Bit sharpener; Equipment greaser (grease truck); Slip form pump operator (power-driven hydraulic lifting device for concrete forms); Tugger hoist operator (1 drum); Tunnel locomotive operator (over 10 and up to and including 30 tons)

GROUP 5: Backhoe operator (up to and including 3/4 yd.); Small Ford, Case or similar; Drill doctor; Grouting machine operator; Heading shield operator; Heavy-duty repairperson; Loader operator (Athey, Euclid, Sierra and similar types); Mucking machine operator (1/4 yd., rubber-tired, rail or track type); Pneumatic concrete placing machine operator (Hackley-Presswell or similar type); Pneumatic heading shield (tunnel); Pumpcrete gun operator; Tractor compressor drill combination operator; Tugger hoist operator (2 drum); Tunnel locomotive operator (over 30 tons)

GROUP 6: Heavy Duty Repairman

GROUP 7: Tunnel mole boring machine operator

ENGINEERS ZONES

$1.00 additional per hour for all of IMPERIAL County and the portions of KERN, RIVERSIDE & SAN BERNARDINO Counties as defined below:

That area within the following Boundary: Begin in San Bernardino County, approximately 3 miles NE of the intersection of I-15 and the California State line at that point which is the NW corner of Section 1, T17N,m R14E, San Bernardino Meridian. Continue W in a straight line to that point which is the SW corner of the northwest quarter of Section 6, T27S, R42E, Mt. Diablo Meridian. Continue North to the intersection with the Inyo County Boundary at that point which is the NE corner of the western half of the northern quarter of Section 6, T25S, R42E, MDM. Continue W along the Inyo and San Bernardino County boundary until the intersection with Kern County, as that point which is the SE corner of Section 34, T24S, R40E, MDM. Continue W along the Inyo and Kern County boundary until the intersection with Tulare County, at that point which is the SW corner of the SE quarter of Section 32, T24S, R37E, MDM. Continue W along the Kern and Tulare County boundary, until that point which is the NW corner of T25S, R32E, MDM. Continue S following R32E lines to the NW corner of T31S, R32E, MDM. Continue W to the NW corner of T31S, R31E, MDM. Continue S to the SW corner of T32S, R31E, MDM. Continue W to SW corner of SE quarter of Section 34, T32S, R30E, MDM. Continue S to SW corner of T11N, R17W, SBM. Continue E along south boundary of T11N, SBM to SW corner of T11N, R7W, SBM. Continue S to SW corner of T9N, R7W, SBM. Continue E along south boundary of T9N, SBM to SW corner of T9N, R1E, SBM. Continue S along west boundary of R1E, SMB to Riverside County line at the SW corner of T1S, R1E, SBM. Continue E along south boundary of T1s, SBM (Riverside County Line) to SW corner of T1S, R10E, SBM. Continue S along west boundary of R10E, SBM to Imperial County line at the SW corner of T8S, R10E, SBM. Continue W along Imperial and Riverside county line to NW corner of T9S, R9E, SBM. Continue S along the boundary between Imperial and San Diego Counties, along the west edge of R9E, SBM to the south boundary of Imperial County/California state line. Follow the California state line west to Arizona state line, then north to Nevada state line, then continuing NW back to start at the point which is the NW corner of Section 1, T17N, R14E, SBM

$1.00 additional per hour for portions of SAN LUIS OBISPO, KERN, SANTA BARBARA & VENTURA as defined below:

That area within the following Boundary: Begin approximately 5 miles north of the community of Cholame, on the Monterey County and San Luis Obispo County boundary at

ISSUED BY ADDENDUM No. 1, ATTACHMENT 'A'

the NW corner of T25S, R16E, Mt. Diablo Meridian. Continue south along the west side of R16E to the SW corner of T30S, R16E, MDM. Continue E to SW corner of T30S, R17E, MDM. Continue S to SW corner of T31S, R17E, MDM. Continue E to SW corner of T31S, R18E, MDM. Continue S along West side of R18E, MDM as it crosses into San Bernardino Meridian numbering area and becomes R30W. Follow the west side of R30W, SBM to the SW corner of T9N, R30W, SBM. Continue E along the south edge of T9N, SBM to the Santa Barbara County and Ventura County boundary at that point whch is the SW corner of Section 34.T9N, R24W, SBM, continue S along the Ventura County line to that point which is the SW corner of the SE quarter of Section 32, T7N, R24W, SBM. Continue E along the south edge of T7N, SBM to the SE corner to T7N, R21W, SBM. Continue N along East side of R21W, SBM to Ventura County and Kern County boundary at the NE corner of T8N, R21W. Continue W along the Ventura County and Kern County boundary to the SE corner of T9N, R21W. Continue North along the East edge of R21W, SBM to the NE corner of T12N, R21W, SBM. Continue West along the north edge of T12N, SBM to the SE corner of T32S, R21E, MDM. [T12N SBM is a think strip between T11N SBM and T32S MDM]. Continue North along the East side of R21E, MDM to the Kings County and Kern County border at the NE corner of T25S, R21E, MDM, continue West along the Kings County and Kern County Boundary until the intersection of San Luis Obispo County. Continue west along the Kings County and San Luis Obispo County boundary until the intersection with Monterey County. Continue West along the Monterey County and San Luis Obispo County boundary to the beginning point at the NW corner of T25S, R16E, MDM.

$2.00 additional per hour for INYO and MONO Counties and the Northern portion of SAN BERNARDINO County as defined below:

That area within the following Boundary: Begin at the intersection of the northern boundary of Mono County and the California state line at the point which is the center of Section 17, T10N, R22E, Mt. Diablo Meridian. Continue S then SE along the entire western boundary of Mono County, until it reaches Inyo County at the point which is the NE corner of the Western half of the NW quarter of Section 2, T8S, R29E, MDM. Continue SSE along the entire western boundary of Inyo County, until the intersection with Kern County at the point which is the SW corner of the SE 1/4 of Section 32, T24S, R37E, MDM. Continue E along the Inyo and Kern County boundary until the intersection with San Bernardino County at that point which is the SE corner of section 34, T24S, R40E, MDM. Continue E along the Inyo and San Bernardino County boundary until the point which is the NE corner of the Western half of the NW quarter of Section 6, T25S, R42E, MDM. Continue S to that point which is the SW corner of the NW quarter of Section 6, T27S, R42E, MDM. Continue E in a straight line to the California and Nevada state border at the point which is the NW corner of Section 1, T17N, R14E, San Bernardino Meridian. Then continue NW along the state line to the starting point, which is the center of Section 18, T10N, R22E, MDM.

REMAINING AREA NOT DEFINED ABOVE RECIEVES BASE RATE

IRON0433-006 01/01/2025

	Rates	Fringes
IRONWORKER		
Fence Erector	$ 45.78	26.51
Ornamental, Reinforcing and Structural	$ 50.70	35.15

PREMIUM PAY:

$9.00 additional per hour at the following locations:

China Lake Naval Test Station, Chocolate Mountains Naval Reserve-Niland, Edwards AFB, Fort Irwin Military Station, Fort Irwin Training Center-Goldstone, San

Clemente Island, San Nicholas Island, Susanville Federal Prison, 29 Palms - Marine Corps, U.S. Marine Base - Barstow, U.S. Naval Air Facility - Sealey, Vandenberg AFB Army Defense Language Institute - Monterey, Fallon Air Base, Naval Post Graduate School - Monterey, Yermo Marine Corps Logistics Center Port Hueneme, Port Mugu, U.S. Coast Guard Station - Two Rock

---

LABO0300-005 07/01/2024

	Rates	Fringes
Asbestos Removal Laborer	$ 43.88	25.13

SCOPE OF WORK: Includes site mobilization, initial site cleanup, site preparation, removal of asbestos-containing material and toxic waste, encapsulation, enclosure and disposal of asbestos- containing materials and toxic waste by hand or with equipment or machinery; scaffolding, fabrication of temporary wooden barriers and assembly of decontamination stations.

LABO0345-001 07/01/2024

	Rates	Fringes
LABORER (GUNITE)		
GROUP 1	$ 53.48	22.77
GROUP 2	$ 52.53	22.77
GROUP 3	$ 48.99	22.77

FOOTNOTE: GUNITE PREMIUM PAY: Workers working from a Bosn'n's Chair or suspended from a rope or cable shall receive 40 cents per hour above the foregoing applicable classification rates. Workers doing gunite and/or shotcrete work in a tunnel shall receive 35 cents per hour above the foregoing applicable classification rates, paid on a portal-to-portal basis. Any work performed on, in or above any smoke stack, silo, storage elevator or similar type of structure, when such structure is in excess of 75'-0"" above base level and which work must be performed in whole or in part more than 75'-0"" above base level, that work performed above the 75'-0"" level shall be compensated for at 35 cents per hour above the applicable classification wage rate.

GUNITE LABORER CLASSIFICATIONS

GROUP 1: Rodmen, Nozzlemen

GROUP 2: Gunmen

GROUP 3: Reboundmen

LABO1184-001 07/01/2024

	Rates	Fringes
Laborers: (HORIZONTAL DIRECTIONAL DRILLING)		
(1) Drilling Crew Laborer	$ 45.34	20.06
(2) Vehicle Operator/Hauler	$ 45.51	20.06
(3) Horizontal Directional Drill Operator	$ 47.36	20.06
(4) Electronic Tracking Locator	$ 49.36	20.06
Laborers: (STRIPING/SLURRY SEAL)		
GROUP 1	$ 46.65	23.17
GROUP 2	$ 47.95	23.17

ISSUED BY ADDENDUM No. 1, ATTACHMENT 'A'

GROUP 3	$ 49.96	23.17
GROUP 4	$ 51.70	23.17

LABORERS - STRIPING CLASSIFICATIONS

GROUP 1: Protective coating, pavement sealing, including repair and filling of cracks by any method on any surface in parking lots, game courts and playgrounds; carstops; operation of all related machinery and equipment; equipment repair technician

GROUP 2: Traffic surface abrasive blaster; pot tender - removal of all traffic lines and markings by any method (sandblasting, waterblasting, grinding, etc.) and preparation of surface for coatings. Traffic control person: controlling and directing traffic through both conventional and moving lane closures; operation of all related machinery and equipment

GROUP 3: Traffic delineating device applicator: Layout and application of pavement markers, delineating signs, rumble and traffic bars, adhesives, guide markers, other traffic delineating devices including traffic control. This category includes all traffic related surface preparation (sandblasting, waterblasting, grinding) as part of the application process. Traffic protective delineating system installer: removes, relocates, installs, permanently affixed roadside and parking delineation barricades, fencing, cable anchor, guard rail, reference signs, monument markers; operation of all related machinery and equipment; power broom sweeper

GROUP 4: Striper: layout and application of traffic stripes and markings; hot thermo plastic; tape traffic stripes and markings, including traffic control; operation of all related machinery and equipment

---

LABO1184-002 07/01/2022

	Rates	Fringes
LABORER (TUNNEL)		
GROUP 1	$ 45.68	23.30
GROUP 2	$ 46.00	23.30
GROUP 3	$ 46.46	23.30
GROUP 4	$ 47.15	23.30
LABORER		
GROUP 1	$ 36.39	21.04
GROUP 2	$ 36.94	21.04
GROUP 3	$ 37.49	21.04
GROUP 4	$ 39.04	21.04
GROUP 5	$ 39.39	21.04

LABORER CLASSIFICATIONS

GROUP 1: Cleaning and handling of panel forms; Concrete screeding for rough strike-off; Concrete, water curing; Demolition laborer, the cleaning of brick if performed by a worker performing any other phase of demolition work, and the cleaning of lumber; Fire watcher, limber, brush loader, piler and debris handler; Flag person; Gas, oil and/or water pipeline laborer; Laborer, asphalt-rubber material loader; Laborer, general or construction; Laborer, general clean-up; Laborer, landscaping; Laborer, jetting; Laborer, temporary water and air lines; Material hose operator (walls, slabs, floors and decks); Plugging, filling of shee bolt holes; Dry packing of concrete; Railroad maintenance, repair track person and road beds; Streetcar and railroad construction track laborers; Rigging and signaling; Scaler; Slip form raiser; Tar and mortar; Tool crib or tool house laborer; Traffic control by any method; Window cleaner; Wire mesh pulling - all concrete pouring operations

ISSUED BY ADDENDUM No. 1, ATTACHMENT 'A'

GROUP 2: Asphalt shoveler; Cement dumper (on 1 yd. or larger mixer and handling bulk cement); Cesspool digger and installer; Chucktender; Chute handler, pouring concrete, the handling of the chute from readymix trucks, such as walls, slabs, decks, floors, foundation, footings, curbs, gutters and sidewalks; Concrete curer, impervious membrane and form oiler; Cutting torch operator (demolition); Fine grader, highways and street paving, airport, runways and similar type heavy construction; Gas, oil and/or water pipeline wrapper - pot tender and form person; Guinea chaser; Headerboard person - asphalt; Laborer, packing rod steel and pans; Membrane vapor barrier installer; Power broom sweeper (small); Riprap stonepaver, placing stone or wet sacked concrete; Roto scraper and tiller; Sandblaster (pot tender); Septic tank digger and installer(lead); Tank scaler and cleaner; Tree climber, faller, chain saw operator, Pittsburgh chipper and similar type brush shredder; Underground laborer, including caisson bellower

GROUP 3: Buggymobile person; Concrete cutting torch; Concrete pile cutter; Driller, jackhammer, 2-1/2 ft. drill steel or longer; Dri-pak-it machine; Gas, oil and/or water pipeline wrapper, 6-in. pipe and over, by any method, inside and out; High scaler (including drilling of same); Hydro seeder and similar type; Impact wrench multi-plate; Kettle person, pot person and workers applying asphalt, lay-kold, creosote, lime caustic and similar type materials (""applying"" means applying, dipping, brushing or handling of such materials for pipe wrapping and waterproofing); Operator of pneumatic, gas, electric tools, vibrating machine, pavement breaker, air blasting, come-alongs, and similar mechanical tools not separately classified herein; Pipelayer's backup person, coating, grouting, making of joints, sealing, caulking, diapering and including rubber gasket joints, pointing and any and all other services; Rock slinger; Rotary scarifier or multiple head concrete chipping scarifier; Steel headerboard and guideline setter; Tamper, Barko, Wacker and similar type; Trenching machine, hand-propelled

GROUP 4: Asphalt raker, lute person, ironer, asphalt dump person, and asphalt spreader boxes (all types); Concrete core cutter (walls, floors or ceilings), grinder or sander; Concrete saw person, cutting walls or flat work, scoring old or new concrete; Cribber, shorer, lagging, sheeting and trench bracing, hand-guided lagging hammer; Head rock slinger; Laborer, asphalt- rubber distributor boot person; Laser beam in connection with laborers' work; Oversize concrete vibrator operator, 70 lbs. and over; Pipelayer performing all services in the laying and installation of pipe from the point of receiving pipe in the ditch until completion of operation, including any and all forms of tubular material, whether pipe, metallic or non-metallic, conduit and any other stationary type of tubular device used for the conveying of any substance or element, whether water, sewage, solid gas, air, or other product whatsoever and without regard to the nature of material from which the tubular material is fabricated; No-joint pipe and stripping of same; Prefabricated manhole installer; Sandblaster (nozzle person), water blasting, Porta Shot-Blast

GROUP 5: Blaster powder, all work of loading holes, placing and blasting of all powder and explosives of whatever type, regardless of method used for such loading and placing; Driller: All power drills, excluding jackhammer, whether core, diamond, wagon, track, multiple unit, and any and all other types of mechanical drills without regard to the form of motive power; Toxic waste removal

TUNNEL LABORER CLASSIFICATIONS

GROUP 1: Batch plant laborer; Changehouse person; Dump person; Dump person (outside); Swamper (brake person and switch person on tunnel work); Tunnel materials handling person; Nipper; Pot tender, using mastic or other materials (for example, but not by way of limitation, shotcrete, etc.)

GROUP 2: Chucktender, cabletender; Loading and unloading agitator cars; Vibrator person, jack hammer, pneumatic tools (except driller); Bull gang mucker, track person; Concrete crew, including rodder and spreader

GROUP 3: Blaster, driller, powder person; Chemical grout jet person; Cherry picker person; Grout gun person; Grout mixer person; Grout pump person; Jackleg miner; Jumbo person; Kemper and other pneumatic concrete placer operator; Miner, tunnel (hand or machine); Nozzle person; Operating of troweling and/or grouting machines; Powder person (primer house); Primer person; Sandblaster; Shotcrete person; Steel form raiser and setter; Timber person, retimber person, wood or steel; Tunnel Concrete finisher

GROUP 4: Diamond driller; Sandblaster; Shaft and raise work

LABO1184-004 07/01/2024

	Rates	Fringes
Brick Tender	$ 41.53	22.54

LABO1414-001 08/03/2022

	Rates	Fringes
LABORER		
PLASTER CLEAN-UP LABORER	$ 38.92	23.32
PLASTER TENDER	$ 41.47	23.32

Work on a swing stage scaffold: $1.00 per hour additional.

PAIN0036-001 07/01/2023

	Rates	Fringes
Painters: (Including Lead Abatement)		
(1) Repaint (excludes San Diego County)	$ 29.59	17.12
(2) All Other Work	$ 38.52	18.64

REPAINT of any previously painted structure. Exceptions:
work involving the aerospace industry, breweries, commercial recreational facilities, hotels which operate commercial establishments as part of hotel service, and sports facilities.

PAIN0036-008 09/01/2024

	Rates	Fringes
DRYWALL FINISHER/TAPER	$ 49.33	26.82

---

* PAIN0036-015 01/01/2025

	Rates	Fringes
GLAZIER	$ 53.05	30.64

FOOTNOTE: Additional $1.25 per hour for work in a condor, from the third (3rd) floor and up Additional $1.25 per hour for work on the outside of the building from a swing stage or any suspended contrivance, from the ground up

---

PLAS0200-009 08/03/2022

	Rates	Fringes

ISSUED BY ADDENDUM No. 1, ATTACHMENT 'A'

PLASTERER.....$ 47.37 19.64

PLAS0500-002 07/01/2023

	Rates	Fringes
CEMENT MASON/CONCRETE FINISHER	$ 44.00	27.11

PLUM0016-001 09/01/2024

	Rates	Fringes
PLUMBER/PIPEFITTER		
Work ONLY on new additions and remodeling of bars, restaurant, stores and commercial buildings not to exceed 5,000 sq. ft. of floor space	$ 57.67	25.63
Work ONLY on strip malls, light commercial, tenant improvement and remodel work	$ 44.24	23.96
All other work except work on new additions and remodeling of bars, restaurant, stores and commercial buildings not to exceed 5,000 sq. ft. of floor space and work on strip malls, light commercial, tenant improvement and remodel work	$ 59.48	26.61

PLUM0345-001 09/01/2023

	Rates	Fringes
PLUMBER		
Landscape/Irrigation Fitter	$ 40.20	25.90
Sewer & Storm Drain Work	$ 44.29	23.28

ROOF0036-002 08/01/2024

	Rates	Fringes
ROOFER	$ 49.43	20.58

FOOTNOTE: Pitch premium: Work on which employees are exposed to pitch fumes or required to handle pitch, pitch base or pitch impregnated products, or any material containing coal tar pitch, the entire roofing crew shall receive $1.75 per hour ""pitch premium"" pay.

SFCA0669-002 01/01/2025

	Rates	Fringes
SPRINKLER FITTER	$ 47.45	28.50

SHEE0105-003 01/01/2025

LOS ANGELES (South of a straight line drawn between Gorman and Big Pines)and Catalina Island, INYO, KERN (Northeast part, East of Hwy 395), MONO ORANGE, RIVERSIDE, AND SAN BERNARDINO COUNTIES

	Rates	Fringes
SHEET METAL WORKER		
(1) Commercial - New Construction and Remodel work	$ 59.31	30.43
(2) Industrial work including air pollution control systems, noise abatement, hand rails, guard rails, excluding aritechtural sheet metal work, excluding A-C, heating, ventilating systems for human comfort	$ 56.95	30.04

TEAM0011-002 07/01/2024

	Rates	Fringes
TRUCK DRIVER		
GROUP 1	$ 39.59	34.34
GROUP 2	$ 39.74	34.34
GROUP 3	$ 39.87	34.34
GROUP 4	$ 40.06	34.34
GROUP 5	$ 40.09	34.34
GROUP 6	$ 40.12	34.34
GROUP 7	$ 40.37	34.34
GROUP 8	$ 40.62	34.34
GROUP 9	$ 40.82	34.34
GROUP 10	$ 41.12	34.34
GROUP 11	$ 41.62	34.34
GROUP 12	$ 42.05	34.34

WORK ON ALL MILITARY BASES:
PREMIUM PAY: $3.00 per hour additional.
[29 palms Marine Base, Camp Roberts, China Lake, Edwards AFB, El Centro Naval Facility, Fort Irwin, Marine Corps Logistics Base at Nebo & Yermo, Mountain Warfare Training Center, Bridgeport, Point Arguello, Point Conception, Vandenberg AFB]

TRUCK DRIVERS CLASSIFICATIONS

GROUP 1: Truck driver

GROUP 2: Driver of vehicle or combination of vehicles - 2 axles; Traffic control pilot car excluding moving heavy equipment permit load; Truck mounted broom

GROUP 3: Driver of vehicle or combination of vehicles - 3 axles; Boot person; Cement mason distribution truck; Fuel truck driver; Water truck - 2 axle; Dump truck, less than 16 yds. water level; Erosion control driver

GROUP 4: Driver of transit mix truck, under 3 yds.; Dumpcrete truck, less than 6-1/2 yds. water level

GROUP 5: Water truck, 3 or more axles; Truck greaser and tire person ($0.50 additional for tire person); Pipeline and utility working truck driver, including winch truck and plastic fusion, limited to pipeline and utility work; Slurry truck driver

ISSUED BY ADDENDUM No. 1, ATTACHMENT 'A'

GROUP 6: Transit mix truck, 3 yds. or more; Dumpcrete truck, 6-1/2 yds. water level and over; Vehicle or combination of vehicles - 4 or more axles; Oil spreader truck; Dump truck, 16 yds. to 25 yds. water level

GROUP 7: A Frame, Swedish crane or similar; Forklift driver; Ross carrier driver

GROUP 8: Dump truck, 25 yds. to 49 yds. water level; Truck repair person; Water pull - single engine; Welder

GROUP 9: Truck repair person/welder; Low bed driver, 9 axles or over

GROUP 10: Dump truck - 50 yds. or more water level; Water pull - single engine with attachment

GROUP 11: Water pull - twin engine; Water pull - twin engine with attachments; Winch truck driver - $1.25 additional when operating winch or similar special attachments

GROUP 12: Boom Truck 17K and above

WELDERS - Receive rate prescribed for craft performing operation to which welding is incidental.

==========

Note: Executive Order (EO) 13706, Establishing Paid Sick Leave for Federal Contractors applies to all contracts subject to the Davis-Bacon Act for which the contract is awarded (and any solicitation was issued) on or after January 1, 2017. If this contract is covered by the EO, the contractor must provide employees with 1 hour of paid sick leave for every 30 hours they work, up to 56 hours of paid sick leave each year. Employees must be permitted to use paid sick leave for their own illness, injury or other health-related needs, including preventive care; to assist a family member (or person who is like family to the employee) who is ill, injured, or has other health-related needs, including preventive care; or for reasons resulting from, or to assist a family member (or person who is like family to the employee) who is a victim of, domestic violence, sexual assault, or stalking. Additional information on contractor requirements and worker protections under the EO is available at https://www.dol.gov/agencies/whd/government-contracts.

Unlisted classifications needed for work not included within the scope of the classifications listed may be added after award only as provided in the labor standards contract clauses (29CFR 5.5 (a) (1) (iii)).

The body of each wage determination lists the classifications and wage rates that have been found to be prevailing for the type(s) of construction and geographic area covered by the wage determination. The classifications are listed in alphabetical order under rate identifiers indicating whether the particular rate is a union rate (current union negotiated rate), a survey rate, a weighted union average rate, a state adopted rate, or a supplemental classification rate.

Union Rate Identifiers

A four-letter identifier beginning with characters other than ""SU"", ""UAVG"", ?SA?, or ?SC? denotes that a union rate was prevailing for that classification in the survey. Example:
PLUM0198-005 07/01/2024. PLUM is an identifier of the union whose collectively bargained rate prevailed in the survey for this classification, which in this example would be Plumbers.

0198 indicates the local union number or district council number where applicable, i.e., Plumbers Local 0198. The next number, 005 in the example, is an internal number used in processing the wage determination. The date, 07/01/2024 in the example, is the effective date of the most current negotiated rate.

Union prevailing wage rates are updated to reflect all changes over time that are reported to WHD in the rates in the collective bargaining agreement (CBA) governing the classification.

Union Average Rate Identifiers

The UAVG identifier indicates that no single rate prevailed for those classifications, but that 100% of the data reported for the classifications reflected union rates. EXAMPLE:
UAVG-OH-0010 01/01/2024. UAVG indicates that the rate is a weighted union average rate. OH indicates the State of Ohio. The next number, 0010 in the example, is an internal number used in producing the wage determination. The date, 01/01/2024 in the example, indicates the date the wage determination was updated to reflect the most current union average rate.

A UAVG rate will be updated once a year, usually in January, to reflect a weighted average of the current rates in the collective bargaining agreements on which the rate is based.

Survey Rate Identifiers

The ""SU"" identifier indicates that either a single non-union rate prevailed (as defined in 29 CFR 1.2) for this classification in the survey or that the rate was derived by computing a weighted average rate based on all the rates reported in the survey for that classification. As a weighted average rate includes all rates reported in the survey, it may include both union and non-union rates.

Example: SUFL2022-007
6/27/2024. SU indicates the rate is a single non-union prevailing rate or a weighted average of survey data for that classification. FL indicates the State of Florida. 2022 is the year of the survey on which these classifications and rates are based. The next number, 007 in the example, is an internal number used in producing the wage determination. The date, 6/27/2024 in the example, indicates the survey completion date for the classifications and rates under that identifier.

?SU? wage rates typically remain in effect until a new survey is conducted. However, the Wage and Hour Division (WHD) has the discretion to update such rates under 29 CFR 1.6(c)(1).

State Adopted Rate Identifiers

The ""SA"" identifier indicates that the classifications and prevailing wage rates set by a state (or local) government were adopted under 29 C.F.R 1.3(g)-(h).
Example: SAME2023-007
01/03/2024. SA reflects that the rates are state adopted. ME refers to the State of Maine. 2023 is the year during which the state completed the survey on which the listed classifications and rates are based. The next number, 007 in the example, is an internal number used in producing the wage determination. The date, 01/03/2024 in the example, reflects the date on which the classifications and rates under the ?SA? identifier took effect under state law in the state from which the rates were adopted.

WAGE DETERMINATION APPEALS PROCESS

1) Has there been an initial decision in the matter? This can be:

ISSUED BY ADDENDUM No. 1, ATTACHMENT 'A'

a) a survey underlying a wage determination
b) an existing published wage determination
c) an initial WHD letter setting forth a position on a wage determination matter
d) an initial conformance (additional classification and rate) determination

On survey related matters, initial contact, including requests for summaries of surveys, should be directed to the WHD Branch of Wage Surveys. Requests can be submitted via email to davisbaconinfo@dol.gov or by mail to:

Branch of Wage Surveys
Wage and Hour Division
U.S. Department of Labor
200 Constitution Avenue, N.W.
Washington, DC 20210

Regarding any other wage determination matter such as conformance decisions, requests for initial decisions should be directed to the WHD Branch of Construction Wage Determinations. Requests can be submitted via email to BCWD-Office@dol.gov or by mail to:

Branch of Construction Wage Determinations
Wage and Hour Division
U.S. Department of Labor
200 Constitution Avenue, N.W.
Washington, DC 20210

2) If an initial decision has been issued, then any interested party (those affected by the action) that disagrees with the decision can request review and reconsideration from the Wage and Hour Administrator (See 29 CFR Part 1.8 and 29 CFR Part 7). Requests for review and reconsideration can be submitted via email to dba.reconsideration@dol.gov or by mail to:

Wage and Hour Administrator
U.S. Department of Labor
200 Constitution Avenue, N.W.
Washington, DC 20210

The request should be accompanied by a full statement of the interested party's position and any information (wage payment data, project description, area practice material, etc.) that the requestor considers relevant to the issue.

3) If the decision of the Administrator is not favorable, an interested party may appeal directly to the Administrative Review Board (formerly the Wage Appeals Board). Write to:

Administrative Review Board
U.S. Department of Labor
200 Constitution Avenue, N.W.
Washington, DC 20210.

==========

END OF GENERAL DECISION"

COUNTY OF RIVERSIDE
TRANSPORTATION AND LAND MANAGEMENT AGENCY
Transportation Department

Dennis Acuna, P. E., T. E.
Director of Transportation

Hector D. Davila, P.E.
Deputy for Transportation/
Capital Projects

Russell Williams
Deputy for Transportation/
Planning and Development

ADDENDUM NUMBER 2

Dated April 10, 2025

to the
Specifications and Contract Documents
for the construction of

Bridge Channel Revegetation for
Replacement of Hamner Avenue Bridge Over Santa Ana River
In the City of Norco
Project No. D2-0108
Federal Project No. BRLS 5956 (284)

Bids Due: **(Revised)**
Wednesday, April 23, 2025; 2:00 p.m.
14th Street Transportation Annex
3525 14th Street; Riverside, CA 92501
(951) 955-6780

This Addendum is issued pursuant to the Instructions to Bidders, Item No. 8, of the Contract Documents for the reference project. This Addendum is issued as a supplement to the specification and special provisions for the referenced project. The revisions to the specifications shall become a part of the Contract Documents, and each bidder shall acknowledge receipt thereof on the Bid (Proposal). Bidders are directed to sign this addendum as acknowledged and attach the signed addendum to the contractor's submitted proposal.

Note: During the advertisement period of this project, this document and attachments (if any) are available upon request at the office of the Transportation Department, and are available as a free download at the Transportation Department's website:

https://trans.rctlma.org/notices-inviting-bids

MODIFICATIONS / CLARIFICATIONS TO SPECIAL PROVISIONS:

Item 1: The new designated date and time for the receipt and opening of bids is revised as follows:

Wednesday, April 23, 2025; 2:00 p.m.
14th Street Transportation Annex
3525 14th Street; Riverside, CA 92501
(951) 955-6780

Item 2: California Unified Certification Program (CUCP) Database Updated Web Link.
Refer to Section 17, Disadvantaged Business Enterprise (DBE), on page A11 of the Instructions to Bidders. Delete the CUCP web link found after the 6th paragraph, and replace it with the following link:

For a list of DBEs certified by the CUCP, go to:

https://caltrans.dbesystem.com

Item 3: Supplemental Project Information.
The Department makes the following supplemental project information available:

- Brochure – Hunter Node With Solar Panel Option

Supplemental Project Information is available at County of Riverside website during advertisement period:

https://trans.rctlma.org/notices-inviting-bids

The Hunter Node With Solar Panel Option brochure (downloadable file) is provided for reference only.

Item 4: Project Information; Questions and Responses.
Questions and Responses information list is available as a free download at the following County website:

https://trans.rctlma.org/notices-inviting-bids

This (downloadable) file is provided for reference only. For any discrepancy written on the Questions and Responses, the Contractor shall conform to the contract documents. The Contractor Questions and Responses are included as **Attachment "A".**

If necessary, additional questions and responses will be made available by a subsequent addendum.

ATTACHMENTS
A – Contractors Questions and Responses (4 pages)

This addendum has been prepared under the direction of the following:

Recommended by:

Jan Bulinski
Environmental Project Manager

Concurrence:

Cesar Tolentino, PE
Engineering Division Manager

Acknowledged: _____ Date: _____
(Contractor)

JRJ:jrj:rr

Note: Refer to Instruction to Bidders Item No. 8, "Addenda". Submission of all addendum pages and non-bidding document attachments of addendum are not necessary for Bid submittal. Submittal of this acknowledgement page is adequate for Bid reception. Bidders are reminded to list addendum number(s) received on the first page of the Bid form (Proposal).

Bridge Channel Revegetation for
Replacement of Hamner Avenue Bridge Over Santa Ana River
In the City of Norco
Project No. D2-0108
Federal Project No. BRLS 5956 (284)

ATTACHMENT "A"

CONTRACTOR QUESTIONS AND RESPONSES

The Questions and Responses information document is available on the County website at the following link during the advertisement period for this project:

https://trans.rctlma.org/notices-inviting-bids

This (downloadable) file is provided for reference only. For any discrepancy written on this Questions and Responses document, the Contractor shall conform to the contract documents.

Bridge Channel Revegetation for
Replacement of Hamner Avenue Bridge Over Santa Ana River
In the City of Norco
Project No. D2-0108
Federal Project No. BRLS 5956 (284)

CONTRACTOR QUESTIONS AND RESPONSES		
1	Question	If we meet the DBE Commitment goal through existing teaming partners, are we still required to conduct a Good Faith Effort? The language isn't quite clear to us in the document if it is one or the other, or if the Good Faith Effort is required regardless of whether or not the DBE goal is satisfied.
	Response	Refer to Section 17, Disadvantaged Business Enterprise (DBE), 2nd paragraph under Sub-section "Good Faith Efforts Submittal" on page A15 of the Instructions to Bidders states: If your DBE Commitment form shows that you have met the DBE goal or if you are required to submit the DBE Commitment form, you must also submit good faith efforts documentation within the specified time to protect your eligibility for award of the contract in the event the County finds that the DBE goal has not been met. Also refer to Addendum No. 1, Item 2, the DBE forms: • 15-G: DBE Commitment, • 15-H: Contractor Good Faith Efforts, and • 9-I: DBE Confirmation; must be submitted no later than 4 pm on the 4th business day after bid opening.
2	Question	For DBE certifications, do you recognize The Supplier Clearinghouse for the Utility Supplier Diversity Program of the California Public Utilities Commission as a qualifying organization, or only those from the California Unified Certification Program (CUPCP) database?
	Response	We recognize only DBE Certifications from the CUPCP. Refer to Instruction to Bidders, Section 17. Disadvantaged Business Enterprise (DBE), on page A11 *It is your responsibility to verify that the DBE firm is certified as a DBE at date of bid opening by using the California Unified Certification Program (CUPCP) database and possesses the most specific available North American Industry Classification System (NAISC) codes and work code applicable to the type of work the firm will perform on the contract. Additionally, you are responsible to document the verification record by printing out the CUCP data for each DBE firm. For a list of DBEs certified by the CUCP, go to:* ~~https://dot.ca.gov/programs/civil-rights/dbe-search~~ The new link (recently updated link) is **https://caltrans.dbesystem.com** New CUCP web link is incorporated by Addendum No. 2
3	Question	The native plant focused nurseries we work with typically do not carry container plants in treepot 4 or treeband sizes. That would require a contract grow which the time frame is generally around one year in advance. Would the County accept all container plants in 1-gallon size instead?
	Response	1- gallons size will be acceptable.

Bridge Channel Revegetation for
Replacement of Hamner Avenue Bridge Over Santa Ana River
In the City of Norco
Project No. D2-0108
Federal Project No. BRLS 5956 (284)

CONTRACTOR QUESTIONS AND RESPONSES		
4	Question	Who is responsible for installing the water meters at the 2 locations?
	Response	The Contractor. Refer to Section 10-6, Watering: *Coordinate the installation of new water meters with the City of Norco. The Contractor is responsible for all associated fees for installation and operation of the water meters during construction and plant establishment period.*
5	Question	How do the solar panels connect to a Hunter battery operated node? Can you provide a callout? We have not seen a solar panel ever wired to a battery-operated node.
	Response	Refer to Addendum No. 2, a brochure of Hunter solar panel kit for connection to a controller is incorporated as Supplemental Project Information. Replacement with alternative design is okay. Refer to Special Provisions, Section 00-1.21, Reference Specific Brans or Products.
6	Question	On pg. 138 it states, "The Contractor must perform plant establishment at a minimum twice per week during the months of April through October and once per week during the months of November through March". In our experience, performing that frequency of plant establishment visits is much higher than normal, especially for an irrigated site. Would the County be open to reducing that specific frequency of maintenance visits, or allowing the number of visits to be subject to the Contractor's discretion to determine when visits should be scheduled as long as the success criteria as detailed on pg. 139 is achieved? Either of these approaches would bring down the cost for Line Item 12: Plant Establishment Work [5 Year Maintenance/ Establishment].
	Response	Refer to HMMP Chapter 7, Site Maintenance. The HMMP states that at a minimum, maintenance will occur twice per month during the first 120 days, monthly for Year 1, six times in Year 2, quarterly in Year 3, 4, and 5.
7	Question	Item 2 Develop Water Supply, reference special provisions 10-6 Watering – the City of Norco will only provide the current cost of water. July 1st of each year the cost of water increases, especially in drought years. Can an allowance be included for future water cost increases?
	Response	Contractors must consider all current and anticipated water costs in their proposed bid lump sum price for Develop Water Supply.
8	Question	Is a storm water prevention plan or water pollution prevention plan required? If so, under which bid item?
	Response	A SWPPP is not required; however, refer to Special Provisions, Section 13, Water Pollution Control: *Contractor shall adhere to all good housekeeping stormwater practices and follow the Caltrans BMP fact sheets for best practices.* *Payment for Water Pollution Control shall be considered as included in prices paid for the various contract items of work.*

Bridge Channel Revegetation for
Replacement of Hamner Avenue Bridge Over Santa Ana River
In the City of Norco
Project No. D2-0108
Federal Project No. BRLS 5956 (284)

CONTRACTOR QUESTIONS AND RESPONSES		
9	Question	Will LCP Tracker or similar program be used for labor compliance and submittal of certified payrolls?
	Response	Currently, County of Riverside Transportation Department does not utilize LCP Tracker software for electronic submittals of certified payrolls. Information regarding certified payrolls submittals will be provided to the awarded contractor during the pre-construction meeting.
10	Question	Are there any specification for contents, size, and locations of the 4 signs listed under the Restoration Signage task item?
	Response	Sign contents and locations to be determined during construction. Typical size for restoration information signs are 14" high by 10" wide. Refer to Section 82 in the Special Provisions for known sign requirements.
11	Question	Is wind fencing adjacent to residences mandatory aside from the construction fencing given the large slope separating the slope from residences nearby?
	Response	No
12	Question	Are there any areas to be graded by the contractor, and specifically how many acres and where are they?
	Response	No

COUNTY OF RIVERSIDE
TRANSPORTATION AND LAND MANAGEMENT AGENCY
Transportation Department

Dennis Acuna, P. E., T. E.
Director of Transportation

Hector D. Davila, P.E.
Deputy for Transportation/ Capital Projects

Russell Williams
Deputy for Transportation/ Planning and Development

ADDENDUM NUMBER 3

Dated April 22, 2025
to the
Specifications and Contract Documents
for the construction of

Bridge Channel Revegetation for
Replacement of Hamner Avenue Bridge Over Santa Ana River
In the City of Norco
Project No. D2-0108
Federal Project No. BRLS 5956 (284)

Bids Due: **(Revised)**
Wednesday, April 30, 2025; 2:00 p.m.
14th Street Transportation Annex
3525 14th Street; Riverside, CA 92501
(951) 955-6780

This Addendum is issued pursuant to the Instructions to Bidders, Item No. 8, of the Contract Documents for the reference project. This Addendum is issued as a supplement to the specification and special provisions for the referenced project. The revisions to the specifications shall become a part of the Contract Documents, and each bidder shall acknowledge receipt thereof on the Bid (Proposal). Bidders are directed to sign this addendum as acknowledged and attach the signed addendum to the contractor's submitted proposal.

Note: During the advertisement period of this project, this document and attachments (if any) are available upon request at the office of the Transportation Department, and are available as a free download at the Transportation Department's website:

https://trans.rctlma.org/notices-inviting-bids

MODIFICATIONS / CLARIFICATIONS TO SPECIAL PROVISIONS:

Item 1: The new designated date and time for the receipt and opening of bids is revised as follows:

Wednesday, April 30, 2025; 2:00 p.m.
14th Street Transportation Annex
3525 14th Street; Riverside, CA 92501
(951) 955-6780

Item 2: Mulch Layer Cover For Irrigation Lines – Clarification.
Refer to IRRIGATION LEGEND table found on sheet L3 of the plans. Irrigation Mainline-Rigid, Lateral-Rigid, and Drip Distribution Tubing require cover with 4-inch mulch layer.

The intent of the mulch layer is to protect irrigation lines (pipe and tubing) from people and wildlife and sunshine. Within seeding areas only, 1-inch mulch layer can be used to cover irrigation lines. However, the pipes could easily be uncovered by animals, people walking through, rain, and/or other means. Therefore, during plant establishment period (PEP), the Contractor must make sure pipes stay covered and replace mulch as needed. As an alternative, a 3-inch layer of straw may be used to cover irrigation lines found within seeding areas.

Item 3: Project Information; Questions and Responses.
Questions and Responses information list is available as a free download at the following County website:

https://trans.rctlma.org/notices-inviting-bids

This (downloadable) file is provided for reference only. For any discrepancy written on the Questions and Responses, the Contractor shall conform to the contract documents. The Contractor Questions and Responses are included as **Attachment "A".**

If necessary, additional questions and responses will be made available by a subsequent addendum.

ATTACHMENTS
A – Contractors Questions and Responses (3 pages)

This addendum has been prepared under the direction of the following:

Recommended by:

Jan Bulinski

Jan Bulinski
Environmental Project Manager

Concurrence:

Cesar Tolentino, PE
Engineering Division Manager

Acknowledged: _____ Date: _____
(Contractor)

JRJ:jrj:rr

Note: Refer to Instruction to Bidders Item No. 8, "Addenda". Submission of all addendum pages and non-bidding document attachments of addendum are not necessary for Bid submittal. Submittal of this acknowledgement page is adequate for Bid reception. Bidders are reminded to list addendum number(s) received on the first page of the Bid form (Proposal).

Bridge Channel Revegetation for
Replacement of Hamner Avenue Bridge Over Santa Ana River
In the City of Norco
Project No. D2-0108
Federal Project No. BRLS 5956 (284)

ATTACHMENT "A"

CONTRACTOR QUESTIONS AND RESPONSES

The Questions and Responses information document is available on the County website at the following link during the advertisement period for this project:

https://trans.rctlma.org/notices-inviting-bids

This (downloadable) file is provided for reference only. For any discrepancy written on this Questions and Responses document, the Contractor shall conform to the contract documents.

Bridge Channel Revegetation for
Replacement of Hamner Avenue Bridge Over Santa Ana River
In the City of Norco
Project No. D2-0108
Federal Project No. BRLS 5956 (284)

REFER TO ADDEDNUM No. 2, ATTACHMNET "A" FOR QUESTIONS AND RESPONSES 1 THROUGH 12

CONTRACTOR QUESTIONS AND RESPONSES		
13	Question	Does the installed water meter for the temporary irrigation system need to be removed at the end of the plant establishment period?
	Response	Water meter to be removed at end of 5 year Maintenance period.
14	Question	Reference Appendix C, 3.2.1 and 6.6 Restore Elevations and Contours – Does the site need to be graded? If so, under which bid item?
	Response	No grading needed.
15	Question	Appendix C 6.8 and 6.10 – Have the container plants been contract grown from sources with the watershed or within 10 miles of the site? If not, the plants may take a year to be contract grown.
	Response	There is no contract grow. Contractor to check with seed suppliers and nurseries in this watershed within 10 miles of project. If Species are not available we will agree on suitable replacement material or plan for obtaining material.
16	Question	Appendix C 6.11 – Have the seed mixes been collected from sources with the watershed or within 10 miles of the site? If not, site specific collection could take one to two years.
	Response	No. Refer to response for question No. 15 above.
17	Question	Appendix C 6.11.3 Planting and Seeding Timing – will the construction duration of 100 working days be extended to allow planting and seeding between November and February in coordination with seasonal rain?
	Response	Refer to Section 20-3.02C(3)(d)(i) in the special provisions, plant installation between November and March. Also, refer to Appendix C, HMMP, Section 6.11.3, Planting and Seeding Timing, states November through February.
18	Question	Is the Contractor permitted to use alternative municipal water sources to Develop Water Supply? The methods specified in the plans/specs are not optimal for temporary irrigation infrastructure on this project.
	Response	Yes, as long as water availability and pressure work with the irrigation system. Contractor must propose irrigation water sources to County of Riverside for approval.
19	Question	The Irrigation Legend on Sheet No. L3 of the plans states the following note for "MAINLINE, RIGID" and "LATERAL, RIGID": ANCHOR WITH REBAR "J" HOOKS, SPRAY PAINT WITH WHITE ACRYLIC OR LATEX PAINT COMPATIBLE WITH SCH 40 AS PER MANUFACTURE. Is this note requiring the Contractor to spray paint the pipe or the "J" Hooks? Is this for UV protection? Can the contractor just install UVR pipe instead?
	Response	Spray paint the pipe for UV protection. Could use UVR pipe instead if cost is similar.

Bridge Channel Revegetation for
Replacement of Hamner Avenue Bridge Over Santa Ana River
In the City of Norco
Project No. D2-0108
Federal Project No. BRLS 5956 (284)

CONTRACTOR QUESTIONS AND RESPONSES		
20	Question	Per notes in the MANUFACTURER/MODEL column of the Irrigation Legend on Sheet No. L3 the Contractor is required to cover MAINLINE, LATERAL and DRIP DISTRIBUTION TUBING with a minimum 4" mulch layer. Please confirm if the mulch layer is required. The Drip distribution tubing is only ½" diameter and thousands of feet will be installed throughout each planting area. Installing a 4" layer of mulch would result in majority of the planting area being covered in mulch which will inhibit the germination of hydroseed.
	Response	Refer to Addendum No. 3, for clarification of Mulch Layer for Irrigation Lines.
21	Question	According to SP-24 of the specification the contractor is required to Clear and grub non-native and nuisance native vegetation within the site preparation limits. Are cattails considered nuisance native vegetation?
	Response	For this project nuisance native vegetation is any natives that can dominate an area and impact the ability of the target habitat from establishing.

COUNTY OF RIVERSIDE
TRANSPORTATION AND LAND MANAGEMENT AGENCY
Transportation Department

Dennis Acuna, P. E., T. E.
Director of Transportation

Hector D. Davila, P.E.
Deputy for Transportation/ Capital Projects

Russell Williams
Deputy for Transportation/ Planning and Development

ADDENDUM NUMBER 4

Dated April 28, 2025
to the
Specifications and Contract Documents
for the construction of

Bridge Channel Revegetation for
Replacement of Hamner Avenue Bridge Over Santa Ana River
In the City of Norco
Project No. D2-0108
Federal Project No. BRLS 5956 (284)

Bids Due: **(Revised)**
Wednesday, May 14, 2025; 2:00 p.m.
14th Street Transportation Annex
3525 14th Street; Riverside, CA 92501
(951) 955-6780

This Addendum is issued pursuant to the Instructions to Bidders, Item No. 8, of the Contract Documents for the reference project. This Addendum is issued as a supplement to the specification and special provisions for the referenced project. The revisions to the specifications shall become a part of the Contract Documents, and each bidder shall acknowledge receipt thereof on the Bid (Proposal). Bidders are directed to sign this addendum as acknowledged and attach the signed addendum to the contractor's submitted proposal.

Note: During the advertisement period of this project, this document and attachments (if any) are available upon request at the office of the Transportation Department, and are available as a free download at the Transportation Department's website:

https://trans.rctlma.org/notices-inviting-bids

MODIFICATIONS / CLARIFICATIONS TO SPECIAL PROVISIONS:

Item 1: The new designated date and time for the receipt and opening of bids is revised as follows:

Wednesday, May 14, 2025; 2:00 p.m.
14th Street Transportation Annex
3525 14th Street; Riverside, CA 92501
(951) 955-6780

Prepared by: _____ Date: 4/28/2025
for Joel Jimenez, Project Manager, Contracts/Bidding Unit

Acknowledged: _____ Date: _____
(Contractor)

JRJ:jrj

3525 14th Street · Riverside, CA 92501 · (951) 955-6800
FAX (951) 955-3164

COUNTY OF RIVERSIDE
TRANSPORTATION AND LAND MANAGEMENT AGENCY
Transportation Department

Dennis Acuna, P. E., T. E.
Director of Transportation

Hector D. Davila, P.E.
Deputy for Transportation/ Capital Projects

Russell Williams
Deputy for Transportation/ Planning and Development

ADDENDUM NUMBER 5

Dated May 9, 2025
to the
Specifications and Contract Documents
for the construction of

Bridge Channel Revegetation for
Replacement of Hamner Avenue Bridge Over Santa Ana River
In the City of Norco
Project No. D2-0108
Federal Project No. BRLS 5956 (284)

Bids Due: **(Revised)**
Wednesday, May 28, 2025; 2:00 p.m.
14th Street Transportation Annex
3525 14th Street; Riverside, CA 92501
(951) 955-6780

This Addendum is issued pursuant to the Instructions to Bidders, Item No. 8, of the Contract Documents for the reference project. This Addendum is issued as a supplement to the specification and special provisions for the referenced project. The revisions to the specifications shall become a part of the Contract Documents, and each bidder shall acknowledge receipt thereof on the Bid (Proposal). Bidders are directed to sign this addendum as acknowledged and attach the signed addendum to the contractor's submitted proposal.

Note: During the advertisement period of this project, this document and attachments (if any) are available upon request at the office of the Transportation Department, and are available as a free download at the Transportation Department's website:

https://trans.rctlma.org/notices-inviting-bids

MODIFICATIONS / CLARIFICATIONS TO SPECIAL PROVISIONS:

Item 1: The new designated date and time for the receipt and opening of bids is revised as follows:

Wednesday, May 28, 2025; 2:00 p.m.
14th Street Transportation Annex
3525 14th Street; Riverside, CA 92501
(951) 955-6780

Prepared by: _____ Date: 5 / 9 / 2025
for Joel Jimenez, Project Manager, Contracts/Bidding Unit

Acknowledged: _____ Date: _____
(Contractor)

JRJ:jrj

Dennis Acuna, P. E., T. E.
Director of Transportation

COUNTY OF RIVERSIDE
TRANSPORTATION AND LAND MANAGEMENT AGENCY
Transportation Department

Hector D. Davila, P.E.
Deputy for Transportation/
Capital Projects

Russell Williams
Deputy for Transportation/
Planning and Development

ADDENDUM NUMBER 6

Dated May 16, 2025
to the
Specifications and Contract Documents
for the construction of

Bridge Channel Revegetation for
Replacement of Hamner Avenue Bridge Over Santa Ana River
In the City of Norco
Project No. D2-0108
Federal Project No. BRLS 5956 (284)

Bids Due: **(Revised)**
Wednesday, June 4, 2025; 2:00 p.m.
14th Street Transportation Annex
3525 14th Street; Riverside, CA 92501
(951) 955-6780

This Addendum is issued pursuant to the Instructions to Bidders, Item No. 8, of the Contract Documents for the reference project. This Addendum is issued as a supplement to the specification and special provisions for the referenced project. The revisions to the specifications shall become a part of the Contract Documents, and each bidder shall acknowledge receipt thereof on the Bid (Proposal). Bidders are directed to sign this addendum as acknowledged and attach the signed addendum to the contractor's submitted proposal.

Note: During the advertisement period of this project, this document and attachments (if any) are available upon request at the office of the Transportation Department, and are available as a free download at the Transportation Department's website:

https://trans.rctlma.org/notices-inviting-bids

MODIFICATIONS / CLARIFICATIONS TO SPECIAL PROVISIONS:

Item 1: The new designated date and time for the receipt and opening of bids is revised as follows:

Wednesday, June 4, 2025; 2:00 p.m.
14th Street Transportation Annex
3525 14th Street; Riverside, CA 92501
(951) 955-6780

Item 2: **Revised Proposal.** Refer to "Proposal" page B2. Delete and replace "Proposal" (page B2) with "Proposal (Revised)" attached herewith as **Attachment "A".** The following changes have been made to the Proposal:

Note: Revisions made to the proposal are written with blue font / blue numbers in Attachment "A".

a. The following bid item has been deleted:
   Item 6, TEMPORARY IRRIGATION SYSTEM

b. The following bid item is added to the proposal:
   Item 16, DRAINAGE FACILITY CONSTRUCTION

Item 3: Irrigation of Revegetation Areas – Clarification

Installation of a temporary irrigation system will not be required for this revegetation project.

The Temporary Irrigation plan sheets and special provisions will be deleted by this Addendum No. 6.

All plants within the revegetation areas shall be irrigated by hand with water supplied by water truck. No irrigation infrastructure (temporary or permanent) will be installed onsite. The contractor will have access to on-site revegetation areas for water truck(s).

The contractor is responsible for securing water off-site for irrigation.

Refer to Section 10-6.01, Develop Water Supply, on pages 16 and 17 of the Special Provisions. Contractor will be responsible for all fees paid for water connection and service for the duration of the project.

All plants within all the revegetation areas (including floodplain riparian areas) shall be watered sufficiently to ensure successful establishment.

Full compensation for irrigation of all revegetation areas by hand with water supplied by water truck shall be considered as included in the price paid per lump sum for Develop Water Supply, and no additional compensation will be allowed therefor.

Item 4: Section 20-2, Irrigation.

Refer to Section 20-2, Irrigation, on page 26 through 29 of the Special Provisions.

Delete Section 20-2, Irrigation, from the Special Provisions.

Item 5: Plant Establishment Work, Compensation.

Refer to Section 20-4, Plant Establishment Work, on page 32 and 33 of the Special Provisions.

Delete the table on Section 20-4.04, Payment, and replace it with the following table:

A. The following schedule will be used to determine measurement of PLANT ESTABLISHMENT WORK [1250 WD] [5-YEARS]:

Maintenance Period	**Percent of Contract Work Completed ($ Expended/ $ Total Contract Price)**	**Percent of Plant Establishment Work (Compensated for)**
12 Months	Target vegetative cover totals 35%.	~~15%~~ **40%**
24 Months	Target vegetative cover totals 50%.	~~25%~~ **55%**
36 Months	Natural recruitment of target vegetation exhibited along transects. Target vegetative cover totals 75%.	~~50%~~ **65%**
48 Months	Target vegetative cover totals 80% without supplementary planting, seeding, or irrigation. Natural recruitment of target species noted on transects.	75%
60 Months	Target vegetative cover totals 90% without supplementary planting, seeding, or irrigation. Natural recruitment of target species noted on site and evidence of wetland hydrology. Aboveground components of irrigation system removed.	100%
If cover criteria is not met for the respective maintenance period, progress payment will be made after additional planting or seeding are performed to bring all areas up to initial planting densities. Native riparian plant substitutions will be made based on prevailing conditions and successful development of stock.		

Item 6: Hydroseed – Floodplain Riparian Planting Zone.
Refer to Section 21-2, Erosion Control Work, on page 34 through 38 of the Special Provisions.

On page 36, delete the table identified as "Seed Mix (Planting Zone: Floodplain Riparian)", and replace it with the following table:

Seed Mix (Planting Zone: Floodplain Riparian)

Botanical Name	Common Name	Pounds Pure Live Seed Per Acre
Ambrosia Psilostachys	Western Ragweed	~~2.0~~ **8.0**
Artemisia Douglasiana	Mugwort	~~0.5~~ **2.0**
Croton Californicus	Desert Croton	~~0.5~~ **2.0**
Heliotropium Curassavicum Var. Oculatum	Seaside Heliotrope	~~1.0~~ **4.0**
	Total	~~4.0~~ **16.0**

Item 7: Drainage Facility Modification. The following special provisions are added and are made a part hereby:

DIVISION VII DRAINAGE FACILITIES

70 MISCELLANEOUS DRAINAGE FACILITIES

Replace Section 70-8, Reserved, with:

Drainage Facility Modification
The existing Drainage Facility located at the south side of the Hamner Avenue bridge approximately 400-feet east of Hamner Avenue shall be modified a shown on the Drainage and Grading plan SHEET No C-1, SHEET 13 of 13, that is incorporated hereby as **Attachment "C"**.

The Drainage Facility modification shall be constructed in conformance with the applicable provisions in Section 19 Earthwork, 51 Concrete Structures, 52 Reinforcement, 66 Corrugated Metal Pipe, 70 Miscellaneous Drainage Facilities, 72-2 Rock Slope Protection, and 75 Miscellaneous Metals of the Standard Specifications, these special provisions, and as directed by the Engineer.

Drainage facility construction includes all work necessary to perform:

- earthwork (excavation, import of suitable backfill and embankment material [115 CY], backfilling, grading, compaction),
- removal and proper disposal of existing concrete headwall [1 EA],
- construction of concrete manhole structure [Manhole No. 1, 1 EA],
- furnishing and installing necessary Corrugated Steel Pipe and fittings
    - 24" Corrugated Steel Pipe (.109" Thick) [84 LF]
    - 18" Corrugated Steel Pipe (.109" Thick) [5 LF]

  - 24-inch CSP 45-Degree Elbow [1 EA]
  - 24-inch Steel Flared End Section [1 EA]
  - Minor Concrete (Concrete Collar) [2 EA]
- relocation of existing rock slope protection [Rip Rap, 9 CY], and
- any other necessary work as directed by the Engineer.

Payment:
The contract price paid per Lump Sum for Drainage Facility Construction shall include full compensation for furnishing all labor, materials, tools, equipment, and incidentals, and for doing all the work involved in the complete drainage facility relocation, including excavation and backfill, removal and disposal of existing concrete structures, furnishing and placing metal corrugated pipe and fittings, constructing concrete structures, furnishing and placing reinforcement steel, and metal frames, relocation of existing rock slope protection, as shown on the Drainage and Grading plan SHEET No C-1, and as specified in the Standard Specifications and these Special Provisions, and as directed by the Engineer and no additional compensation will be allowed therefor.

MODIFICATIONS / CLARIFICATIONS TO THE PLANS:

Item 8: **Plan sheet revisions.**
Refer to Plan Sheets for Bridge Channel Revegetation for Replacement of Hamner Avenue Bridge Over Santa Ana River. The following Plan sheets are revised and issued as **Attachment "B".** Delete and replace the following four (4) plan sheets from the set:

The following is a summary of plan sheet revision notes.

1. **Sheet L3, 4 of 12, Irrigation Notes and Details**
   Proposed work shown on Sheet L3 is removed from the project.
2. **Sheet L4, 5 of 12, Irrigation Details Continued**
   Proposed work shown on Sheet L4 is removed from the project.
3. **Sheet L5, 6 of 12, Irrigation Plans**
   Proposed work shown on Sheet L3 is removed from the project.
   (previously/inadvertently labeled as sheet 13 of 12)
4. **Sheet L6, 7 of 12, Irrigation Plans Continued**
   Proposed work shown on Sheet L4 is removed from the project.

Note: Revised plan sheet(s) is (are) posted on the County website and available for download during the advertisement period.

https://trans.rctlma.org/notices-inviting-bids

ATTACHMENTS

A – Revised Proposal (1 page)
B – Revised Plan Sheets (4 sheets)
C – Drainage and Grading plan, SHEET No C-1 (1 sheet)

This addendum has been prepared under the direction of the following:

Recommended by:

Jan Bulinski
Environmental Project Manager

Concurrence:

Cesar Tolentino, PE
Engineering Division Manager

Acknowledged: _____ Date: _____
(Contractor)

JRJ:jrj:rr

Note: Refer to Instruction to Bidders Item No. 8, "Addenda". Submission of all addendum pages and non-bidding document attachments of addendum are not necessary for Bid submittal. Submittal of this acknowledgement page is adequate for Bid reception. Bidders are reminded to list addendum number(s) received on the first page of the Bid form (Proposal).

Bridge Channel Revegetation for Replacement of Hamner Avenue Bridge Over Santa Ana River In the City of Norco Project No. D2-0108 Federal Project No. BRLS 5956 (284)

REVISED PROPOSAL

ITEM No.	ITEM CODE	ITEM	UNIT	ESTIMATED QUANTITY	ITEM PRICE (IN FIGURES)	TOTAL (IN FIGURES)
BASE BID SCHEDULE						
1	066102	DUST ABATEMENT	LS	1		
2	100100	DEVELOP WATER SUPPLY	LS	1		
3	120100	TRAFFIC CONTROL SYSTEM [IF NECESSARY]	LS	1		
4	160110	TEMPORARY HIGH-VISIBILITY FENCE [TYPE ESA]	LF	5,400		
5	170103	CLEARING AND GRUBBING	LS	1		
6	000001	ITEM DELETED PER ADDENDUM No. 6	---	----------	----------	----------
7	032001	PLANTS PROCUREMENT AND INSTALLATION [1-GALLON]	EA	741		
8	032002	PLANTS PROCUREMENT AND INSTALLATION [TREEPOT 4 PLANTING]	EA	118		
9	032003	PLANTS PROCUREMENT AND INSTALLATION [TREEBAND PLANTING]	EA	480		
10	032004	PLANTS PROCUREMENT AND INSTALLATION [STANDARD SIZE CUTTING]	EA	272		
11	032005	PLANTS PROCUREMENT AND INSTALLATION [LARGE SIZE CUTTING]	EA	284		
12	204099	PLANT ESTABLISHMENT WORK [5 YEAR MAINTENANCE /ESTABLISHMENT]	LS	1		
13	210430	HYDROSEEDING	ACRE	6		
14	038201	RESTORATION SIGNAGE	EA	4		
15	999990	MOBILIZATION [INCLUDES DEMOBILIZATION AND FINAL CLEANUP]	LS	1		
16	037001	DRAINAGE FACILITY CONSTRUCTION	LS	1		

PROJECT TOTAL: _____ $_____
ITEMS 1 - 16 "WORDS"


SHEET REMOVED PER ADDENDUM No. 6

IRRIGATION LEGEND

DETAIL REFERENCE	PLAN VIEW SYMBOL	APPURTENANCE	MODEL NUMBER	MANUFACTURER/ MODEL
410/L4	M	NEW METER AT IRRIGATION POINT OF CONNECTION		TIE INTO EXISTING POTABLE WATER LINE, EXACT LOCATION TO BE FIELD DETERMINED AFTER UTILITY SURVEY COMPLETE; INSTALL 3/4" WATER METER PER CITY OF NORCO AND WATER PURVEYOR'S STANDARDS
450/L4		IRRIGATION BACKFLOW		3/4" REDUCED PRESSURE BACKFLOW PREVENTER ASSEMBLY WITH PRESSURE REDUCING VALVE PER CITY OF NORCO AND WATER PURVEYOR'S STANDARDS
1/L3	A B	BATTERY OPERATED CONTROLLER WITH SOLAR PANEL AND RAIN SENSOR	ODE-100 (1 STATION)	HUNTER, BATTERY OPERATED CONTROLLER; INSTALL IN GRADE LEVEL ENCLOSURE WITH LOCKING COVER DIRECTLY ADJACENT TO CONTROL VALVE BOX; INSTALL WITH SPNODE KIT; INSTALL HUNTER MINI-CLIK RAIN SENSOR.
6/L3		QUICK COUPLING VALVE	33-DN	RAIN BIRD, 3/4" QUICK COUPLING VALVE, OR APPROVED EQUAL, WITH LOCKING COVER IN ROUND VALVE BOX
5/L3		CONTROL VALVE WITH FILTER	XCZ-100-PRB-COM	RAINBIRD, 1" WATER CONTROL VALVE, WITH RAINBIRD 1" PRESSURE REGULATING BASKET FILTER; INSTALL DC LATCHING SOLENOID (RAINBIRD TBOSPSOL) TO CONNECT TO HUNTER BATTERY OPERATED CONTROLLER, WITH LOCKING COVER IN RECTANGLE VALVE BOX
2/L3		BALL VALVE		KING BROTHERS LO-TORQUE BALL VALVE WLT SERIES OR APPROVED EQUAL, SAME SIZE AS REDUCED SUPPLY LINE, WITH LOCKING COVER IN ROUND BOX OR IN BOX WITH OTHER EQUIPMENT
3/L3		MAINLINE , RIGID	SCH40	IRRIGATION MAINLINE, SCH 40 PIPE, 2" SIZE THROUGHOUT, INSTALL ON GRADE, ANCHOR WITH REBAR "J" HOOKS, SPRAY PAINT WITH WHITE ACRYLIC OR LATEX PAINT COMPATIBLE WITH SCH 40 AS PER MANUFACTURE, COVER WITH MINIMUM 4" MULCH LAYER
3/L3		LATERAL, RIGID	SCH40	IRRIGATION LATERAL, SCH 40 PIPE, 2" SIZE THROUGHOUT, INSTALL ON GRADE, ANCHOR WITH REBAR "J" HOOKS, SPRAY PAINT WITH WHITE ACRYLIC OR LATEX PAINT COMPATIBLE WITH SCH 40 AS PER MANUFACTURE, COVER WITH MINIMUM 4" MULCH LAYER
3/L3		DRIP DISTRIBUTION TUBING	XT-700	RAINBIRD XT-700, TUBING SHALL BE LAID OUT SO AS TO NOT LOSE MORE THAN 5 PSI PER RUN (2.75 GPM MAX), ALL TERMINAL ENDS SHALL RECEIVE A RAINBIRD, MDCF-CAP, FLUSH CAP, COVER WITH MINIMUM 4" MULCH LAYER
4/L3	NOT SHOWN	DRIP EMITTER	XB-10PC	RAINBIRD XERI-BUG EMITTER WITH BARBED INLET, 1.0 GPH, INSTALL DIRECTLY INTO DISTRIBUTION TUBING, 2 PER PLANT/CUTTING, 1 PER PLANT IN CLUSTER
	A00 | 450 1" | 15 GPM	VALVE NUMBER # OF PLANTS SERVICED BY VALVE APPROXIMATE FLOW THROUGH VALVE SIZE OF VALVE		

GENERAL IRRIGATION NOTES


1. SEE TECHNICAL SPECIFICATIONS FOR ADDITIONAL INFORMATION TO CONSIDER IN IRRIGATION SYSTEM INSTALLATION INCLUDING INFRASTRUCTURE AND UTILITIES PROTECTION AND REPAIR INFORMATION.
2. IRRIGATION MAINLINE AND EQUIPMENT ARE SHOWN DIAGRAMMATICALLY TO CONVEY INSTALLATION INTENT WITH GRAPHIC CLARITY. THE CONTRACTOR SHALL NOT INSTALL THE IRRIGATION SYSTEM AS DIAGRAMMATICALLY SHOWN IF OBSTRUCTIONS, INFRASTRUCTURE, GRADE CHANGES, OR OTHER BARRIERS EXIST IN THE FIELD THAT MIGHT NOT HAVE BEEN FORESEEN, CONSIDERED, OR IN EXISTENCE DURING IRRIGATION DESIGN. NOTIFY ENGINEER IF THE INSTALLATION OF THE SYSTEM IS NOT FEASIBLE AS DIAGRAMMATICALLY SHOWN PRIOR TO PROCEEDING. IF CONFLICTS ARE NOT REPORTED TO THE ENGINEER, THE CONTRACTOR SHALL ASSUME FULL RESPONSIBILITY FOR ANY NECESSARY CHANGES REQUIRED TO MAKE THE SYSTEM FULLY FUNCTIONAL AT NO ADDITIONAL COST TO THE OWNER.
3. CONTRACTOR SHALL VERIFY STATIC WATER PRESSURE AT ALL POINTS OF CONNECTION PRIOR TO INSTALLING IRRIGATION SYSTEM. SHOULD STATIC WATER PRESSURE BE LESS THAN 30 PSI AT EITHER POC, CONTRACTOR SHALL NOTIFY ENGINEER FOR INSTRUCTIONS PRIOR TO PROCEEDING WITH INSTALLATION. THE SYSTEM DESIGN IS BASED ON 15 GPM BEING AVAILABLE AT THE POINTS OF CONNECTION. THE CONTRACTOR IS RESPONSIBLE FOR VERIFYING THESE REPORTED READINGS PRIOR TO CONSTRUCTION AND SHALL CEASE CONSTRUCTION ACTIVITY AT ONCE IF AVAILABLE WATER PRESSURE AND VOLUME VARY FROM PREVIOUSLY REPORTED FIGURES. IF WATER PRESSURE AND VOLUME DISCREPANCIES ARE NOT REPORTED TO THE ENGINEER PRIOR TO START OF CONSTRUCTION, THE CONTRACTOR SHALL ASSUME FULL RESPONSIBILITY FOR ANY NECESSARY CHANGES REQUIRED TO MAKE THE SYSTEM FULLY FUNCTIONAL AT NO ADDITIONAL COST TO OWNER.
4. MAXIMUM WIRE RUN DISTANCE BETWEEN BATTERY CONTROLLER AND CONTROL VALVE SHALL BE 100 FEET USING 18 AWG WIRE.
5. CONTRACTOR SHALL VERIFY LOCATIONS OF EXISTING WATER MAIN PRIOR TO CONSTRUCTION.
6. FOLLOW ALL LOCAL CODES WHEN INSTALLING IRRIGATION SYSTEM. FOLLOW MANUFACTURER'S SPECIFICATIONS DURING INSTALLATION. NOTIFY ENGINEER OF ANY CODE CONFLICTS WITH THE DESIGN PRIOR TO STARTING WORK.
7. ALL MATERIALS AND EQUIPMENT SHALL BE NEW. THE CONTRACTOR SHALL INSTALL MATERIALS AND EQUIPMENT TO PROVIDE THE MOST EFFICIENT AND OPTIMUM OPERATING SYSTEM. FIELD ADJUSTMENTS MAY BE REQUIRED.
8. CONTRACTOR SHALL PRESSURE AND LEAK TEST IRRIGATION LINES PRIOR TO COVERING. CONTROLLER WIRING TO VALVES SHALL BE TESTED PRIOR TO COVERING. THE CONTRACTOR SHALL MAKE ANY ADJUSTMENTS REQUIRED TO SYSTEM TO ENSURE OPERABILITY PRIOR TO COVERING PIPES.
9. THE CONTRACTOR SHALL PROVIDE THE ENGINEER TWO SETS OF LOCKING COVER KEYS AND ONE HOSE SWIVEL FOR QUICK COUPLING VALVES.
10. THE FINAL LOCATION OF THE BATTERY OPERATED CONTROLLER SHALL BE APPROVED BY THE ENGINEER PRIOR TO INSTALLATION.
11. OPERATE IRRIGATION CONTROLLER BETWEEN THE HOURS OF 5:00 PM AND 7:00 AM.
12. PRIOR TO TRENCHING, CONTACT DIGALERT AT 811 OR DIGALERT.ORG FOR UTILITY LOCATION SERVICES.

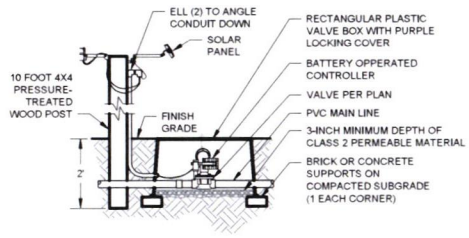

NOTES

1. INSTALL SOLAR PANEL OUTSIDE OF SHADED AREAS.
2. REFER TO DETAIL 5/L3 FOR PVC LINE TRANSITIONS.
3. INSTALL ALL EQUIPMENT AND RELATED APPURTENANCES PER MANUFACTURES RECOMMENDATIONS


1 / L3 — BATTERY OPERATED CONTROLLER WITH SOLAR KIT AND RAIN SENSOR
NOT TO SCALE

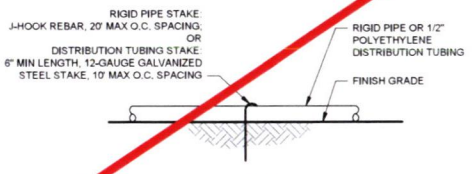

NOTES

1. RIGID PIPE AND DISTRIBUTION TUBING SHALL BE STAKED TO BARE GROUND; REMOVE ANY HERBACEOUS MATERIAL OR MULCH BETWEEN TUBING AND BARE GROUND.
2. INSTALL J-HOOKS 3" CLEAR OF ALL FITTINGS.
3. J-HOOK LENGTH SHALL BE 2 FOOT MINIMUM; MINIMUM 18 INCHES SHALL EXTEND INTO SOIL.


3 / L3 — ON-GRADE RIGID PIPE AND DISTRIBUTION TUBING STAKING
NOT TO SCALE

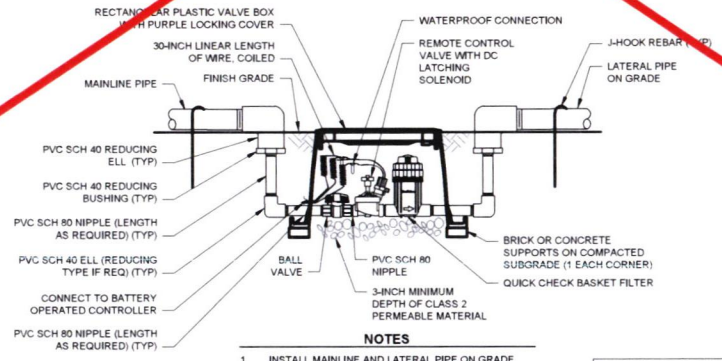

NOTES

1. INSTALL MAINLINE AND LATERAL PIPE ON GRADE.
2. REFER TO DETAIL 3/L3 FOR RIGID PIPE STAKING.
3. MAINLINE PIPE CONNECTION BETWEEN GROUPED CONTROL VALVES MAY BE PLACED BELOW GRADE.


5 / L3 — CONTROL VALVE WITH FILTER AND BALL VALVE
NOT TO SCALE

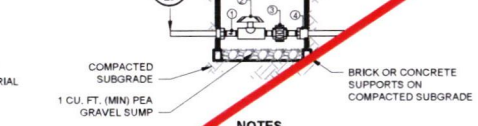

NOTES

1. SHORT SCH 80 PVC NIPPLE (LENGTH AS REQ'D) (TYP)
2. BALL VALVE
3. PVC SCH 80 UNION
4. SCH 40 PVC FEMALE ADAPTER (TYP)


2 / L3 — BALL VALVE
NOT TO SCALE

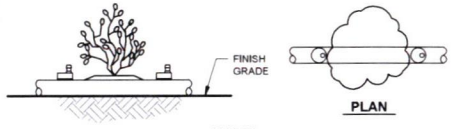

NOTES

1. INSTALL 2 EMITTERS PER CONTAINER PLANT ON OPPOSITE SIDES OF PLANT; INSTALL ON UPHILL SIDES OF PLANT IF ON SLOPE.
2. INSTALL 3 EMITTERS PER CLUSTER.
3. REFER TO DETAIL 3/L3 FOR DISTRIBUTION TUBING STAKING.

4 / L3 — DRIP EMITTER
NOT TO SCALE

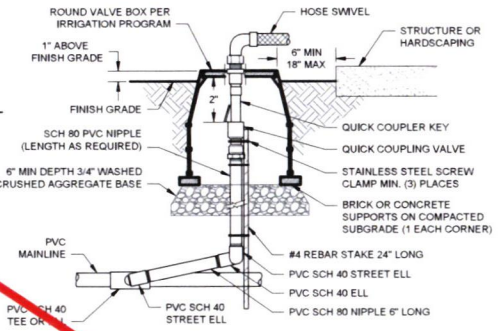

1. REFER TO IRRIGATION LEGEND FOR MANUFACTURERS AND MODELS.
2. INSTALL QUICK COUPLING VALVE IN PLANTING BEDS WHEREVER POSSIBLE.
3. INSTALL VALVE BOX SO THAT TOP OF BOX IS FLUSH WITH ADJACENT HARDSCAPE.
4. USE TEFLON TAPE ON ALL THREADED FITTINGS.
5. PLACE 3/4" DRAIN ROCK PRIOR TO INSTALLING VALVE BOX.
6. REFER TO SPECIFICATIONS AND PLAN SHEETS FOR ADDITIONAL INFORMATION.

6 / L3 — QUICK COUPLING VALVE
NOT TO SCALE


ISSUED BY ADDENDUM No. 6, ATTACHMENT "B"

PREPARED BY	IRRIGATION NOTES AND DETAILS	SHEET No.
PREPARED UNDER THE SUPERVISION OF DICK ROL LANDSCAPE ARCHITECT 06/18/2024 DATE	BRIDGE CHANNEL REVEGETATION FOR REPLACEMENT OF HAMNER AVENUE BRIDGE	L3 SHEET 4 OF 12

DATE PLOTTED => 8/21/2023
TIME PLOTTED => 4:44 PM
LAST REVISION 00-00-00

BORDER LAST REVISED 07/21/2015 | RELATIVE BORDER SCALE IS IN INCHES 0 1 2 3 | USERNAME => 19446 | DGN FILE => 20230821_Hamner_Bridge.dwg | WO D2-0108 | COUNTY FILE No. 974-SS

SHEET REMOVED PER ADDENDUM No. 6

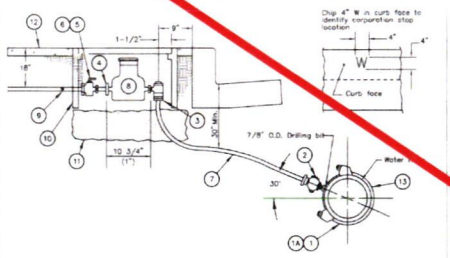

List of Materials

Item	Description	Ford	Jones	A.Y. McDonald	Mueller
1	1" Bronze double strap service saddle, F-IPT	202B	J-979	3826	BR2B Series
1A	1" Bronze double strap service saddle, F-IPT (for PVC/HDPE)	S902	J-969	3856	BR2S Series
2	1" Corporation stop, M-IPT	FB1100-4-Q	J-935	4704BT	B-25028
3	1" Angle meter valve, less stop	BA43-444WR-Q	J-963W	4612BT	B-24258-3-1
4	Brass Meter Coupling	C38-44-1-5-NC			H-10896N
5	1" Customer ball valve (full bore) less stop	B13-444WR	J-190BW	6111MW	B-24351-3-1
6	Valve handle 3 1/4" brass	HB-345		6120B 5/8"	B-20298-99000
7	1" Copper tubing	(Type K, soft drawn, one piece with no splices)			
8	Meter (cubic feet register)—To be provided by City (See Section 4-12)				
9	1" x 12"L Brass nipple, IPT				
10	1" Meter box assembly (See Note 3 Sheet 2 and Section 4-10.06)				
11	¾" crushed rock, 8" minimum base				
12	Remove and construct sidewalk (from joint to joint) per Greenbook Standards				
13	Tapping Sleeve is allowed (no size on size) when in conformance with Section 4-06.01				


REVISED	CITY OF NORCO PUBLIC WORKS DEPARTMENT – WATER UTILITY	DRAWN S.N DATE 12-6-16
DATE	1" WATER SERVICE INSTALLATION	STD. NO. 410
	APPROVED DIRECTOR OF PUBLIC WORKS DATE 12/6/16	1 of 2

Notes:

1. The water service shall extend perpendicular to street center line except in cul-de-sacs, and the tap shall be at least 24" from any adjacent joint or service.
2. Meter register to be set for curbside reading.
3. Meter box requirements:
   - A. Meter boxes and vaults shall be constructed of straight wall polymer concrete. Where required, meter boxes shall have traffic loaded rating covers. All covers that are exposed to foot traffic shall have a slip resistance surface that meets the American with Disabilities Act's slip resistance requirements. Contractor is responsible for selecting a meter box or vault that is sized appropriately to accommodate all required water materials specified in Standard Drawings. The meter lid must include a properly sized cut-out to fit a Sensus Model 520M radio transceiver. Contractor is required to submit said meter box or vault to the City for review and approval prior to installation.

     Approved Manufacturer
     Armorcast Products Company
   - B. Meter box cover to be flush with finished grade when in concrete, and 1/2" above grade in landscaped areas.
     Meter boxes shall be a minimum 6" clear from adjacent meter boxes and 5 to 7' clear from top of "X" of driveway approaches and sidewalk access ramps.
   - D. ...ic rated cover to be used behind rolled curb or under traffic loading.
4. For domestic ... combination service installations, see Standard Drawing 411.

REVISED	CITY OF NORCO PUBLIC WORKS DEPARTMENT – WATER UTILITY	DRAWN S.N DATE 12-6-16
DATE	1" WATER SERVICE INSTALLATION (DOMESTIC OR DOMESTIC/FIRE COMBINATION SERVICE)	STD. NO. 410
	APPROVED DIRECTOR OF PUBLIC WORKS DATE 12/6/16	2 of 2

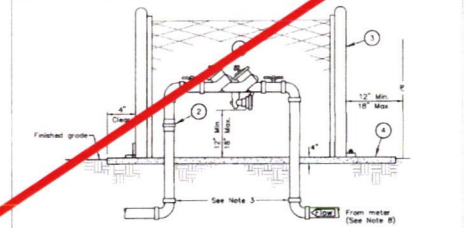

List of Materials

Item	Description
1	Reduced pressure backflow prevention assembly, U.S.C. approved type.
2	Brass union required if threaded fittings (elbows) are used.
3	Backflow prevention assembly enclosure per manufacturer's recommendations (see Notes 1 and 2). Must be hinged, lockable, rounded tubular shape.
4	Concrete pad, Class 520-C-2500, must be constructed to ensure 4" clearance around the backflow enclosure.

Notes:

1. See Section 3 of these Specifications for approved backflow assemblies, backflow enclosures, testing requirements, placement of backflow assemblies and other requirements.
2. Proposed location of the backflow device, protective enclosure and all parts must be approved by the Engineer prior to installation. Failure to comply may result in project delays to correct all unaccepted/unapproved work.
3. All fittings and pipe shall be brass or copper with either IP" or soldered connections, respectively.
4. A wye strainer or hose bibb is not allowed to be installed on backflow assembly piping.
5. A pressure reducer, if required, is only permitted at the building and not on the backflow assembly.
6. There shall be no connections between the meter and the backflow assembly.
7. Final placement of the backflow prevention enclosure must be at least 12" behind the public right-of-way.
8. If a new meter is installed, pipe shall be copper from meter to backflow. If there is existing piping to the meter, it may remain per plumbing code.

REVISED	CITY OF NORCO PUBLIC WORKS DEPARTMENT – WATER UTILITY	DRAWN S.N DATE 12-6-16
DATE	3/4" THROUGH 2" REDUCED PRESSURE BACKFLOW PREVENTION ASSEMBLY	STD. NO. 450
	APPROVED DIRECTOR OF PUBLIC WORKS DATE 12/6/16	


ISSUED BY ADDENDUM No. 6, ATTACHMENT "B"

PREPARED BY	IRRIGATION DETAILS CONT.	SHEET No.
PREPARED UNDER THE SUPERVISION OF DICK ROL LANDSCAPE ARCHITECT 06/18/2024 DATE	BRIDGE CHANNEL REVEGETATION FOR REPLACEMENT OF HAMNER AVENUE BRIDGE	L4 SHEET 5 OF 12

LAST REVISION 00-00-00 DATE PLOTTED => 8/21/2023 TIME PLOTTED => 4:44 PM

BORDER LAST REVISED 07/21/2015 | RELATIVE BORDER SCALE IS IN INCHES 0 1 2 3 | USERNAME => 19446 DGN FILE => 20230821_Hamner_Bridge.dwg | WO D2-0108 | COUNTY FILE No. 974-SS

SHEET REMOVED PER ADDENDUM No. 6

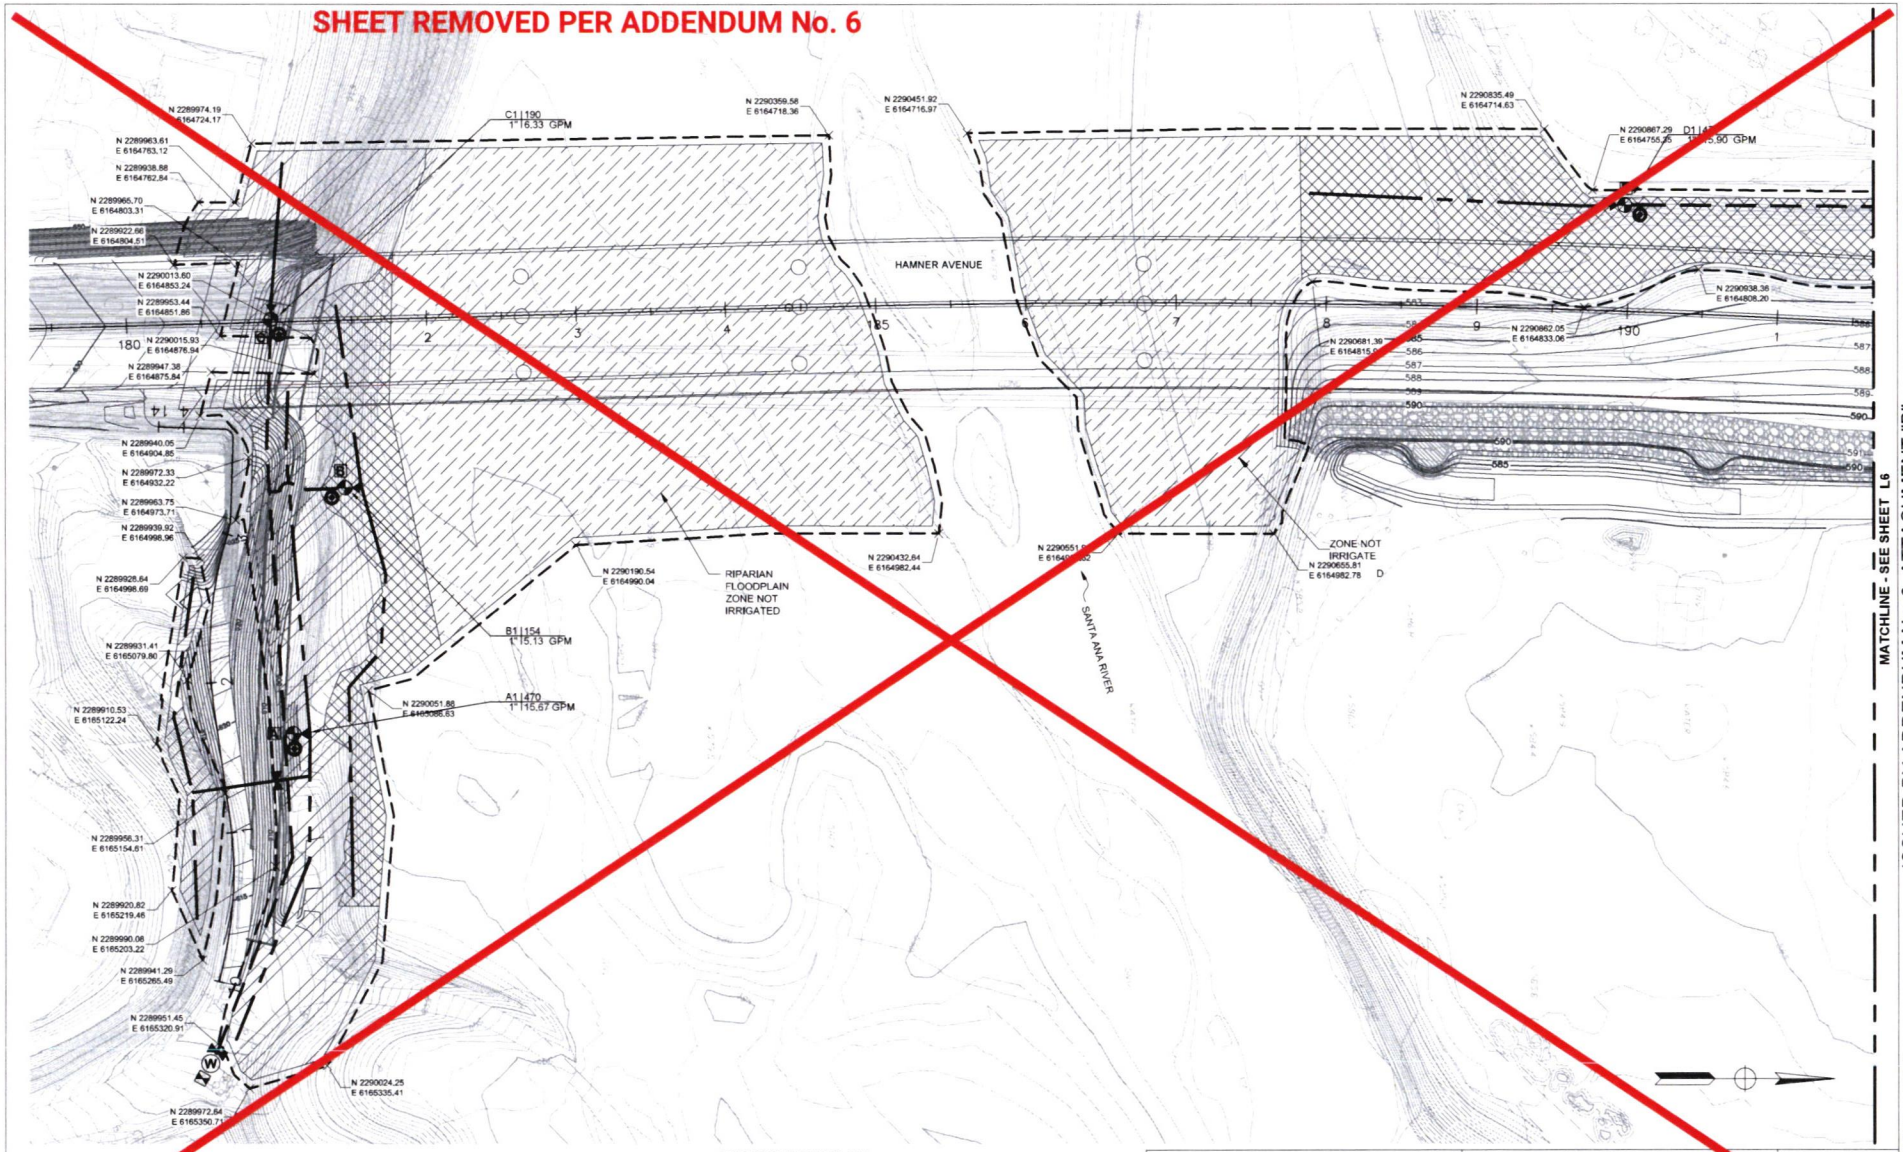

IRRIGATION PLAN
SCALE: 1" = 40'


ISSUED BY ADDENDUM No. 6, ATTACHMENT "B"

PREPARED BY	IRRIGATION PLAN 5	SHEET No.
PREPARED UNDER THE SUPERVISION OF DICK RIOL LANDSCAPE ARCHITECT 06/18/2024 DATE	BRIDGE CHANNEL REVEGETATION FOR REPLACEMENT OF HAMNER AVENUE BRIDGE	L5 SHEET 13 OF 12

DATE PLOTTED => 8/21/2023
TIME PLOTTED => 4:44 PM
LAST REVISION 00-00-00

BORDER LAST REVISED 07/21/2015 | RELATIVE BORDER SCALE IS IN INCHES 0 1 2 3 | USERNAME => 19446 DGN FILE => 20230821_Hamner_Bridge.dwg | WO D2-0108 | COUNTY FILE No. 974-SS

SHEET REMOVED PER ADDENDUM No. 6

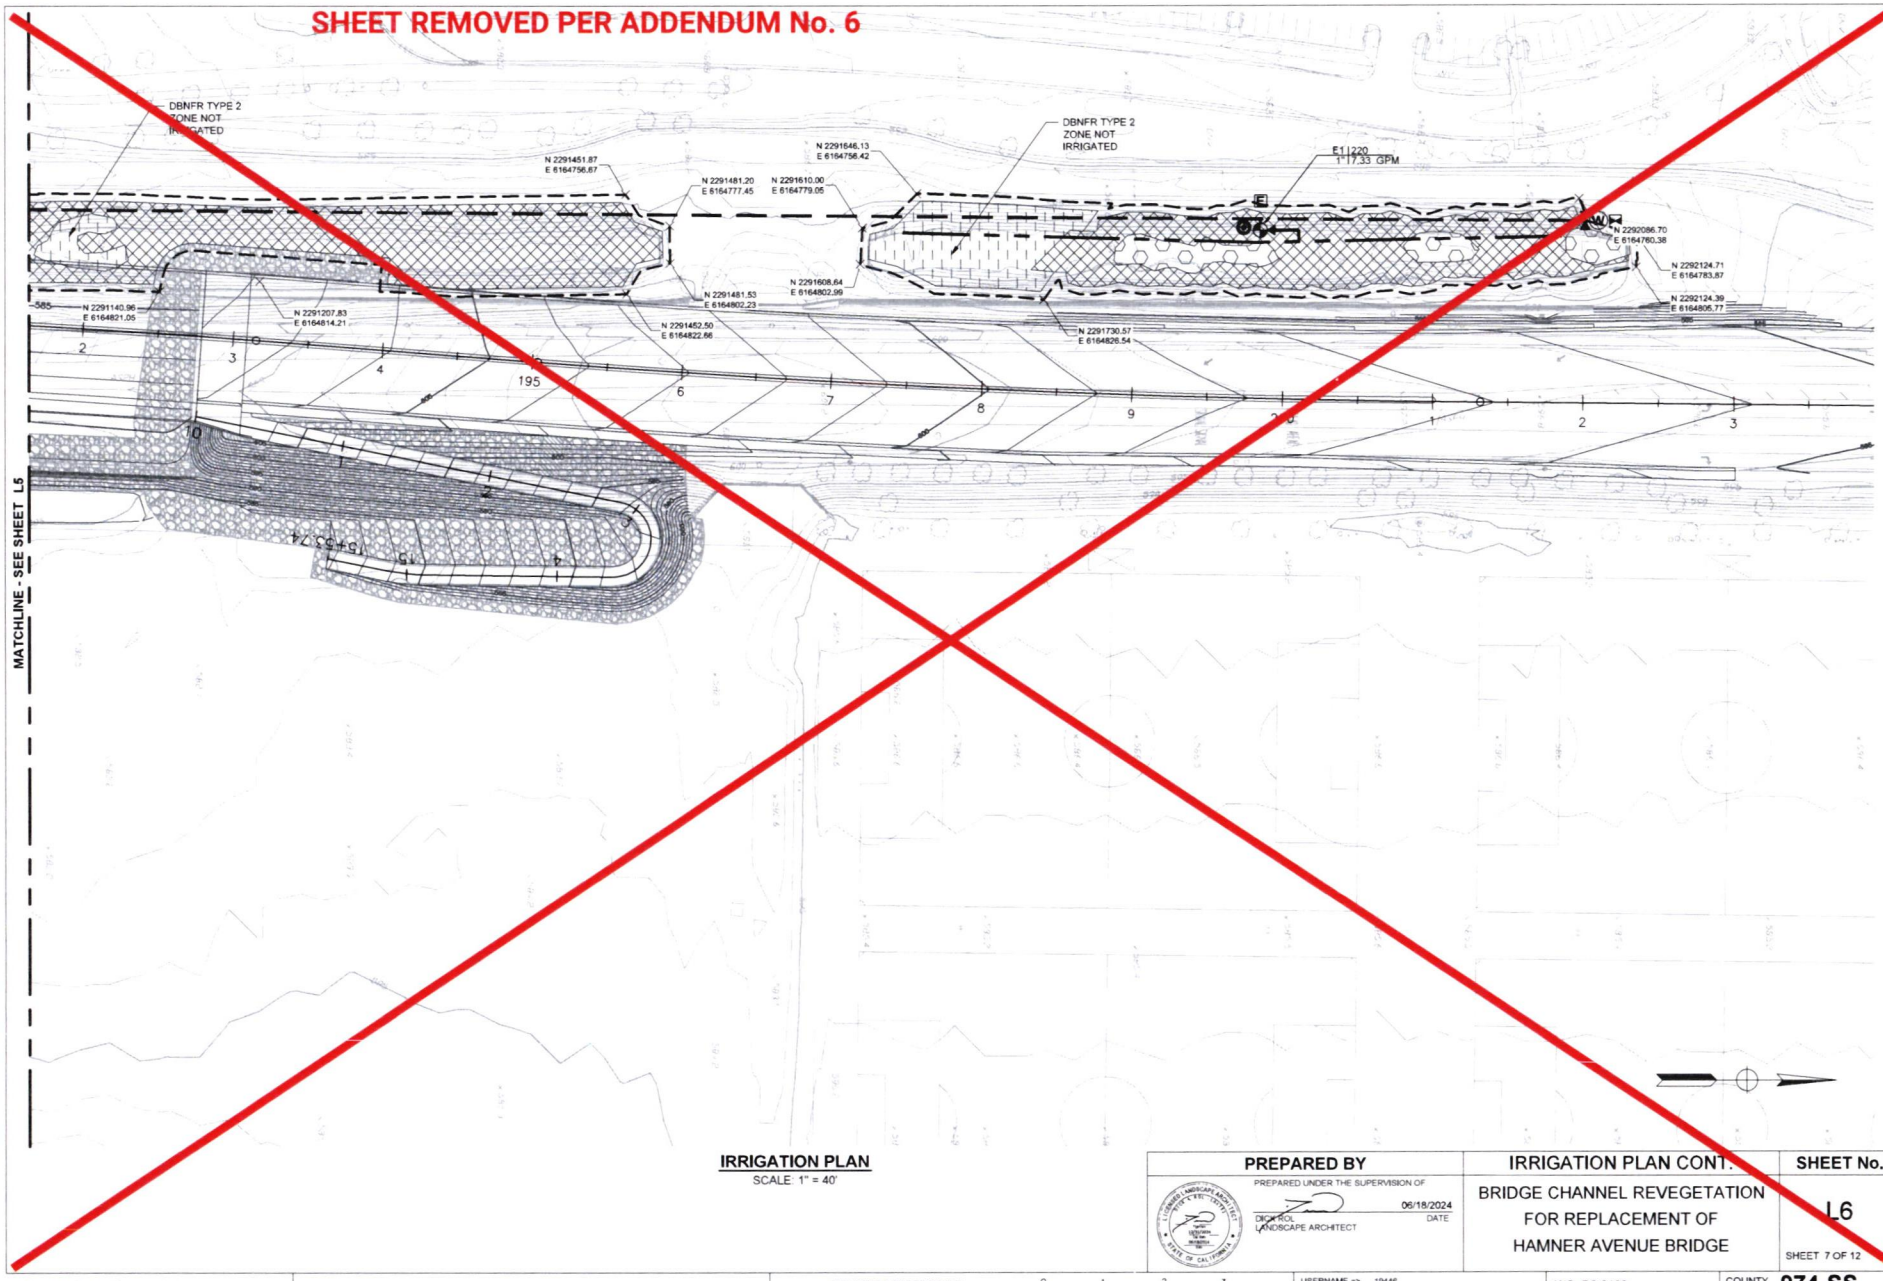

IRRIGATION PLAN
SCALE: 1" = 40'

PREPARED BY	IRRIGATION PLAN CONT.	SHEET No.
PREPARED UNDER THE SUPERVISION OF 06/18/2024 DATE DICK BOL LANDSCAPE ARCHITECT	BRIDGE CHANNEL REVEGETATION FOR REPLACEMENT OF HAMNER AVENUE BRIDGE	L6 SHEET 7 OF 12

ISSUED BY ADDENDUM No. 6, ATTACHMENT "B"

LAST REVISION 00-00-00
DATE PLOTTED => 8/21/2023
TIME PLOTTED => 4:44 PM


BORDER LAST REVISED 07/21/2015

RELATIVE BORDER SCALE
IS IN INCHES 0 1 2 3

USERNAME => 19446
DGN FILE => 20230821_Hamner_Bridge.dwg

WO D2-0108

COUNTY
FILE No. 974-SS

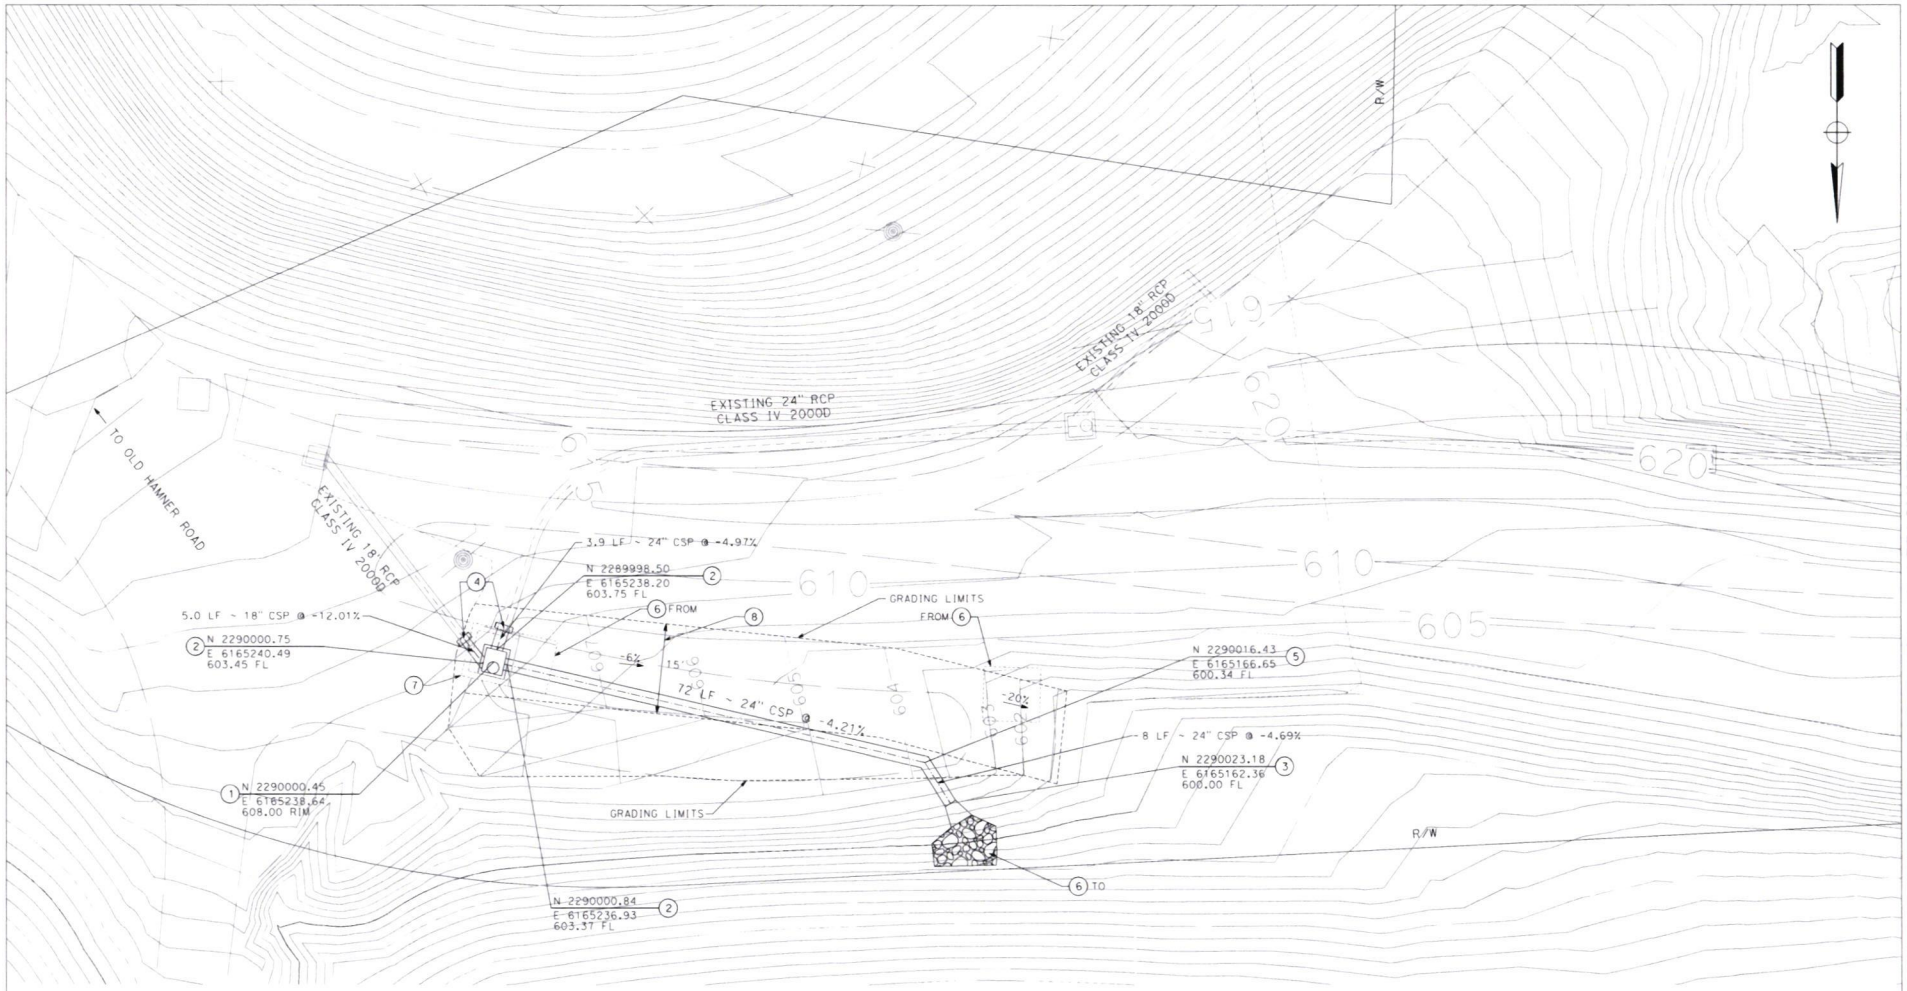

CONSTRUCTION NOTES

1. CONSTRUCT MANHOLE NO. 1 PER RCFC & WCD Std MH251
2. INSTALL 24-INCH CSP
3. INSTALL 24-INCH FLARED END SECTION PER CALTRANS Std PLAN D94A
4. INSTALL CONCRETE COLLAR PER RCFC & WCD Std M803
5. INSTALL 24-INCH CSP 45-DEGREE ELBOW
6. RELOCATE EXISTING RIPRAP TO NEW PIPE OUTLET LOCATION
7. REMOVE AND DISPOSE OF EXISTING CONCRETE HEADWALL
8. CONSTRUCT GRADED ACCESS PATH

10 0 10 20
1"=10'

PREPARED BY	DRAINAGE AND GRADING	SHEET No.
PREPARED UNDER THE SUPERVISION OF: PHILIP BRAND No. C75694 Exp. 06-30-2026 CIVIL STATE OF CALIFORNIA PHILIP BRAND 5/15/2025 PROJECT ENGINEER DATE TY LIN INTERNATIONAL	BRIDGE CHANNEL REVEGETATION FOR REPLACEMENT OF HAMNER AVENUE BRIDGE	C-1 SHEET 13 OF 13

ISSUED BY ADDENDUM No. 6, ATTACHMENT "C"

LAST REVISION 00-00-00 DATE PLOTTED => 5/16/2025 TIME PLOTTED => 10:18:20 AM

BORDER LAST REVISED 07/21/2015 | RELATIVE BORDER SCALE IS IN INCHES 0 1 2 3 | USERNAME => philip.brand DGN FILE => 701299la002a.dgn | WO D2-0108 | COUNTY FILE No. 974-SS

Riverside County Transportation Department
Summary of Bids

PROJECT: Bridge Channel Revegetation for
Replacement of Hamner Avenue Bridge Over Santa Ana River
In the City of Norco
Project No. D2-0108
Federal Project No. BRLS 5956 (284)

Advertised: March 18, 2025 (Agenda Item: 3.32)
Addenda: 1(4/2/25), 2(4/10/25), 3(4/22/25), 4(4/28/25), 5(5/9/25), 6(5/15/25)
Bids Open: 2 pm Date: Wednesday, June 4, 2025

	Company Name	Bridge Channel Revegetation for Replacement of Hamner Avenue Bridge Over Santa Ana River	Project Total
	COUNTY'S ESTIMATE	920,751.00	**$920,751.00**
1	**HELIX Environmental Planning, Inc.**	1,569,893.14	**$1,569,893.14**
2	**Pacific Restoration Group, Inc.**	1,590,825.00	**$1,590,825.00**
3	**Dudek**	1,598,333.00	**$1,598,333.00**
4	**Natures Image, Inc.**	1,815,768.00	**$1,815,768.00**
	Average Bid Prices	***$1,643,704.79***	***$1,643,704.79***

Riverside County Transportation Department
Summary of Bids

PROJECT: Bridge Channel Revegetation for Replacement of Hamner Avenue Bridge Over Santa Ana River
In the City of Norco
Project No. D2-0108
Federal Project No. BRLS 5956 (284)

Advertised: March 18, 2025 (Agenda Item: 3.32)
Addenda: 1(4/2/25), 2(4/10/25), 3(4/22/25), 4(4/28/25), 5(5/9/25), 6(5/15/25)
Bids Open: 2 pm Date: Wednesday, June 4, 2025

BASE BID SCHEDULE-Bridge Channel Revegetation for Replacement of Hamner Avenue Bridge Over Santa A					COUNTY'S ESTIMATE		1 HELIX Environmental Planning, Inc. La Mesa, CA 91942	
ITEM NO.	ITEM CODE	CONTRACT ITEM	UNITS	QUANTITY	UNIT PRICE	ENG ESTIMATE	BID UNIT PRICE	BID ESTIMATE
1	066102	DUST ABATEMENT	LS	1	7,505.00	7,505.00	6,045.41	6,045.41
2	100100	DEVELOP WATER SUPPLY	LS	1	49,200.00	49,200.00	323,888.42	323,888.42
3	120100	TRAFFIC CONTROL SYSTEM [IF NECESSARY]	LS	1	25,000.00	25,000.00	4,335.71	4,335.71
4	160110	TEMPORARY HIGH-VISIBILITY FENCE [TYPE ESA]	LF	5,400	15.00	81,000.00	7.49	40,446.00
5	170103	CLEARING AND GRUBBING	LS	1	40,000.00	40,000.00	46,331.87	46,331.87
6	000001	ITEM DELETED PER ADDENDUM No. 6	---	-----	----------	----------	----------	----------
7	032001	PLANTS PROCUREMENT AND INSTALLATION [1-GALLON]	EA	741	38.00	28,158.00	100.77	74,670.57
8	032002	PLANTS PROCUREMENT AND INSTALLATION [TREEPOT 4 PLANTING]	EA	118	76.00	8,968.00	64.51	7,612.18
9	032003	PLANTS PROCUREMENT AND INSTALLATION [TREEBAND PLANTING]	EA	480	100.00	48,000.00	99.10	47,568.00
10	032004	PLANTS PROCUREMENT AND INSTALLATION [STANDARD SIZE CUTTING]	EA	272	40.00	10,880.00	63.91	17,383.52
11	032005	PLANTS PROCUREMENT AND INSTALLATION [LARGE SIZE CUTTING]	EA	284	60.00	17,040.00	70.58	20,044.72
12	204099	PLANT ESTABLISHMENT WORK [5 YEAR MAINTENANCE /ESTABLISHMENT]	LS	1	400,000.00	400,000.00	745,383.49	745,383.49
13	210430	HYDROSEEDING	ACRE	6	5,700.00	34,200.00	14,826.21	88,957.26
14	038201	RESTORATION SIGNAGE	EA	4	3,200.00	12,800.00	1,404.12	5,616.48
15	999990	MOBILIZATION [INCLUDES DEMOBILIZATION AND FINAL CLEANUP]	LS	1	78,000.00	78,000.00	38,728.16	38,728.16
16	037001	DRAINAGE FACILITY CONSTRUCTION	LS	1	80,000.00	80,000.00	102,881.35	102,881.35
PROJECT TOTAL ITEMS 1 - 16						**920,751.00**		**1,569,893.14**

Riverside County Transportation Department
Summary of Bids

PROJECT: Bridge Channel Revegetation for Replacement of Hamner Avenue Bridge Over Santa Ana River In the City of Norco Project No. D2-0108 Federal Project No. BRLS 5956 (284)

Advertised: March 18, 2025 (Agenda Item: 3.32)
Addenda: 1(4/2/25), 2(4/10/25), 3(4/22/25), 4(4/28/25), 5(5/9/25), 6(5/15/25)
Bids Open: 2 pm Date: Wednesday, June 4, 2025

BASE BID SCHEDULE-Bridge Channel Revegetation for Replacement of Hamner Avenue Bridge Over Santa A					2 Pacific Restoration Group, Inc. Lake Elsinore, CA 92530		3 Dudek Encinitas, CA 92024	
ITEM NO.	ITEM CODE	CONTRACT ITEM	UNITS	QUANTITY	BID UNIT PRICE	BID ESTIMATE	BID UNIT PRICE	BID ESTIMATE
1	066102	DUST ABATEMENT	LS	1	5,000.00	5,000.00	15,000.00	15,000.00
2	100100	DEVELOP WATER SUPPLY	LS	1	200,000.00	200,000.00	432,700.00	432,700.00
3	120100	TRAFFIC CONTROL SYSTEM [IF NECESSARY]	LS	1	2,500.00	2,500.00	10,000.00	10,000.00
4	160110	TEMPORARY HIGH-VISIBILITY FENCE [TYPE ESA]	LF	5,400	6.00	32,400.00	8.00	43,200.00
5	170103	CLEARING AND GRUBBING	LS	1	50,000.00	50,000.00	36,000.00	36,000.00
6	000001	ITEM DELETED PER ADDENDUM No. 6	---	-----	----------	----------	----------	----------
7	032001	PLANTS PROCUREMENT AND INSTALLATION [1-GALLON]	EA	741	25.00	18,525.00	25.00	18,525.00
8	032002	PLANTS PROCUREMENT AND INSTALLATION [TREEPOT 4 PLANTING]	EA	118	20.00	2,360.00	30.00	3,540.00
9	032003	PLANTS PROCUREMENT AND INSTALLATION [TREEBAND PLANTING]	EA	480	20.00	9,600.00	20.00	9,600.00
10	032004	PLANTS PROCUREMENT AND INSTALLATION [STANDARD SIZE CUTTING]	EA	272	20.00	5,440.00	30.00	8,160.00
11	032005	PLANTS PROCUREMENT AND INSTALLATION [LARGE SIZE CUTTING]	EA	284	25.00	7,100.00	42.00	11,928.00
12	204099	PLANT ESTABLISHMENT WORK [5 YEAR MAINTENANCE /ESTABLISHMENT]	LS	1	1,085,000.00	1,085,000.00	811,680.00	811,680.00
13	210430	HYDROSEEDING	ACRE	6	10,150.00	60,900.00	16,000.00	96,000.00
14	038201	RESTORATION SIGNAGE	EA	4	500.00	2,000.00	500.00	2,000.00
15	999990	MOBILIZATION [INCLUDES DEMOBILIZATION AND FINAL CLEANUP]	LS	1	50,000.00	50,000.00	25,000.00	25,000.00
16	037001	DRAINAGE FACILITY CONSTRUCTION	LS	1	60,000.00	60,000.00	75,000.00	75,000.00
PROJECT TOTAL ITEMS 1 - 16						**1,590,825.00**		**1,598,333.00**

Riverside County Transportation Department
Summary of Bids

PROJECT: Bridge Channel Revegetation for Replacement of Hamner Avenue Bridge Over Santa Ana River In the City of Norco Project No. D2-0108 Federal Project No. BRLS 5956 (284)

Advertised: March 18, 2025 (Agenda Item: 3.32)
Addenda: 1(4/2/25), 2(4/10/25), 3(4/22/25), 4(4/28/25), 5(5/9/25), 6(5/15/25)
Bids Open: 2 pm Date: Wednesday, June 4, 2025

BASE BID SCHEDULE-Bridge Channel Revegetation for Replacement of Hamner Avenue Bridge Over Santa A

4
Natures Image, Inc.
Lake Forest, CA 92630

ITEM NO.	ITEM CODE	CONTRACT ITEM	UNITS	QUANTITY	BID UNIT PRICE	BID ESTIMATE		
1	066102	DUST ABATEMENT	LS	1	2,500.00	2,500.00		
2	100100	DEVELOP WATER SUPPLY	LS	1	23,840.00	23,840.00		
3	120100	TRAFFIC CONTROL SYSTEM [IF NECESSARY]	LS	1	4,551.00	4,551.00		
4	160110	TEMPORARY HIGH-VISIBILITY FENCE [TYPE ESA]	LF	5,400	11.00	59,400.00		
5	170103	CLEARING AND GRUBBING	LS	1	40,000.00	40,000.00		
6	000001	ITEM DELETED PER ADDENDUM No. 6	---	-----	----------	----------		
7	032001	PLANTS PROCUREMENT AND INSTALLATION [1-GALLON]	EA	741	47.00	34,827.00		
8	032002	PLANTS PROCUREMENT AND INSTALLATION [TREEPOT 4 PLANTING]	EA	118	71.00	8,378.00		
9	032003	PLANTS PROCUREMENT AND INSTALLATION [TREEBAND PLANTING]	EA	480	47.00	22,560.00		
10	032004	PLANTS PROCUREMENT AND INSTALLATION [STANDARD SIZE CUTTING]	EA	272	64.00	17,408.00		
11	032005	PLANTS PROCUREMENT AND INSTALLATION [LARGE SIZE CUTTING]	EA	284	160.00	45,440.00		
12	204099	PLANT ESTABLISHMENT WORK [5 YEAR MAINTENANCE /ESTABLISHMENT]	LS	1	1,280,319.00	1,280,319.00		
13	210430	HYDROSEEDING	ACRE	6	17,159.00	102,954.00		
14	038201	RESTORATION SIGNAGE	EA	4	1,000.00	4,000.00		
15	999990	MOBILIZATION [INCLUDES DEMOBILIZATION AND FINAL CLEANUP]	LS	1	78,000.00	78,000.00		
16	037001	DRAINAGE FACILITY CONSTRUCTION	LS	1	91,591.00	91,591.00		
PROJECT TOTAL ITEMS 1 - 16						**1,815,768.00**		

Attachment "A"

Riverside County Transportation Department

Project: **Bridge Channel Revegetation for Replacement of Hamner Avenue Bridge Over Santa Ana River**

Project No.(s): **D2-0108, BRLS 5956 (284)** Expenses as of: 7/15/2025

Project Costs and Budget

Activity		Incurred Costs	Projected Costs	Total Costs	Existing Budget	Proposed Budget
A Preliminary Survey						
B Design						
C Environmental						
D Right-of-way						
E Construction			1,569,893	1,726,883	1,023,000	1,727,000
Construction Contingency	10%		156,989			
F Construction Engineering & Inspection		65,001	243,483	308,484	201,000	309,000
G Construction Survey						
H Utilities						
Totals:		**65,001**	**1,970,365**	**2,035,367**	**1,224,000**	**2,036,000**

Project Funding

Code	Name	Existing Budget	Proposed Budget
136	Hwy Infrastructure Program (HIP)	1,083,000	1,802,000
625	DIF AP5 Maj. Imp. Fnd- Eastvale Area	141,000	234,000
	Totals:	**1,224,000**	**2,036,000**

Comments

Printed: July 16,25 3:12 PM BY: Cesar Tolentino

COUNTY OF RIVERSIDE


TRANSPORTATION DEPARTMENT


BRIDGE CHANNEL REVEGETATION FOR REPLACEMENT OF HAMNER AVENUE BRIDGE OVER SANTA ANA RIVER

IN THE CITY OF NORCO

PROJECT No. D2-0108

FEDERAL PROJECT No. BRLS 5956 (284)

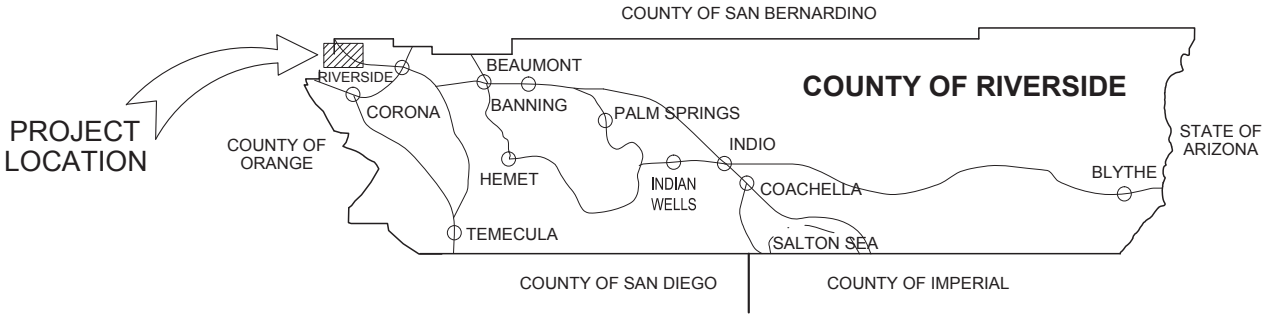

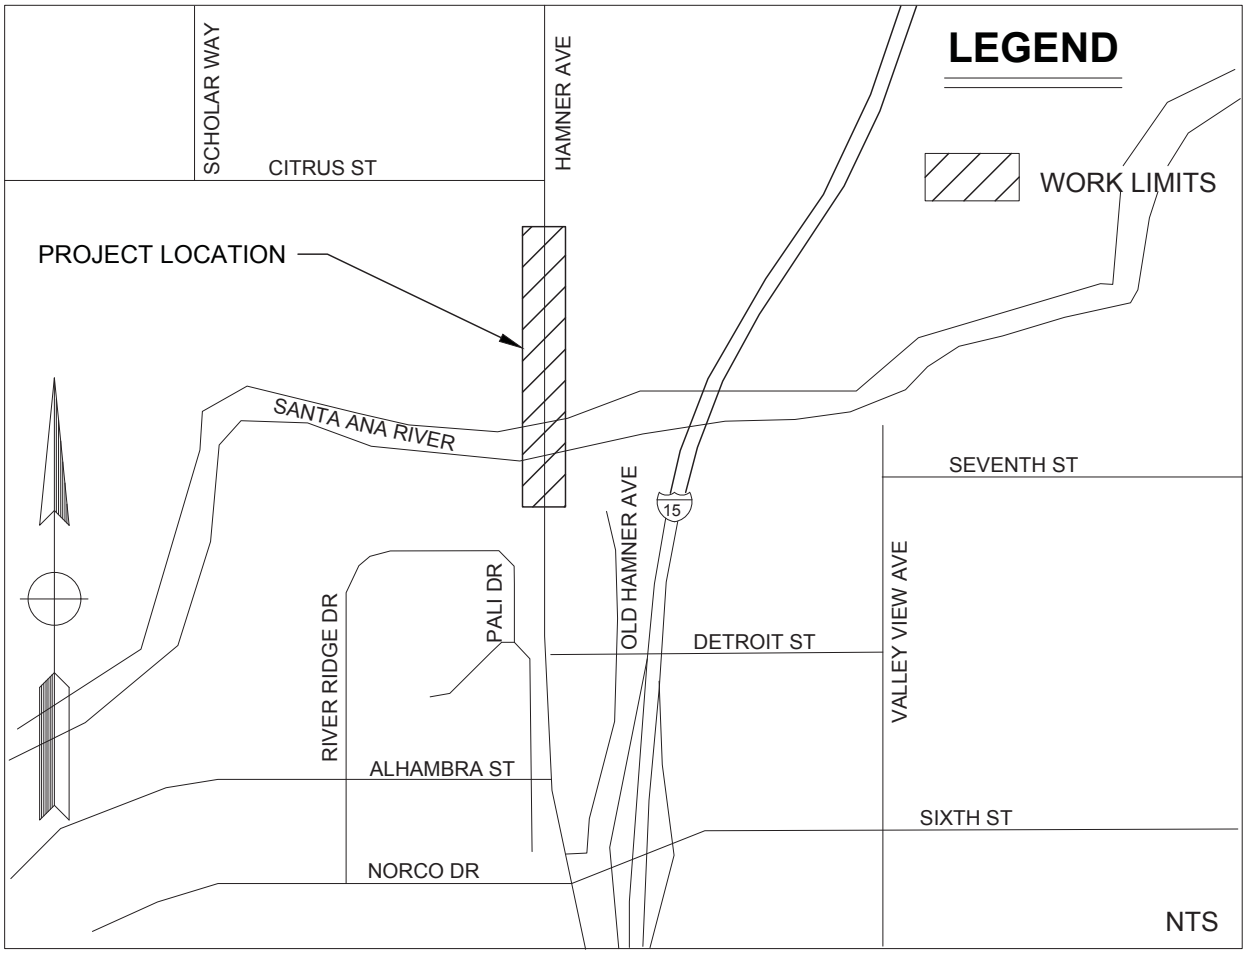

VICINITY MAP